



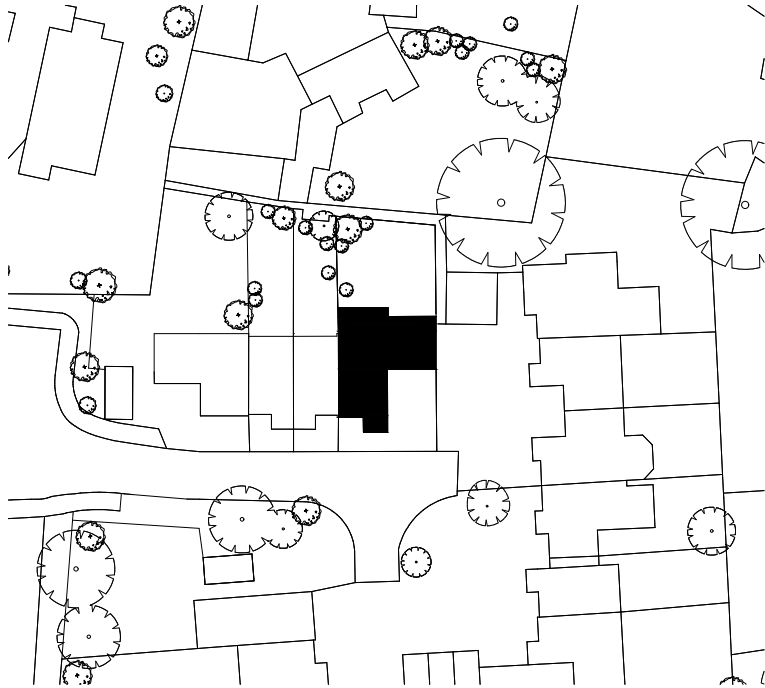

- Notes:
- 01. Sun room
 - 02. Kitchen
 - 03. Dining space
 - 04. Garage
 - 05. Living space
 - 06. Entrance hall/stairwell
 - 07. W/C
 - 08. Double bedroom
 - 09. Existing single bedroom
 - 10. Landing
 - 11. Existing master bedroom
 - 12. Family bathroom
 - 13. New single bedroom
 - 14. New stairwell & landing
 - 15. New master bedroom
 - 16. New ensuite

- Materials:
- 17. Existing plain clay tile roof
 - 18. Existing running brickwork with header course
 - 19. Existing plain clay tiled gable
 - 20. Existing white UPVC window
 - 21. Existing white render
 - 22. New plain clay tile roof to match existing
 - 23. New lead lined dormer
 - 24. New white UPVC window to match existing
 - 25. New running brickwork to match existing
 - 26. New white render to match existing

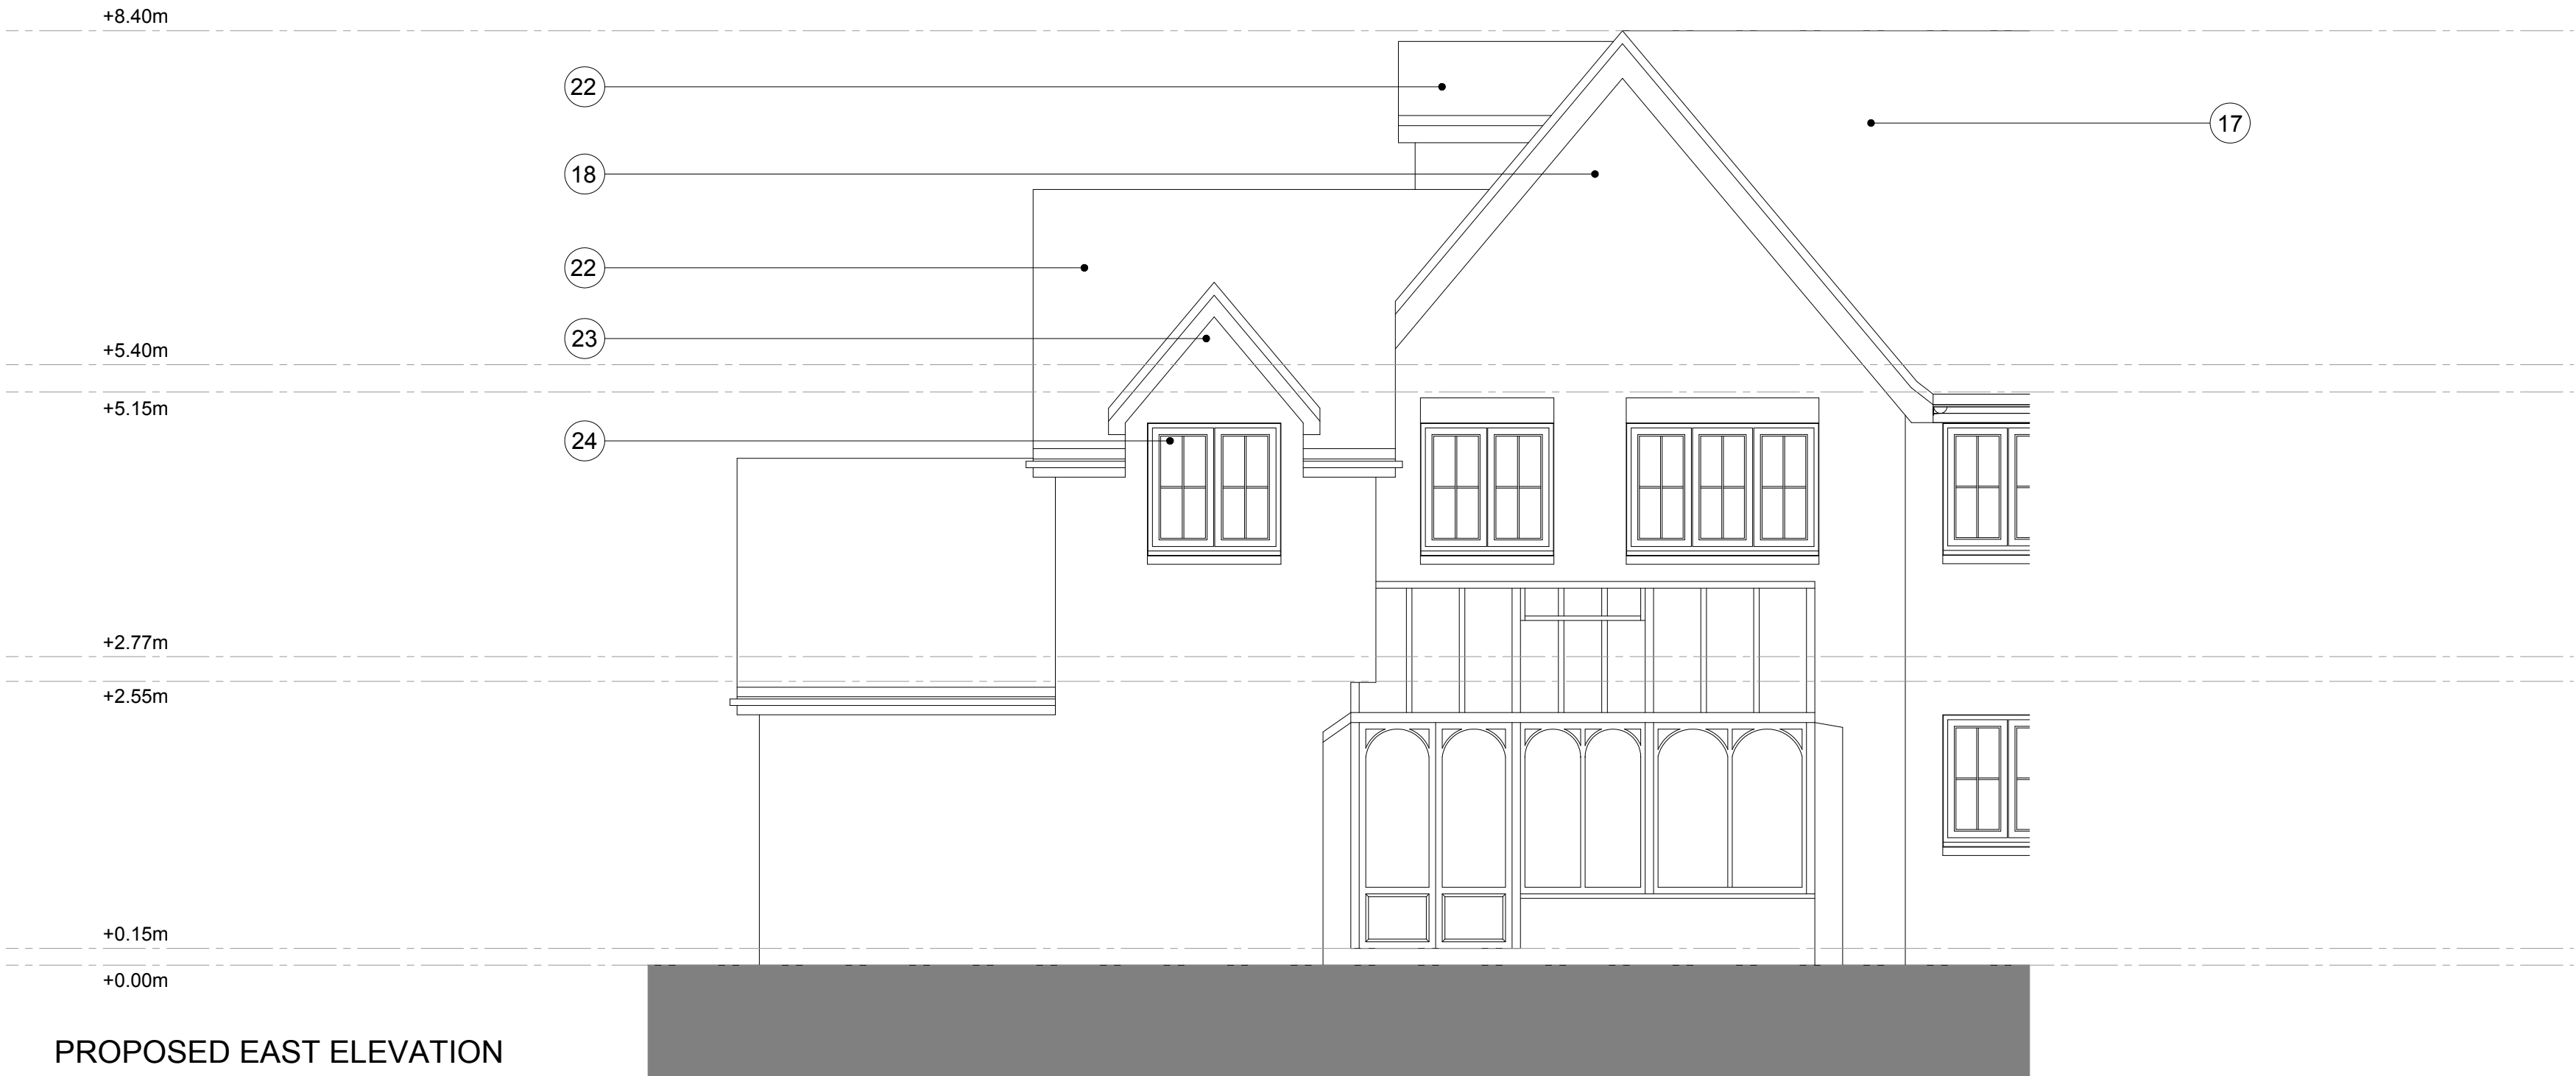

	Date	Detail
A	03.12.23	Revised Planning Issue Planning Issue
-	19.03.23	
Status	PLANNING	
AT ATELIER T & B		
Tel: 07384 505240 mail: info@ateliertb.co.uk www.ateliertb.co.uk		
Client	DENNIS JORGENSEN	
4 SMUGGLERS END, HANDCROSS, WEST SUSSEX, RH17 6BQ		
PROPOSED ELEVATIONS		
Scale	1:50 A2	Date Mar 2023
		Drawn TMA
Drawing No.	AT - 046 - P15	Rev. A
The copyright in this document and design is confidential to and the property of Atelier T&B Limited		