


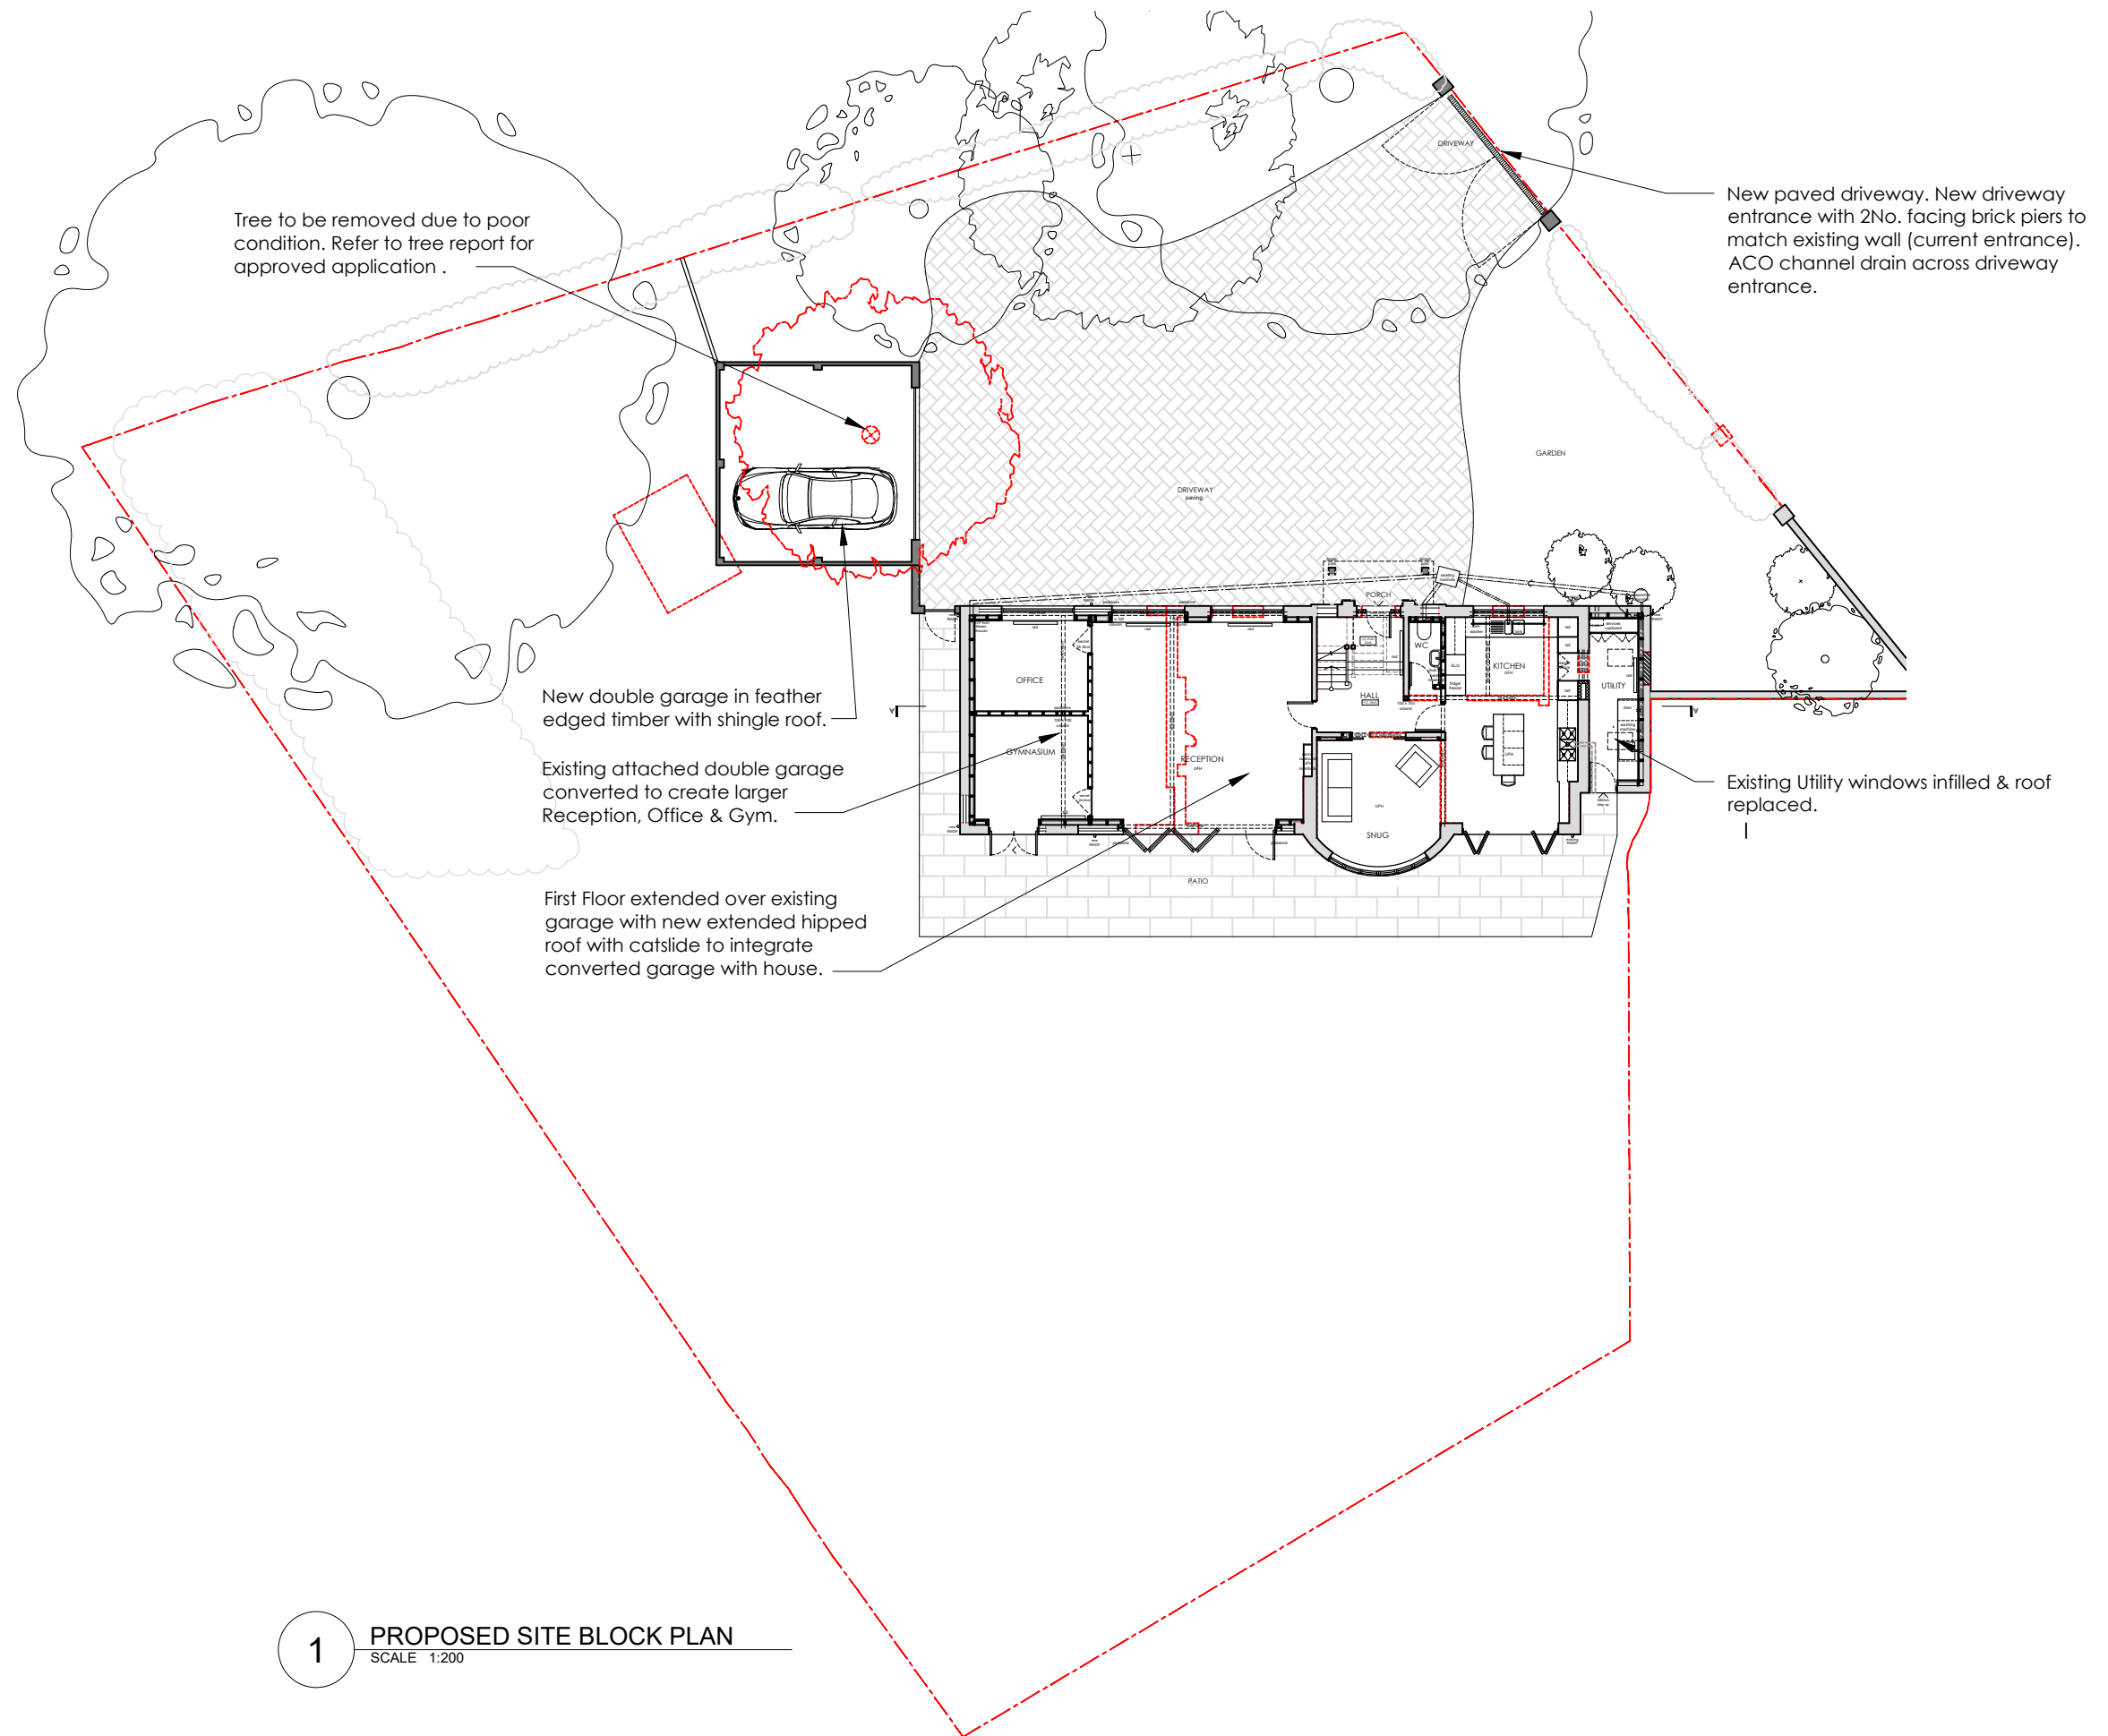

1 PROPOSED SITE BLOCK PLAN
SCALE 1:200

0 1 2 3 4 5m



EXISTING
PROPOSED

REVISIONS

STATUS PROPOSED		PROJECT TY GWILYM, WORSTED LANE	
		TITLE PROPOSED SITE BLOCK PLAN	
SCALE 1:200	DATE 28/09/2026	DRAWING NUMBER 101	REV *

VICTORIA MUSTARD ARCHITECT
135 Crawley Down Road, Felbridge, East Grinstead RH19 2PS
Mob 07779 245 093 vicki@victoriarmustardarchitects.com