
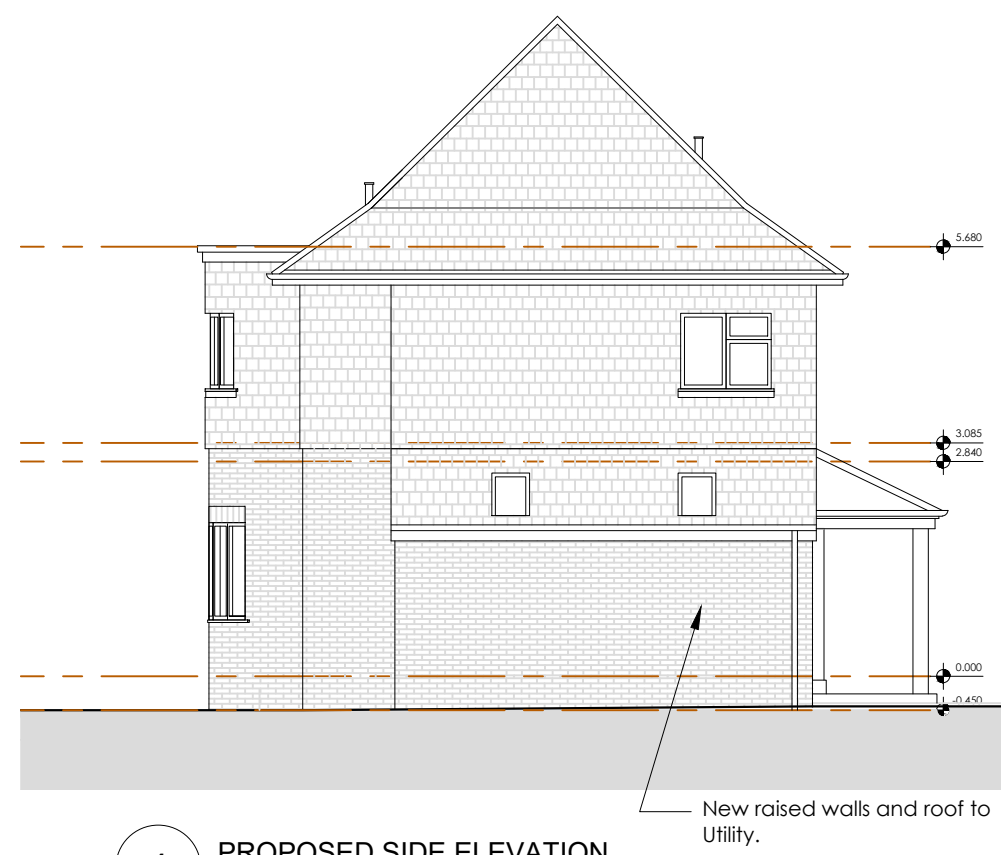
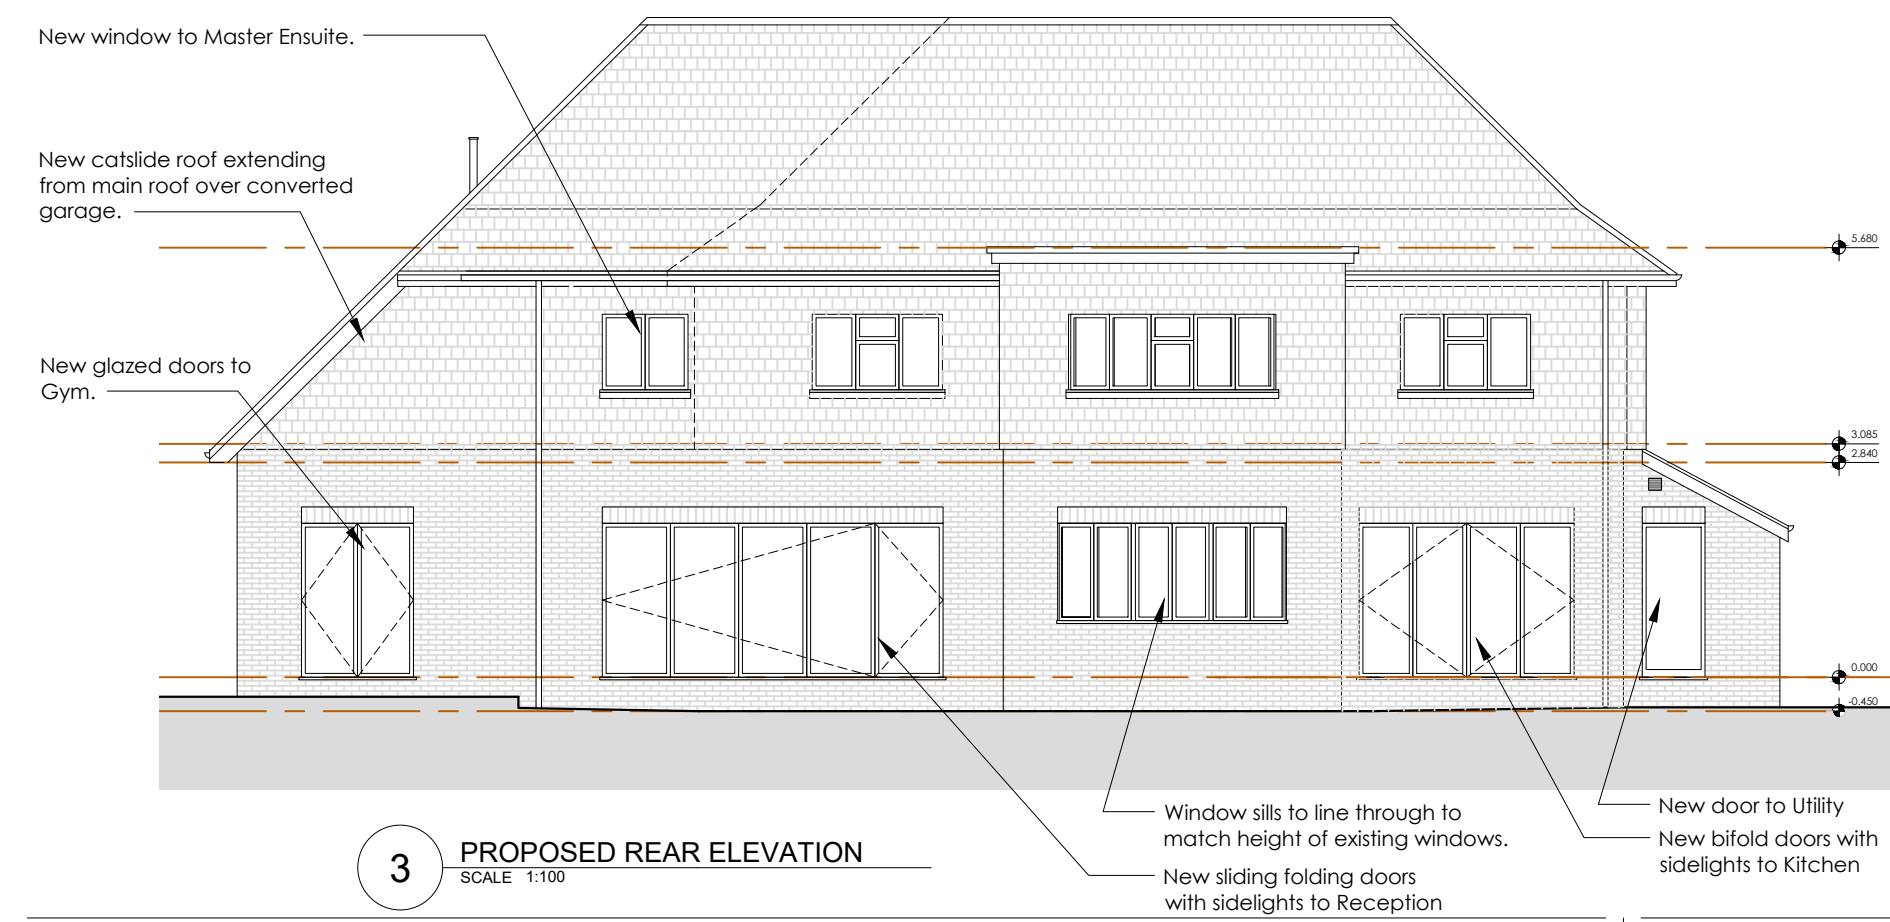
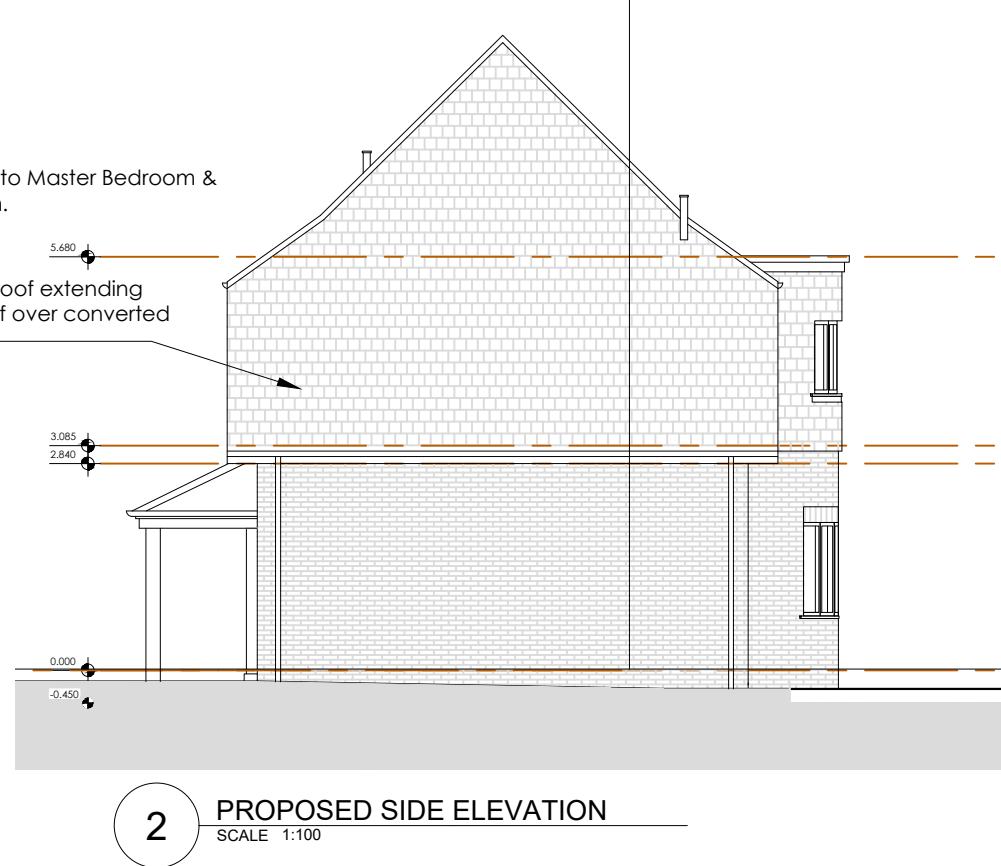


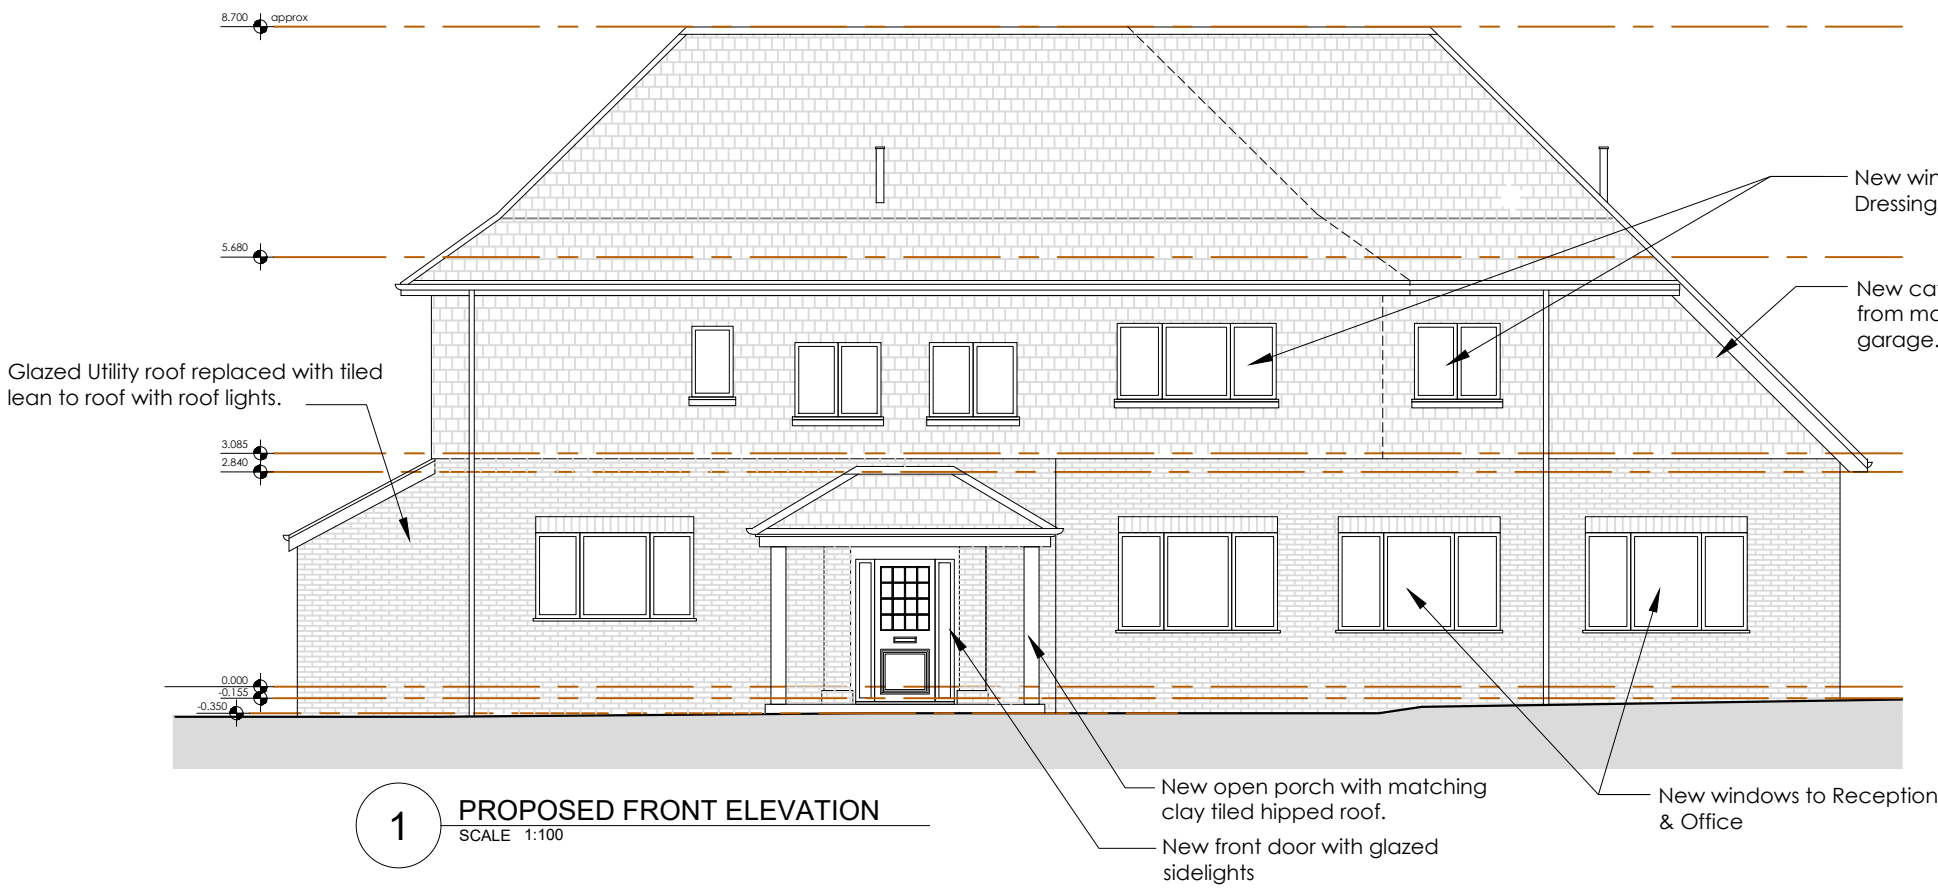

REVISIONS

STATUS PROPOSED		PROJECT TY GWILYM, WORSTED LANE		TITLE PROPOSED ELEVATIONS	
SCALE 1:100	DATE 28/09/2026	DRAWING NUMBER 105	REV *	VICTORIA MUSTARD ARCHITECT 135 Crawley Down Road, Felbridge, East Grinstead RH19 2PS Mob 07779 245 093 vicki@victoriarmustardarchitects.com	