




- THIS IS A PRELIMINARY NSL DRAWING AND SHOULD NOT BE ISSUED FOR MANUFACTURE OR INSTALLATION.
- NSL TO CARRY OUT A FULL SITE SURVEY UPON REQUEST TO ESTABLISH FULL DETAILS.
- SUPPORTING STEELWORK DETAILS TO BE CONFIRMED.
- ALL PLANT SELECTIONS AND POSITIONING TO BE CONFIRMED BY OTHERS.

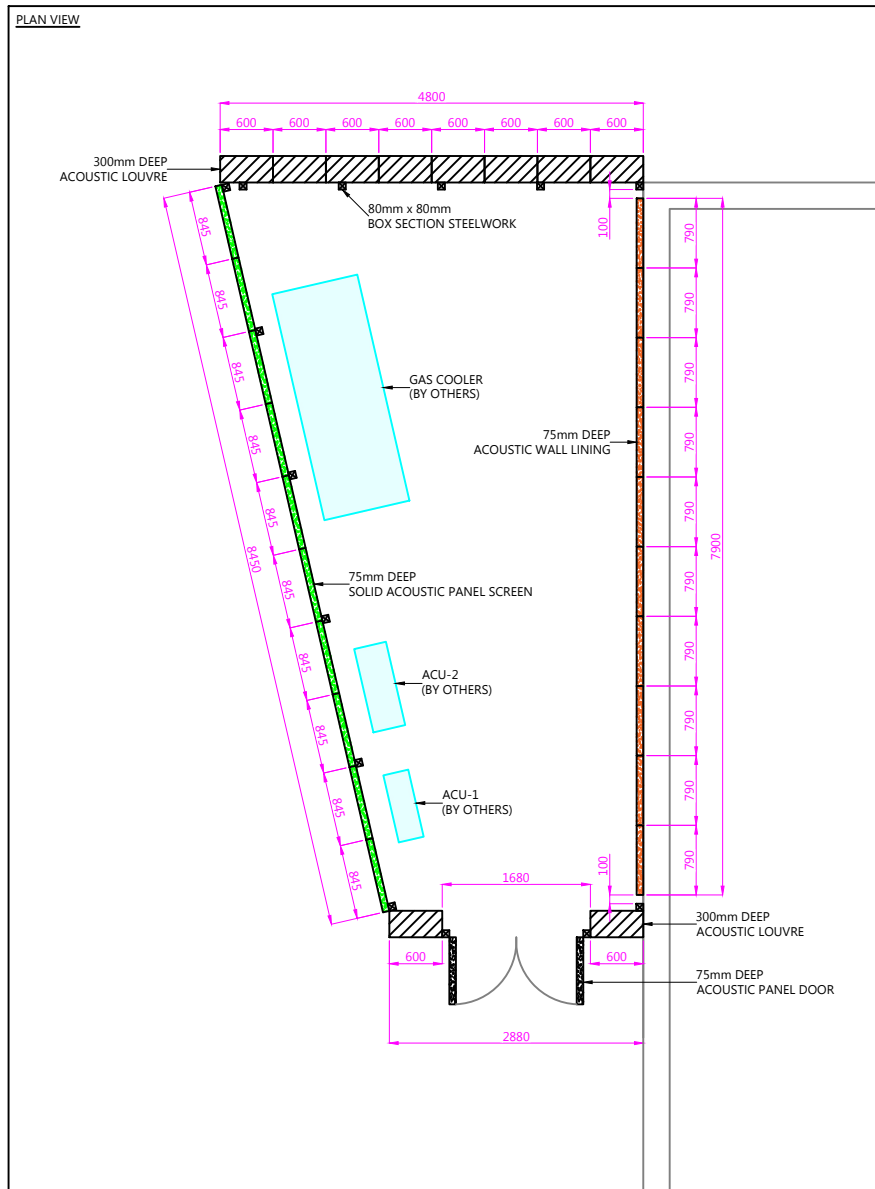


ELEVATION VIEW
75mm DEEP ACOUSTIC WALL LINING PANELS

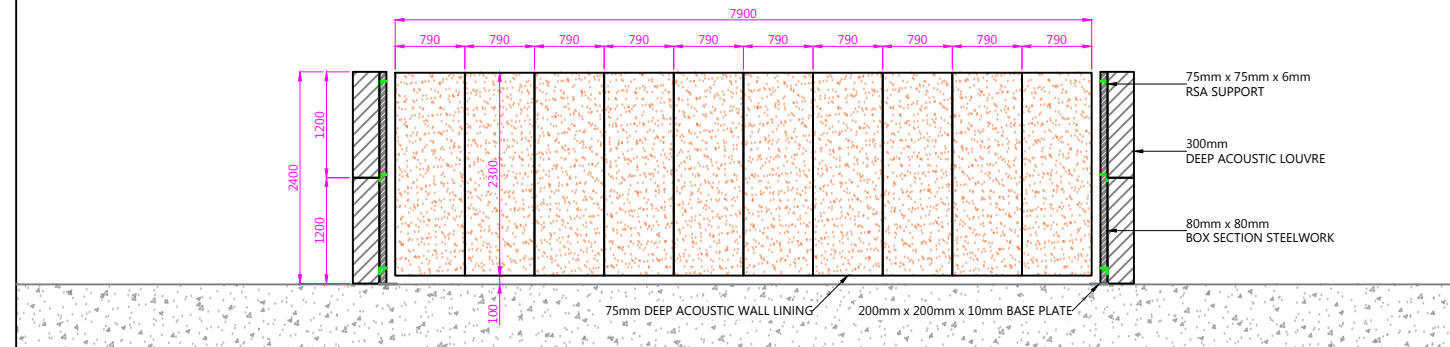


ELEVATION VIEW
75mm DEEP ACOUSTIC PANEL SCREEN

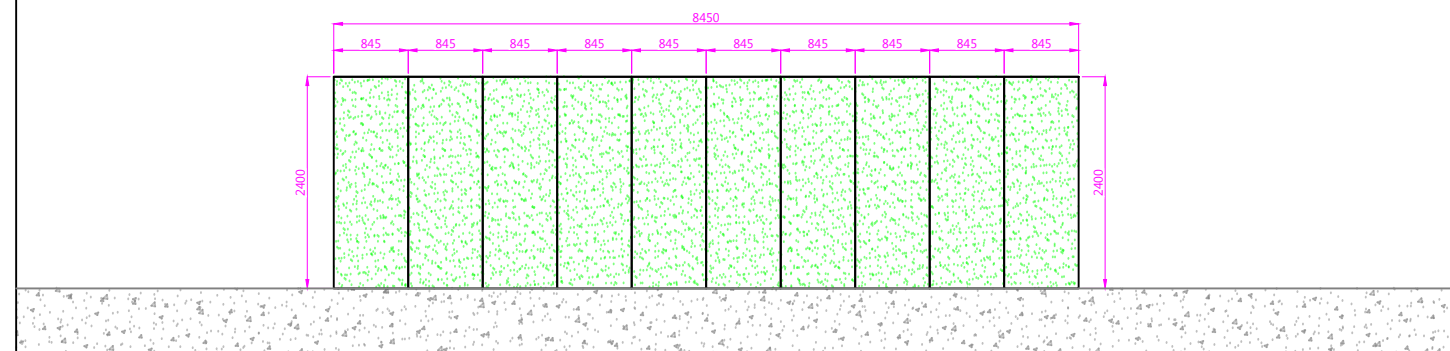

ELEVATION VIEW
300mm DEEP ACOUSTIC LOUVRE

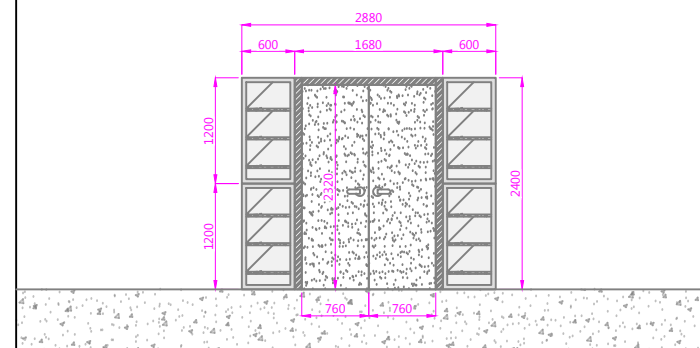

ELEVATION VIEW
300mm DEEP ACOUSTIC LOUVRE

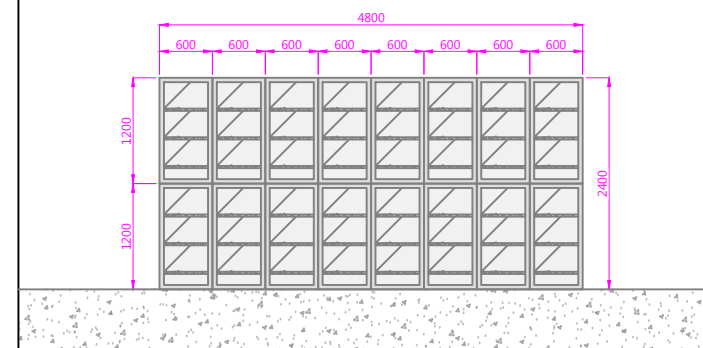

Title: Proposed Layout of Acoustic Screening

Client: Cube

Drawing No: RF92419 SK001A

Scale: N/A

Projection: 

05/07/24	A	Issued For Discussion (JM/DB)
Date:	Rev:	Description (DRAWN/CHECKED):

Notes:

All dimensions in millimetres.

Louvres to be painted to any standard RAL or BS colour.

Panels to be painted to any standard RAL or BS colour.

NSL
Noise Solutions Ltd

Unit 5
Oriol Court
Omega Park
Alton
GU34 2YT
Tel. 01252 519881
www.noisesolutions.co.uk

This drawing is the sole property of Noise Solutions Ltd.
It must not be copied or lent without their prior knowledge
and consent.