


FOR PLANNING
PURPOSES ONLY

NOT FOR CONSTRUCTION

TO BE READ IN CONJUNCTION WITH
STRUCTURAL ENGINEER'S DRAWINGS, DETAILS
AND SPECIFICATIONS



THE OLD RECTORY - CONTEXTUAL ELEVATION AS PROPOSED
SCALE 1:100 ON AN A1 SHEET

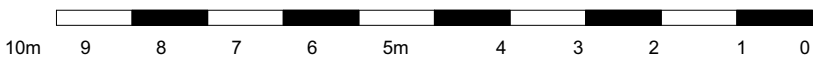

SCALE 1:100 ON AN A1 SHEET

REV.	DATE.	BY.	AMENDMENT.	CHK.

PLANNING



2 Lucastes Mews, Paddockhall Road,
Haywards Heath,
West Sussex, RH16 1HE
(01444) 452604
hh@gouldbaxter.co.uk
www.gouldbaxter.co.uk

NOTES:
DO NOT SCALE OFF THIS DRAWING UNLESS FOR PLANNING PURPOSES.
CHECK ALL DIMENSIONS ON SITE BEFORE ANY WORK IS COMMENCED.
ALL GOODS, MATERIALS AND WORKMANSHIP MUST CONFORM WITH
CURRENT BUILDING REGULATIONS, BRITISH STANDARDS AND CODES OF
PRACTICE.

COPYRIGHT OF THIS DRAWING IS RETAINED BY GOULD BAXTER AND IT MUST
NOT BE REPRODUCED WITHOUT WRITTEN CONSENT.

CLIENT:
MR & MRS M HATCHER

PROJECT:
THE OLD RECTORY
CHURCH LANE
TWINEHAM
HAYWARDS HEATH
RH17 5NR

DRAWING:
THE OLD RECTORY -
CONTEXTUAL ELEVATION AS
PROPOSED

DATE. 07.01.23	SCALE AT A1. AS NOTED	DRAWN BY. MC CHECKED BY.
-------------------	--------------------------	-----------------------------

JOB NO. GH298	DRAWING NO. PL004	REV.
------------------	----------------------	------