




**NOTES**  
Do not scale from this drawing.  
Any discrepancies should be reported immediately.  
This drawing is copyright. It must not be reproduced or disclosed to third parties without our prior permission.  
This drawing is to be read in conjunction with all relevant consultants, specialist manufacturers drawings and specifications.  
Any surveyed information incorporated within this drawing cannot be guaranteed as accurate unless confirmed by fixed dimension.  
All dimensions are in millimetres unless noted otherwise.

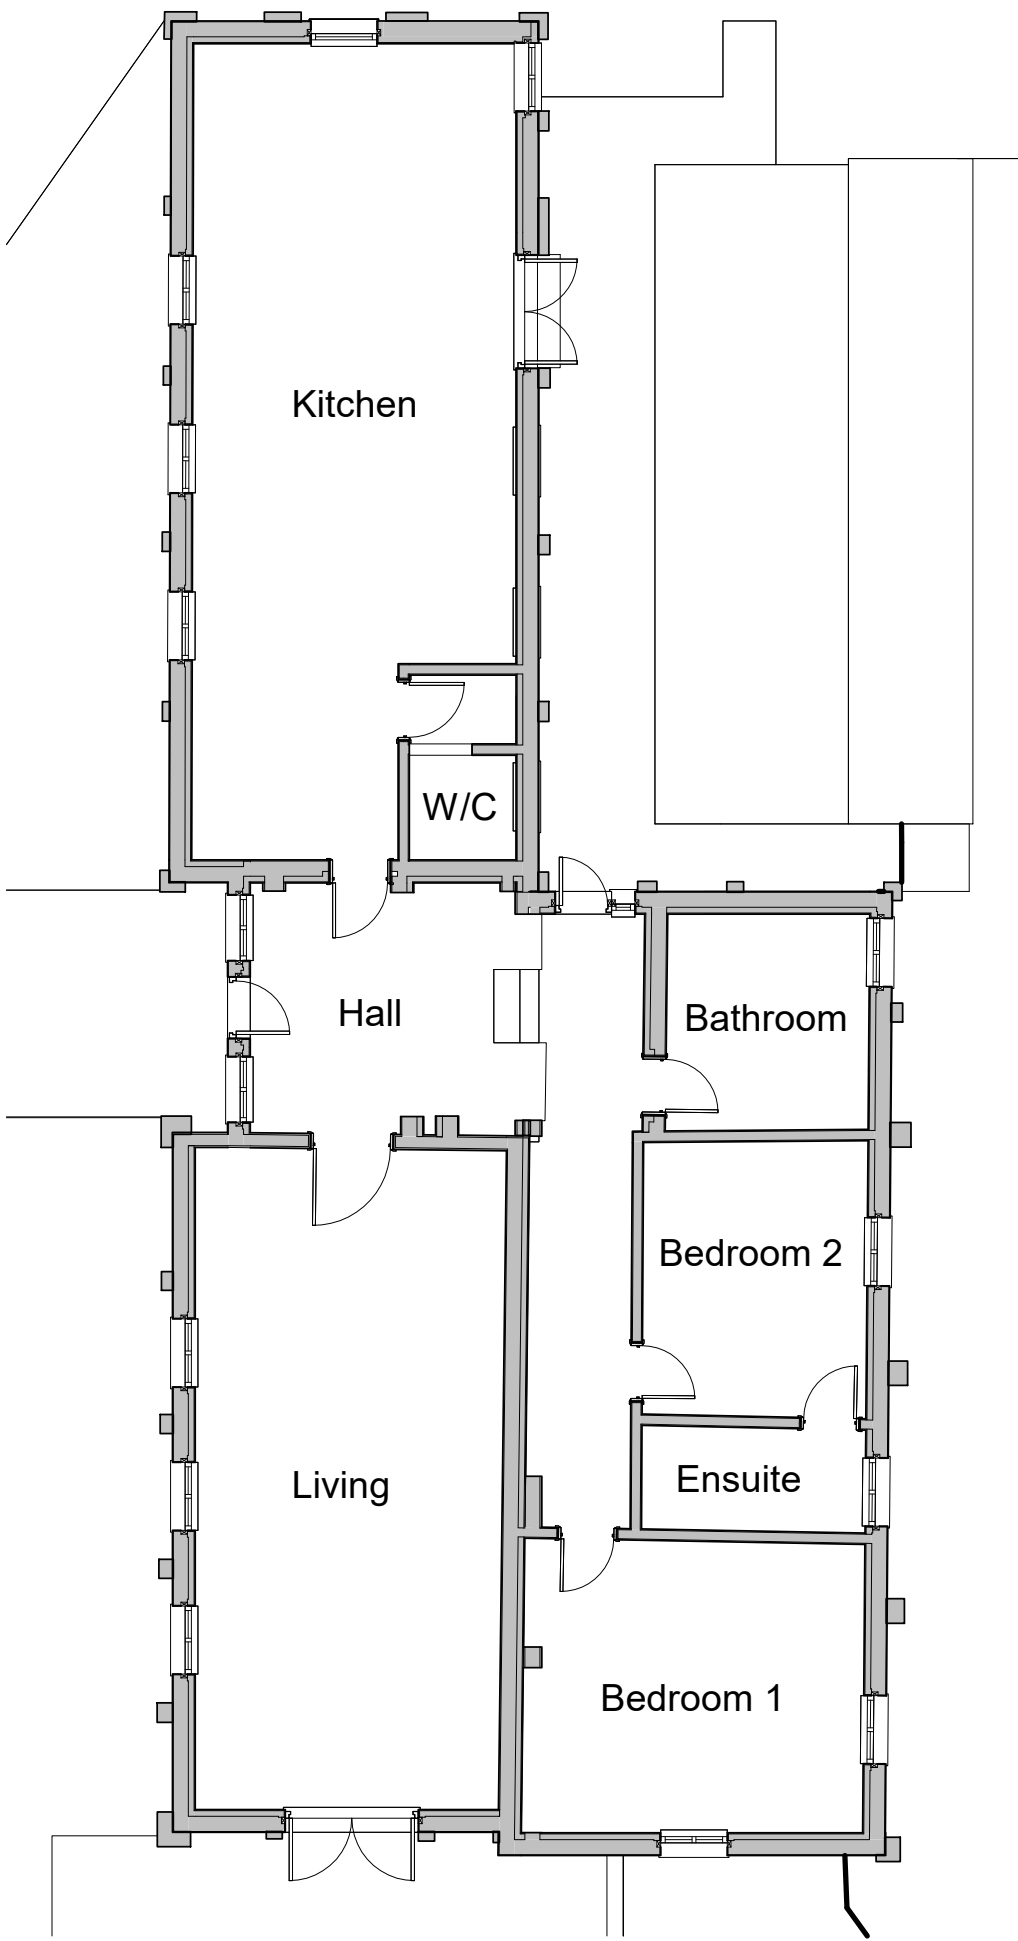

**Ground Floor**  
1 : 100

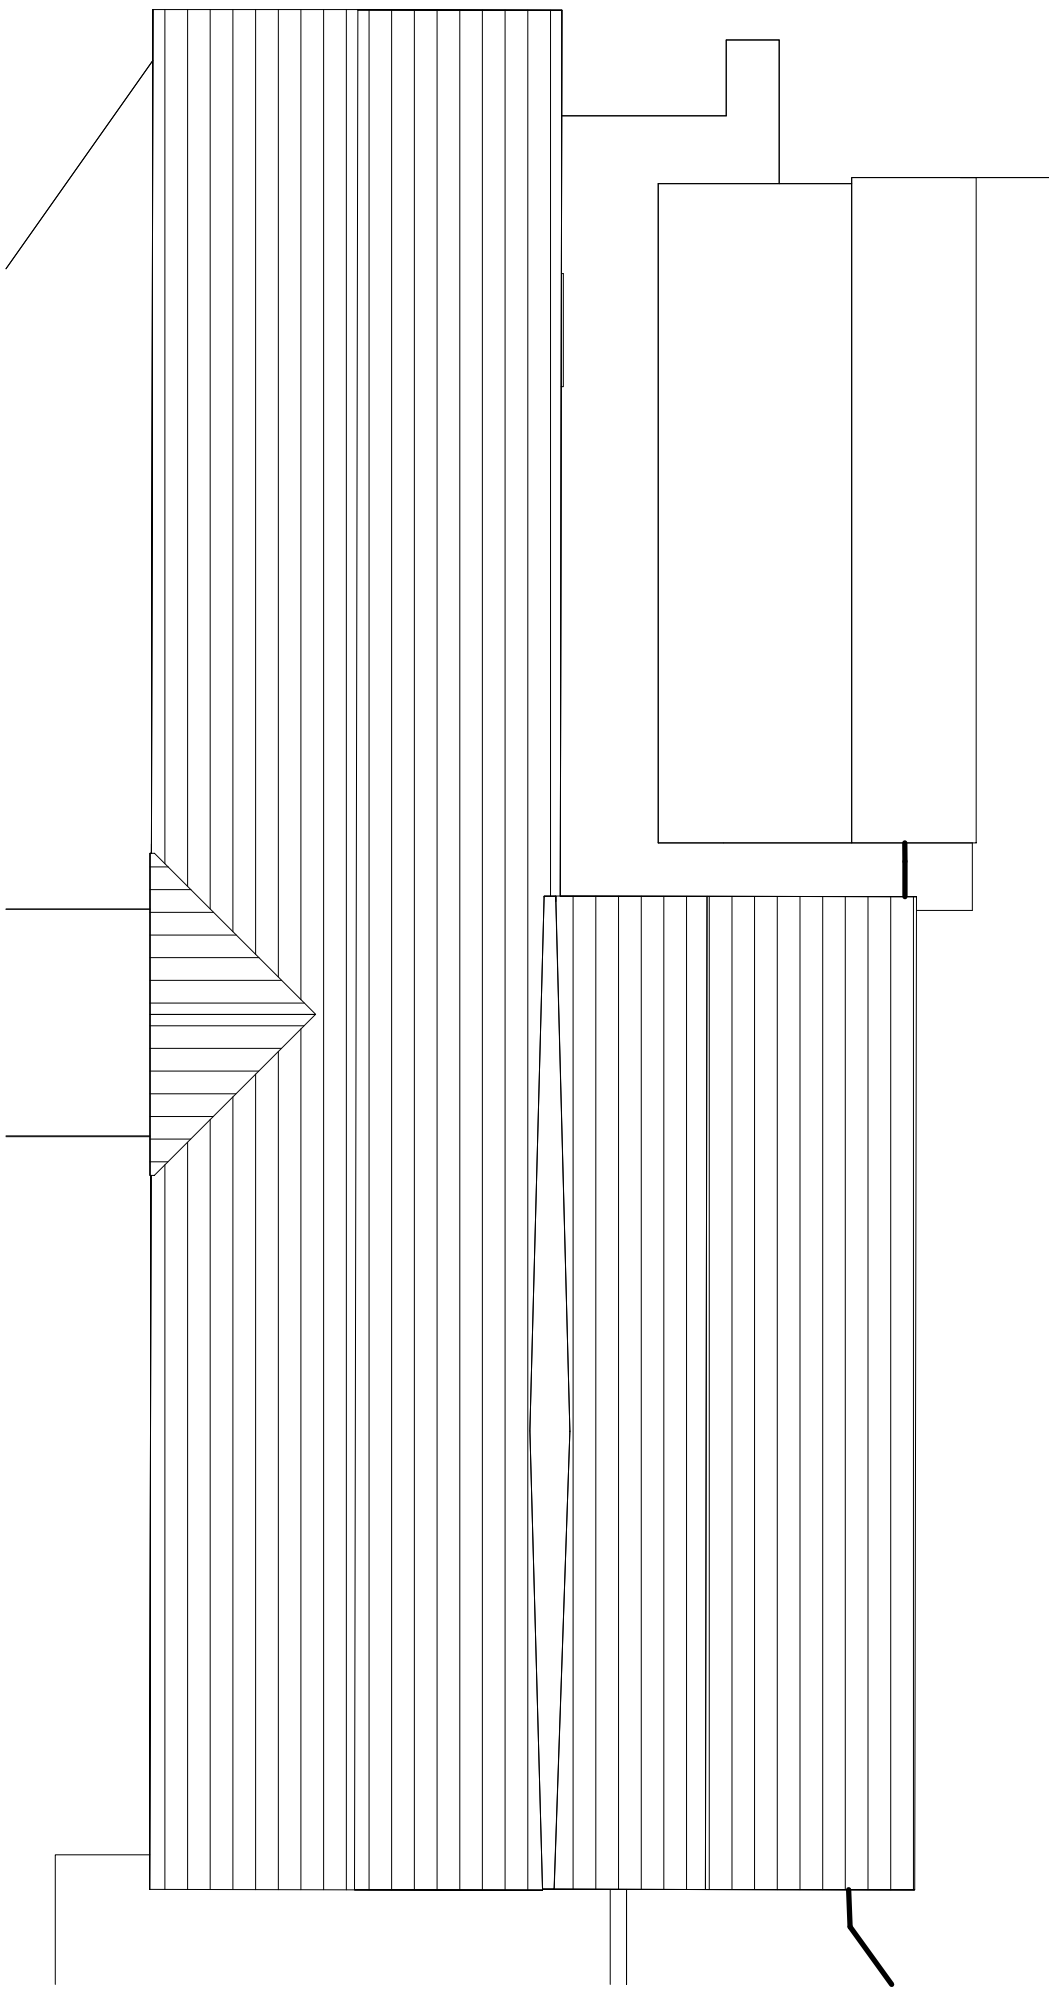

**Roof**  
1 : 100

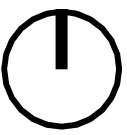

| Rev   | Date             | Author           | Revision Description |                    |
|---|------------------|------------------|----------------------|--------------------|
| <div><div><div>dwelling<br/>architecture + design</div></div><div>studio@dwellingarchitecture.com<br/>www.dwellingarchitecture.com</div><div>Tel: 01444 831 800</div></div> |                  |                  |                      |                    |
| Drawing Status   |                  |                  |                      |                    |
| SURVEY   |                  |                  |                      |                    |
| Client   |                  |                  |                      |                    |
| Mr and Mrs Carne   |                  |                  |                      |                    |
| Project   |                  |                  |                      |                    |
| Wellhouse Farm, Wellhouse Lane, Burgess Hill, RH15 0BN   |                  |                  |                      |                    |
| Title   |                  |                  |                      |                    |
| Annexe   |                  |                  |                      |                    |
| Dwg. 1404 GA 01 Rev.   |                  |                  |                      |                    |
| Job No.<br>1404   | Date<br>02/25/25 | Scale<br>1 : 100 | Drawn<br>SC          | Checked<br>Checker |