

NOTES

Do not scale from this drawing.


Any discrepancies should be reported immediately.

This drawing is copyright. It must not be reproduced or disclosed to third parties without our prior permission.


This drawing is to be read in conjunction with all relevant consultants, specialist manufacturers drawings and specifications.

Any surveyed information incorporated within this drawing cannot be guaranteed as accurate unless confirmed by fixed dimension.


All dimensions are in millimetres unless noted otherwise.

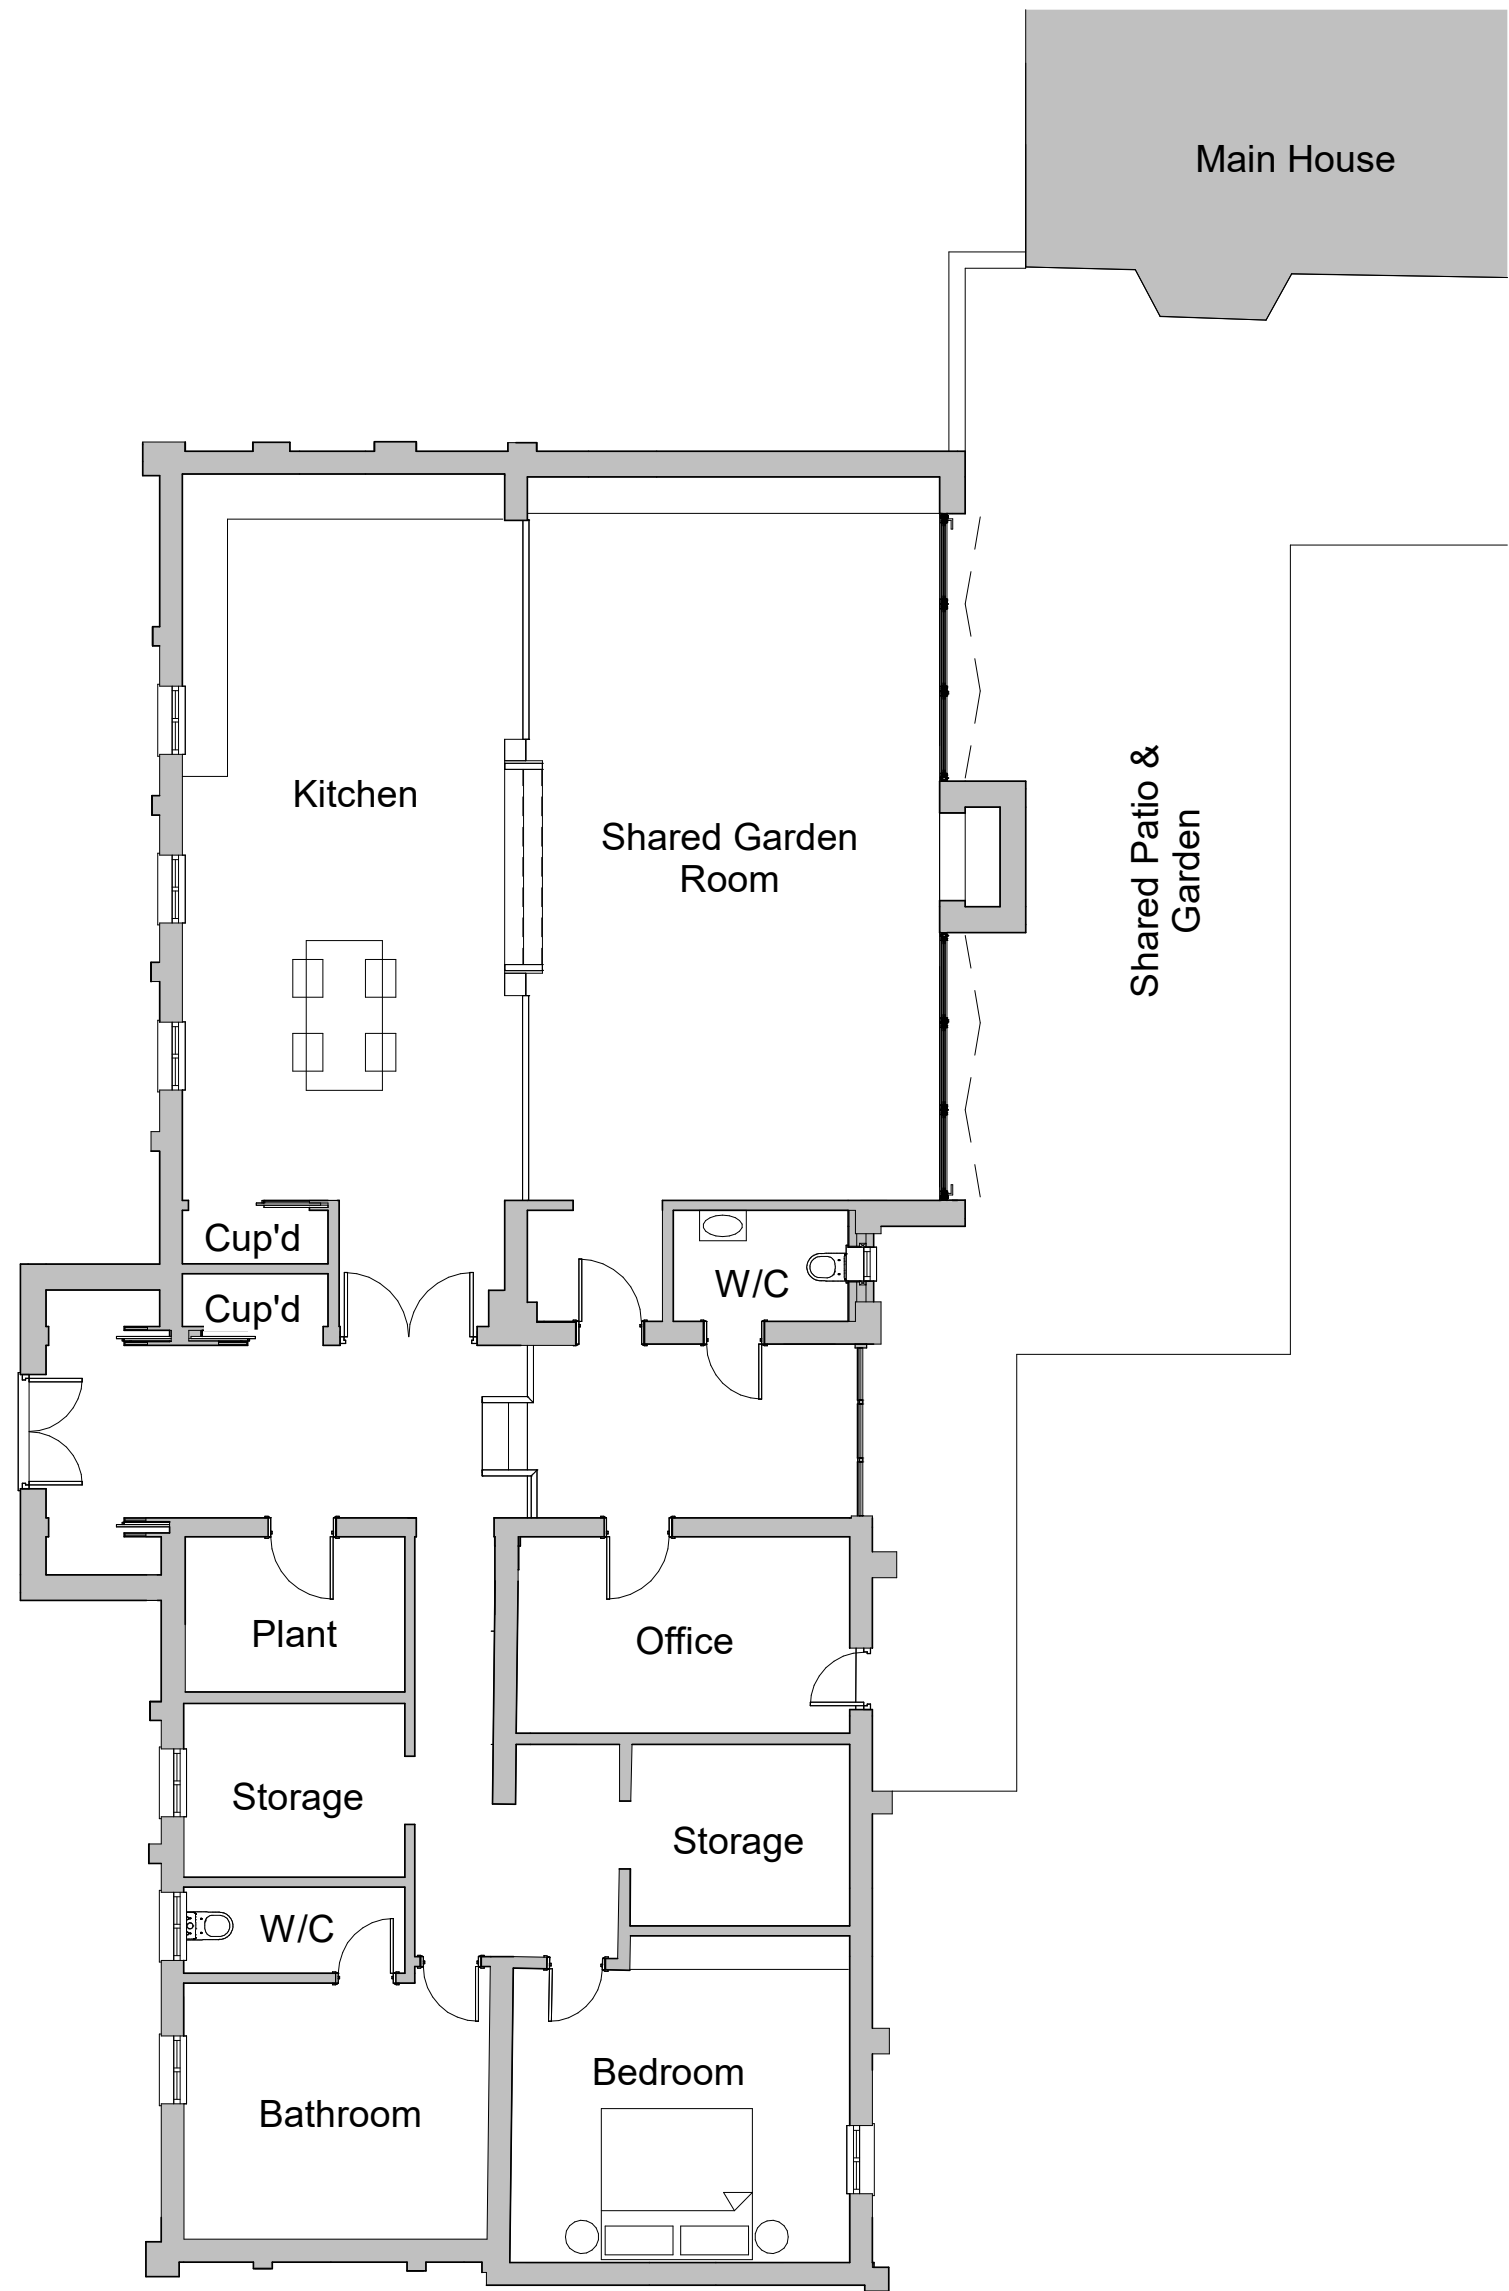

Ground Floor as Proposed
1 : 100

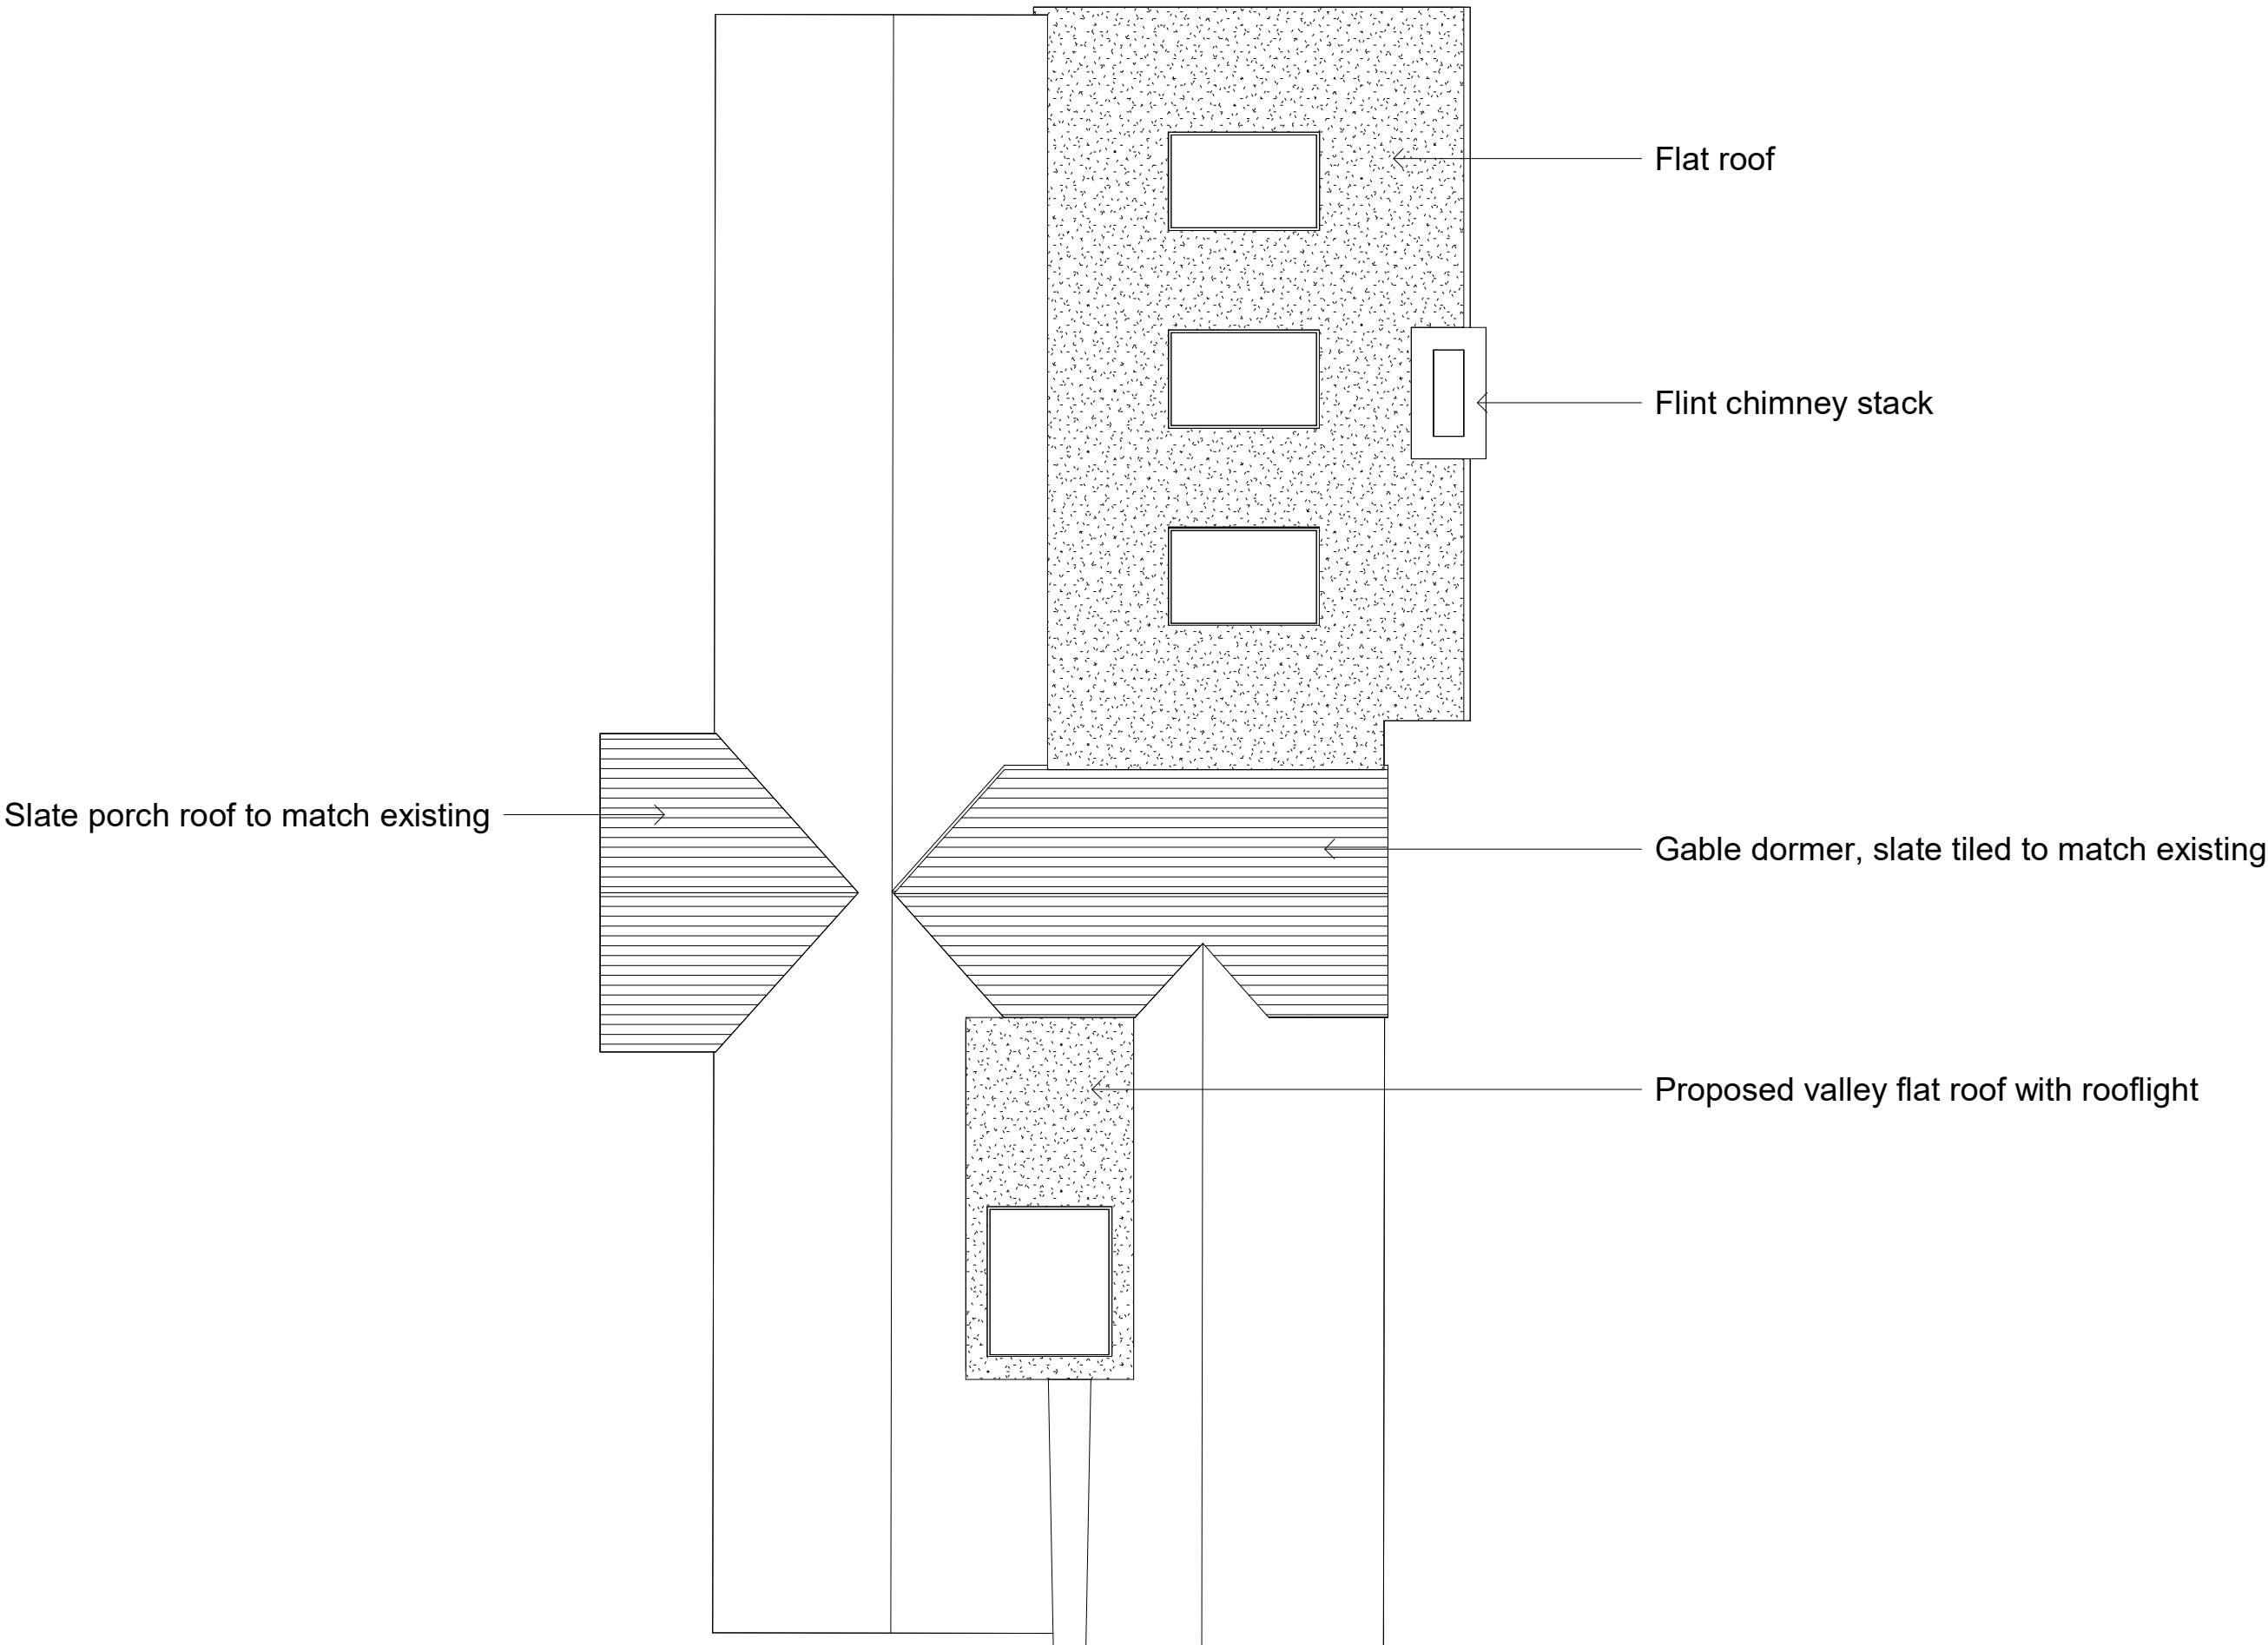

Roof as Proposed
1 : 100

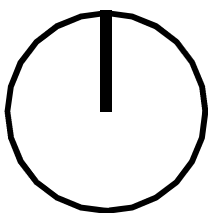

3	01/08/2025	SC	Revised flat roof
2	23/07/2025	SC	Added context
1	23/05/2025	SC	Incorporated clients comments

Rev	Date	Author	Revision Description	
 dwelling architecture + design studio@dwellingarchitecture.com www.dwellingarchitecture.com Tel: 01444 831 800				
Drawing Status				
PLANNING				
Client				
Mr and Mrs Carne				
Project				
Wellhouse Farm, Wellhouse Lane, Burgess Hill, RH15 0BN				
Title				
Annex Plans as Proposed				
Dwg. 1404 GA 10 Rev. 3				
Job No.	Date	Scale	Drawn	Checked
1404	04/04/2025	1 : 100	SC	Checker