

NOTES

Do not scale from this drawing.


Any discrepancies should be reported immediately.

This drawing is copyright. It must not be reproduced or disclosed to third parties without our prior permission.

This drawing is to be read in conjunction with all relevant consultants, specialist manufacturers drawings and specifications.


Any surveyed information incorporated within this drawing cannot be guaranteed as accurate unless confirmed by fixed dimension.

All dimensions are in millimetres unless noted otherwise.

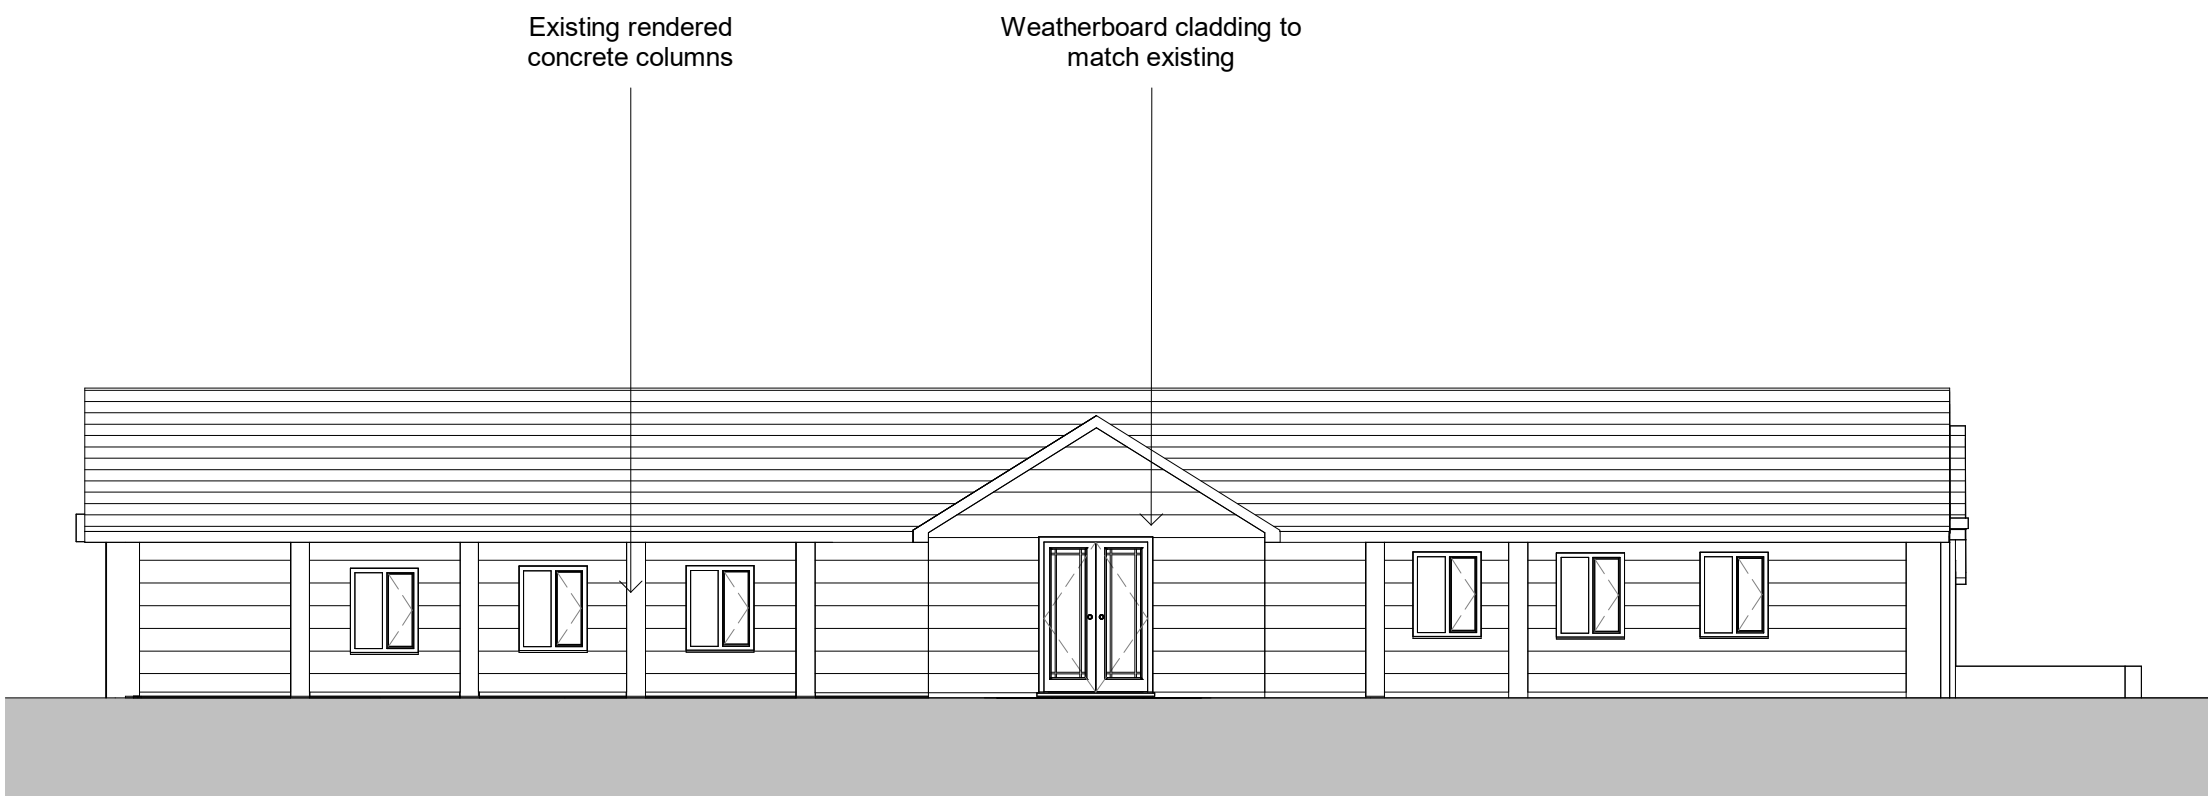


West as Proposed

1 : 100

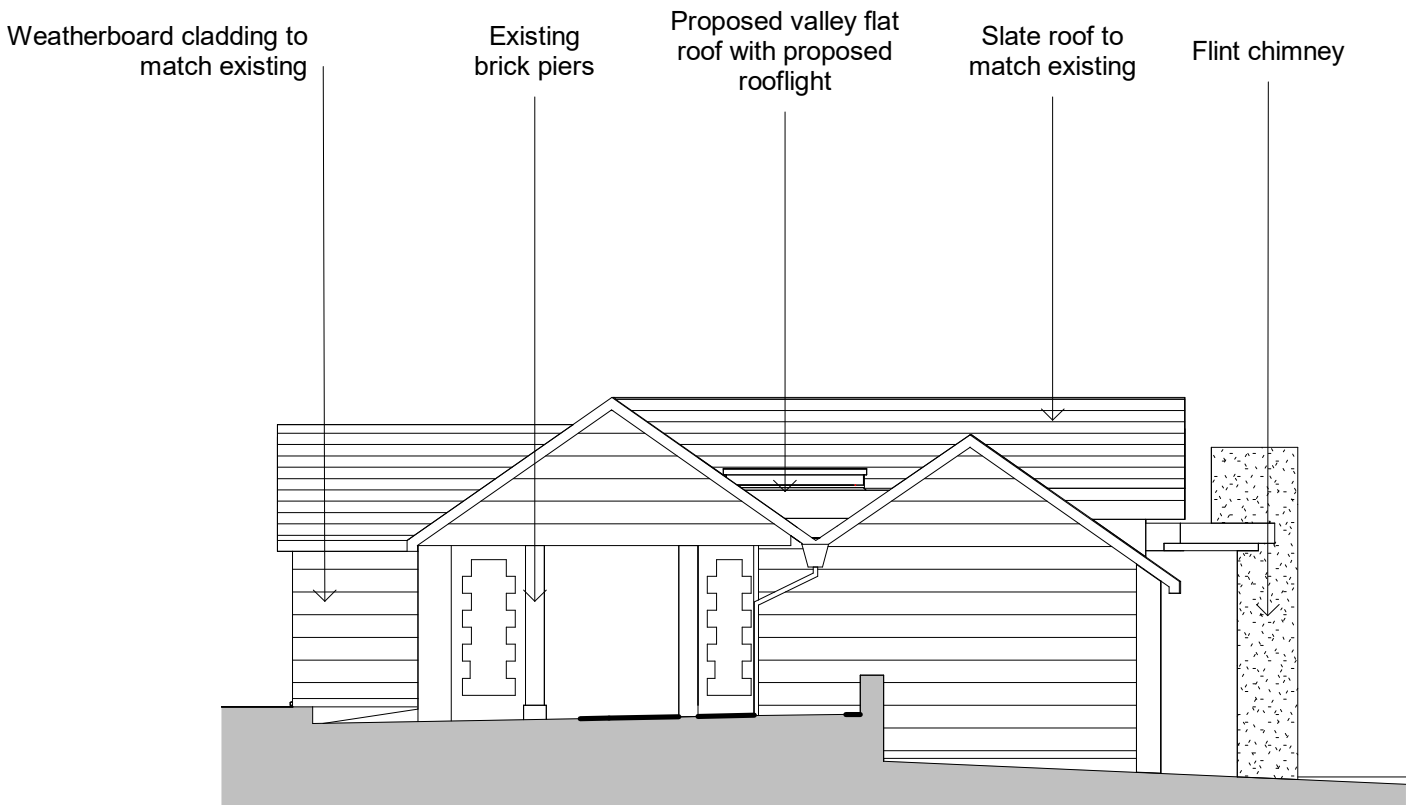


South as Proposed

1 : 100

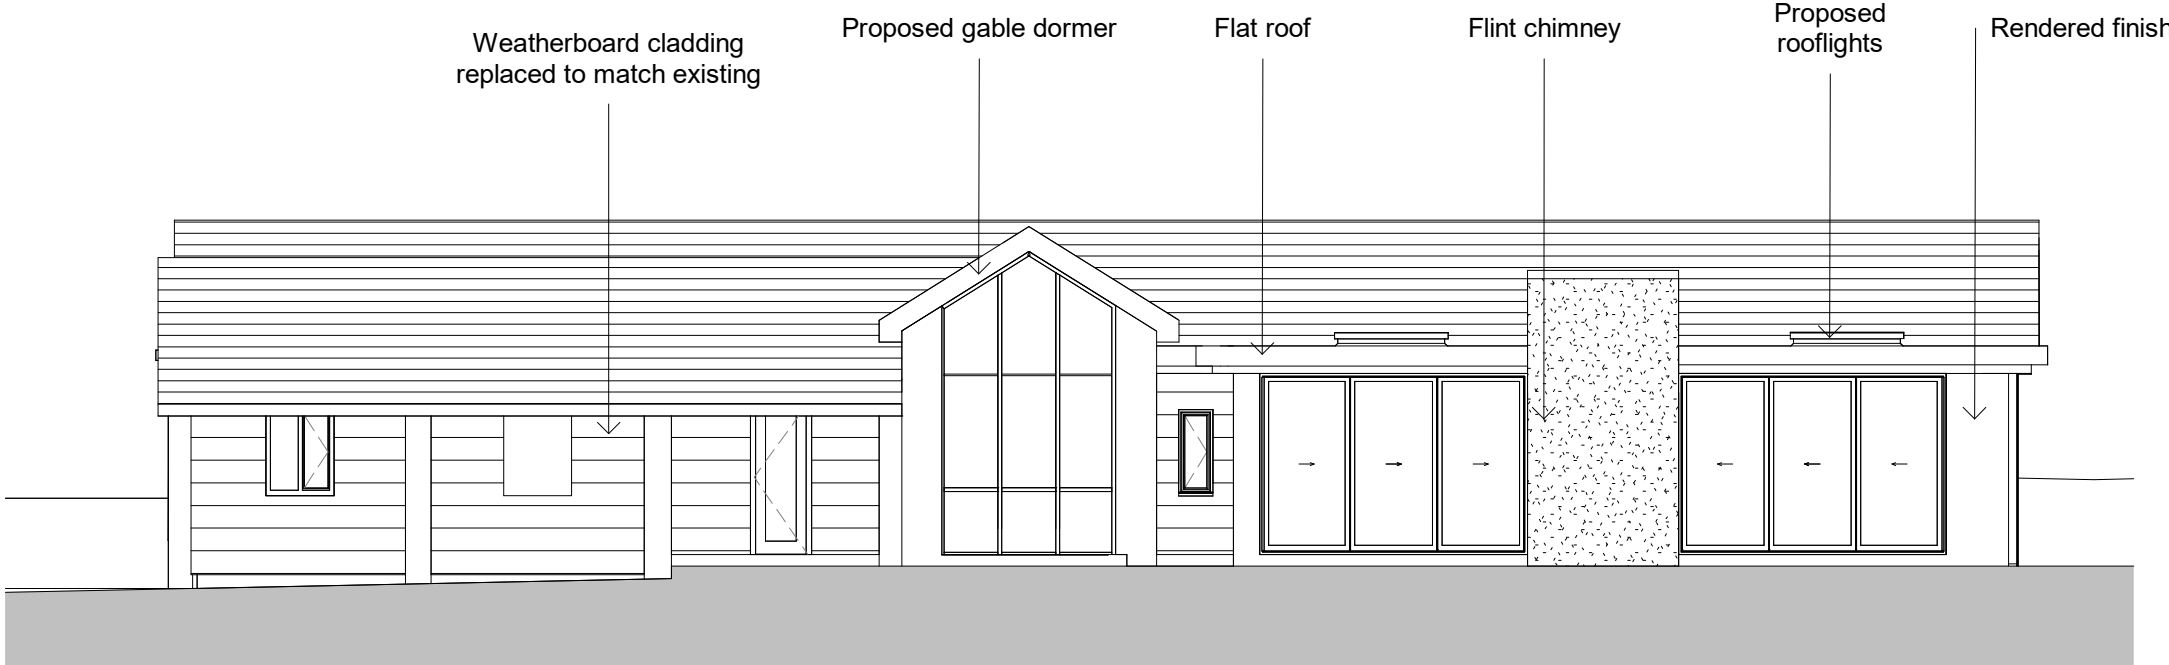

East as Proposed

1 : 100

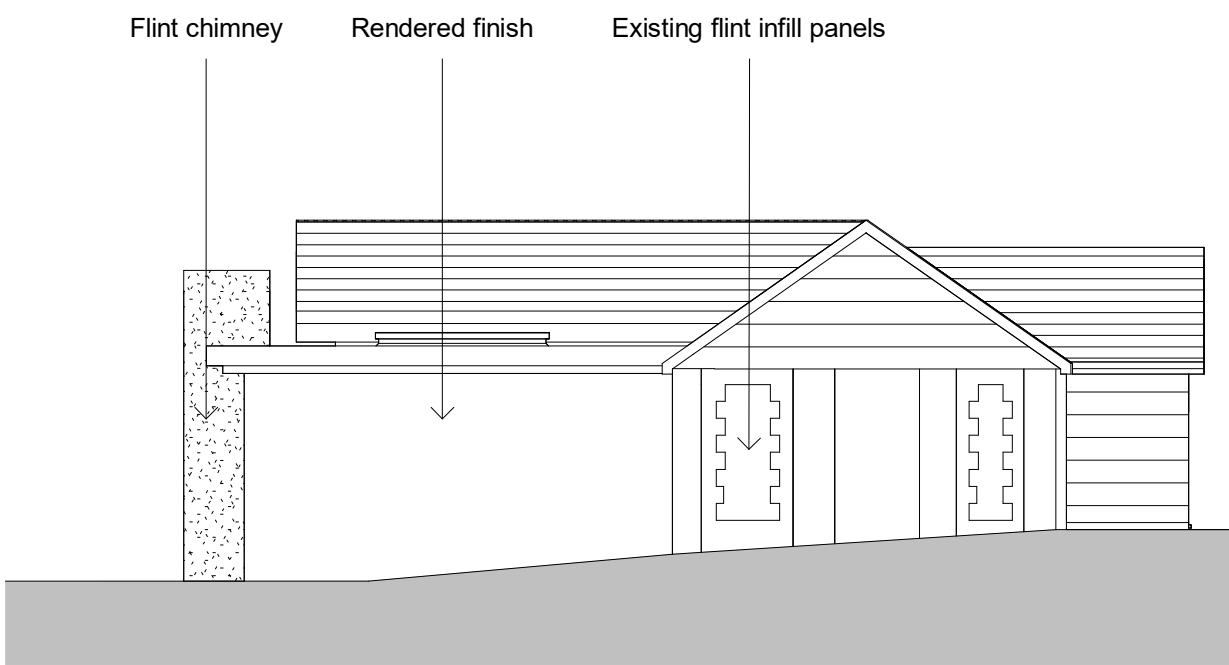

North as Proposed

1 : 100

2	01/08/2025	SC	Revised flat roof
1	23/05/2025	SC	Incorporated clients comments

Rev	Date	Author	Revision Description
 dwelling architecture + design studio@dwellingarchitecture.com www.dwellingarchitecture.com Tel: 01444 831 800			
Drawing Status			
PLANNING			
Client			
Mr and Mrs Carne			
Project			
Wellhouse Farm, Wellhouse Lane, Burgess Hill, RH15 0BN			
Title			
Annex Elevations as Proposed			
Dwg. 1404 GA 11 Rev. 2			
Job No. 1404	Date 04/04/2025	Scale 1 : 100	Drawn SC
		Checked SC	Checker