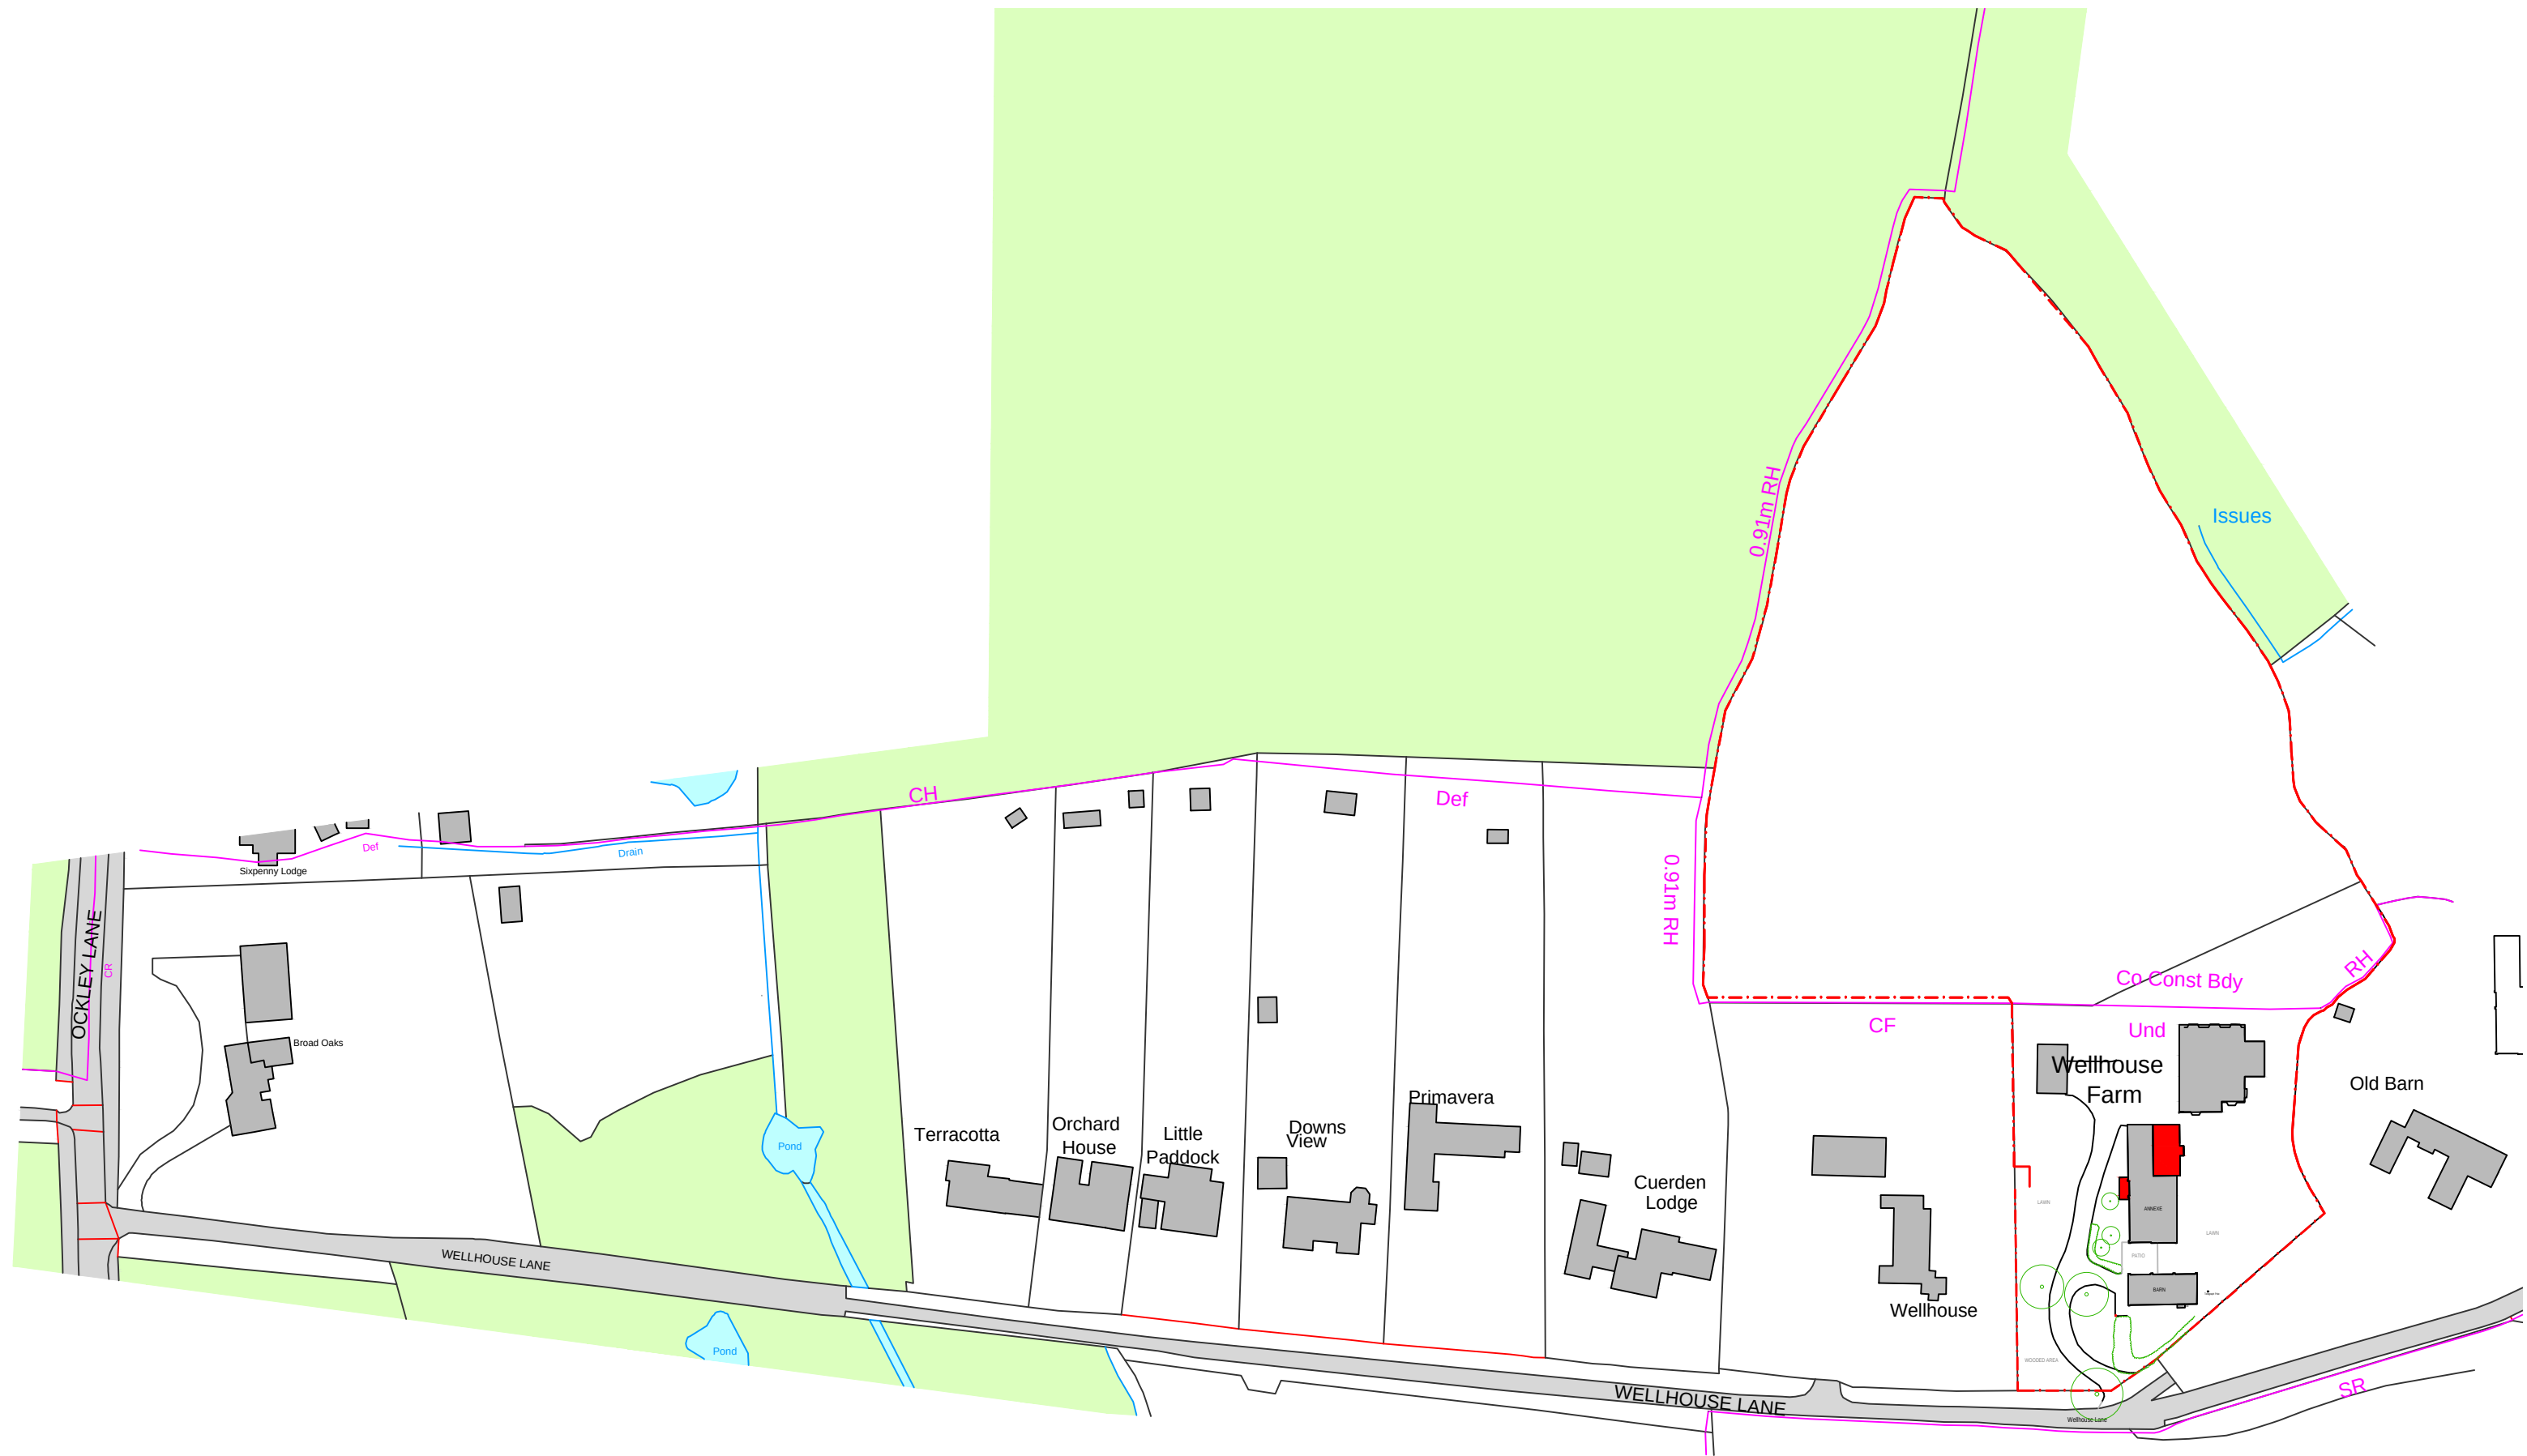
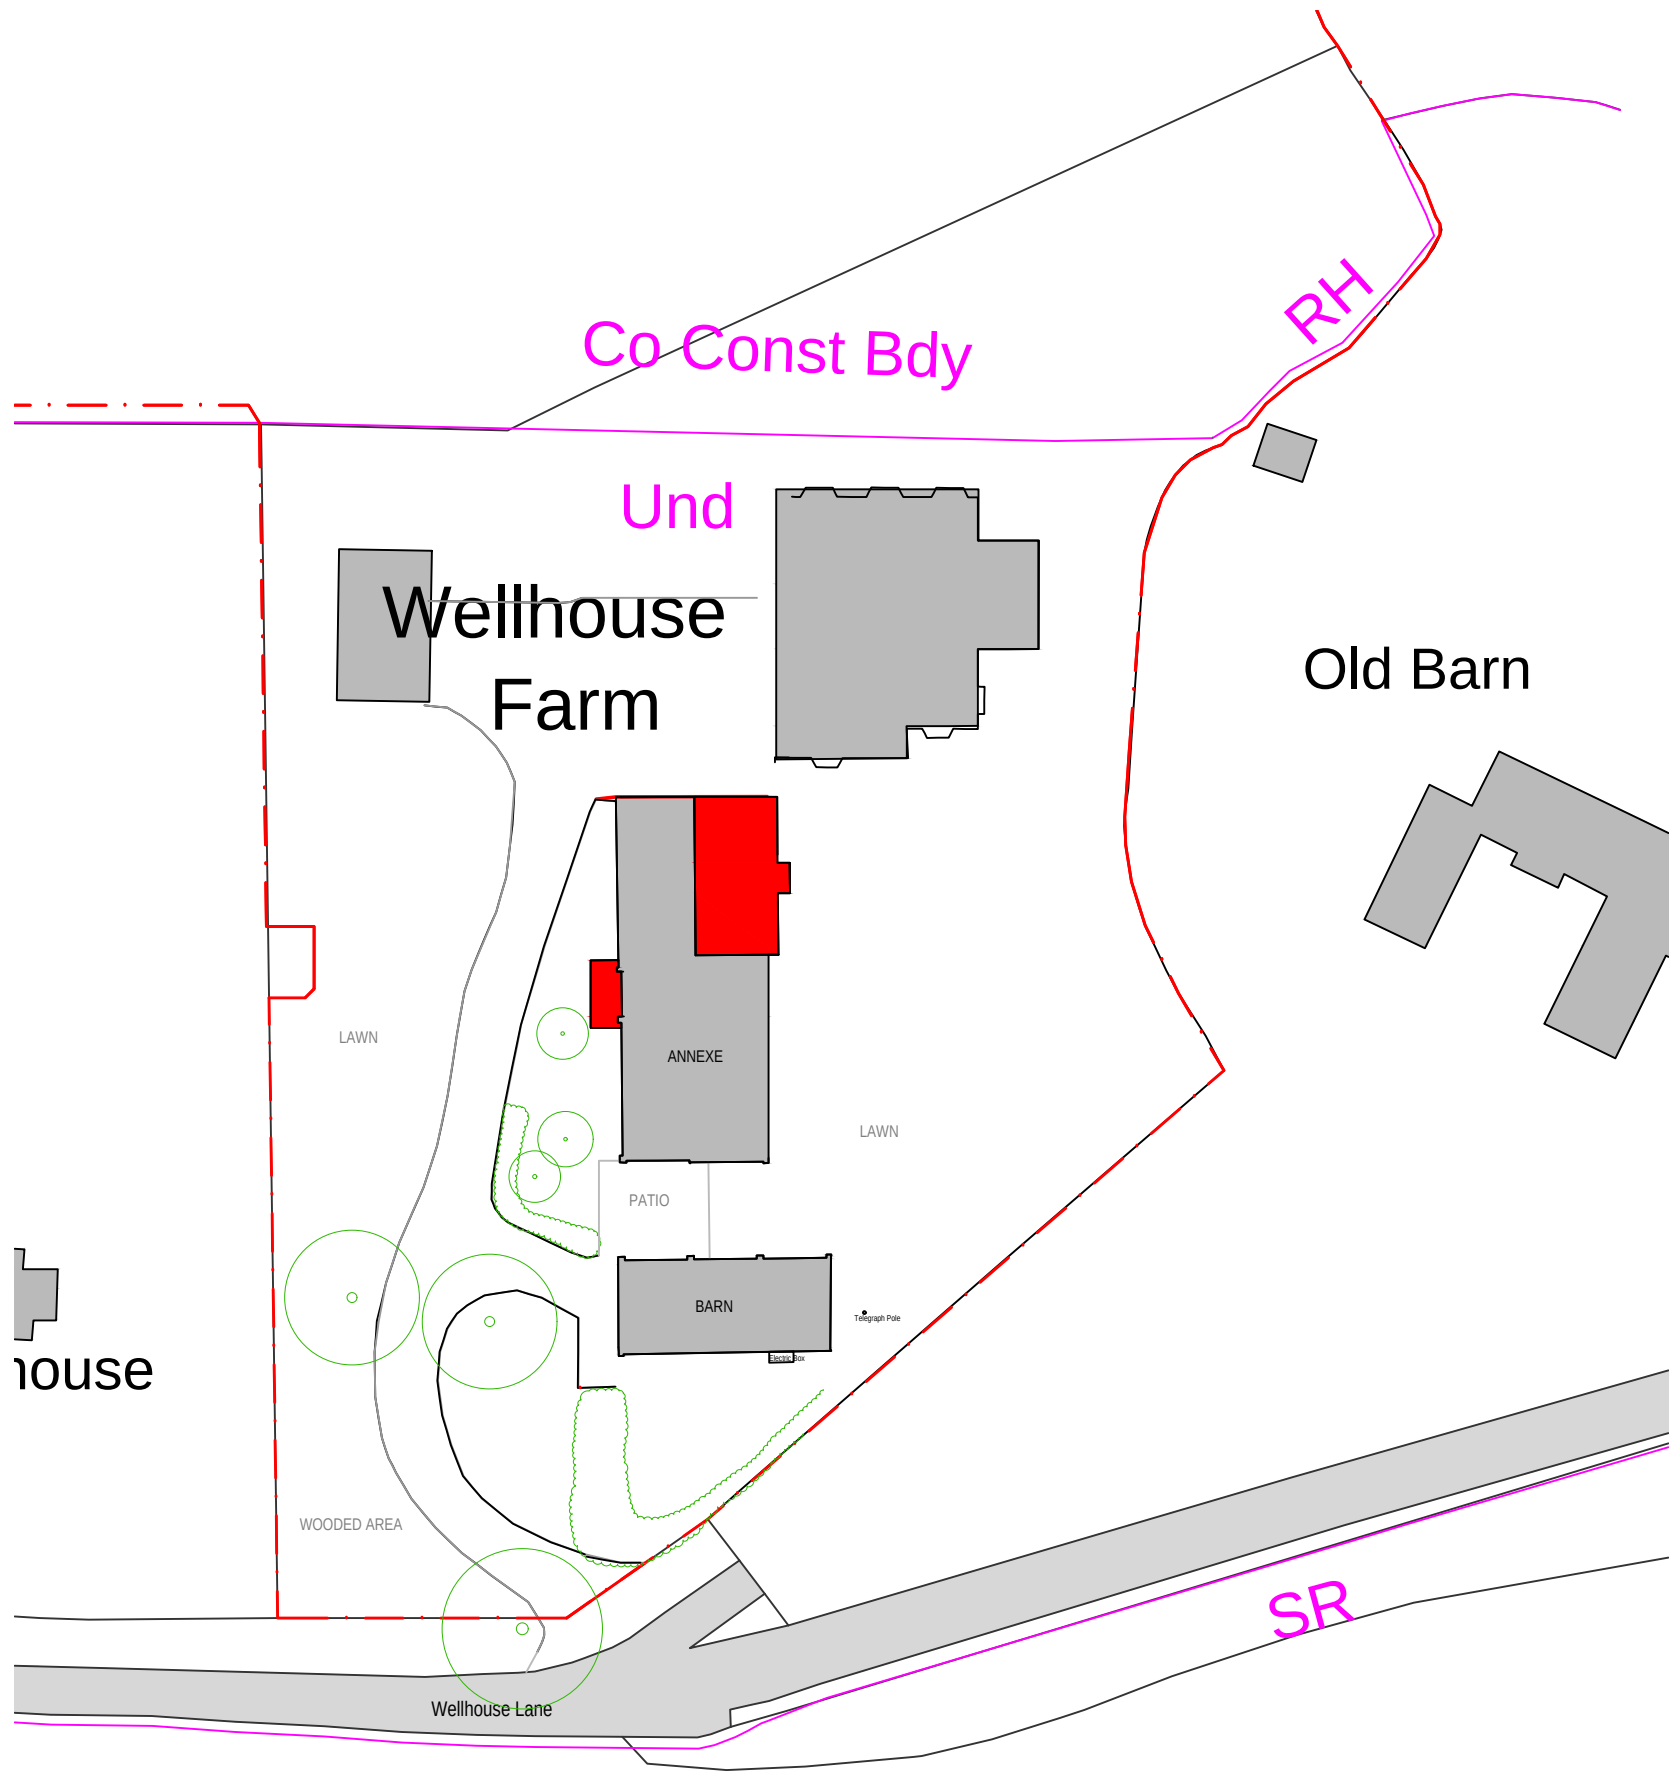


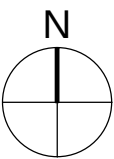
NOTES
Do not scale from this drawing.
Any discrepancies should be reported immediately.
This drawing is copyright. It must not be reproduced or disclosed to third parties without our prior permission.
This drawing is to be read in conjunction with all relevant consultants, specialist manufacturers drawings and specifications.
Any surveyed information incorporated within this drawing cannot be guaranteed as accurate unless confirmed by fixed dimension.
All dimensions are in millimetres unless noted otherwise.

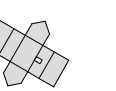
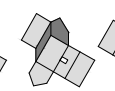
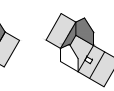
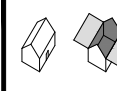


Location Plan



Block Plan



1	23/07/25	SC	Incorporating client comments
Rev	Date	Author	Description
 dwelling architecture + design studio@dwellingarchitecture.com www.dwellingarchitecture.com Tel: 01444 831 800 Fax: 01444 220 499			
Drawing Status			
PLANNING			
Client Mr and Mrs Carne			
Project Extension and Alterations Wellhouse Farm, Wellhouse Lane, Burgess Hill RH15 0BN			
Title Annex Site Location and Block Plans as Proposed			
Dwg. 1404 SI 03 Rev. 1			
Job No. 1404	Date 22/07/2025	Scale 1:1250 & 500 @ A1	Drawn SC
Checked			