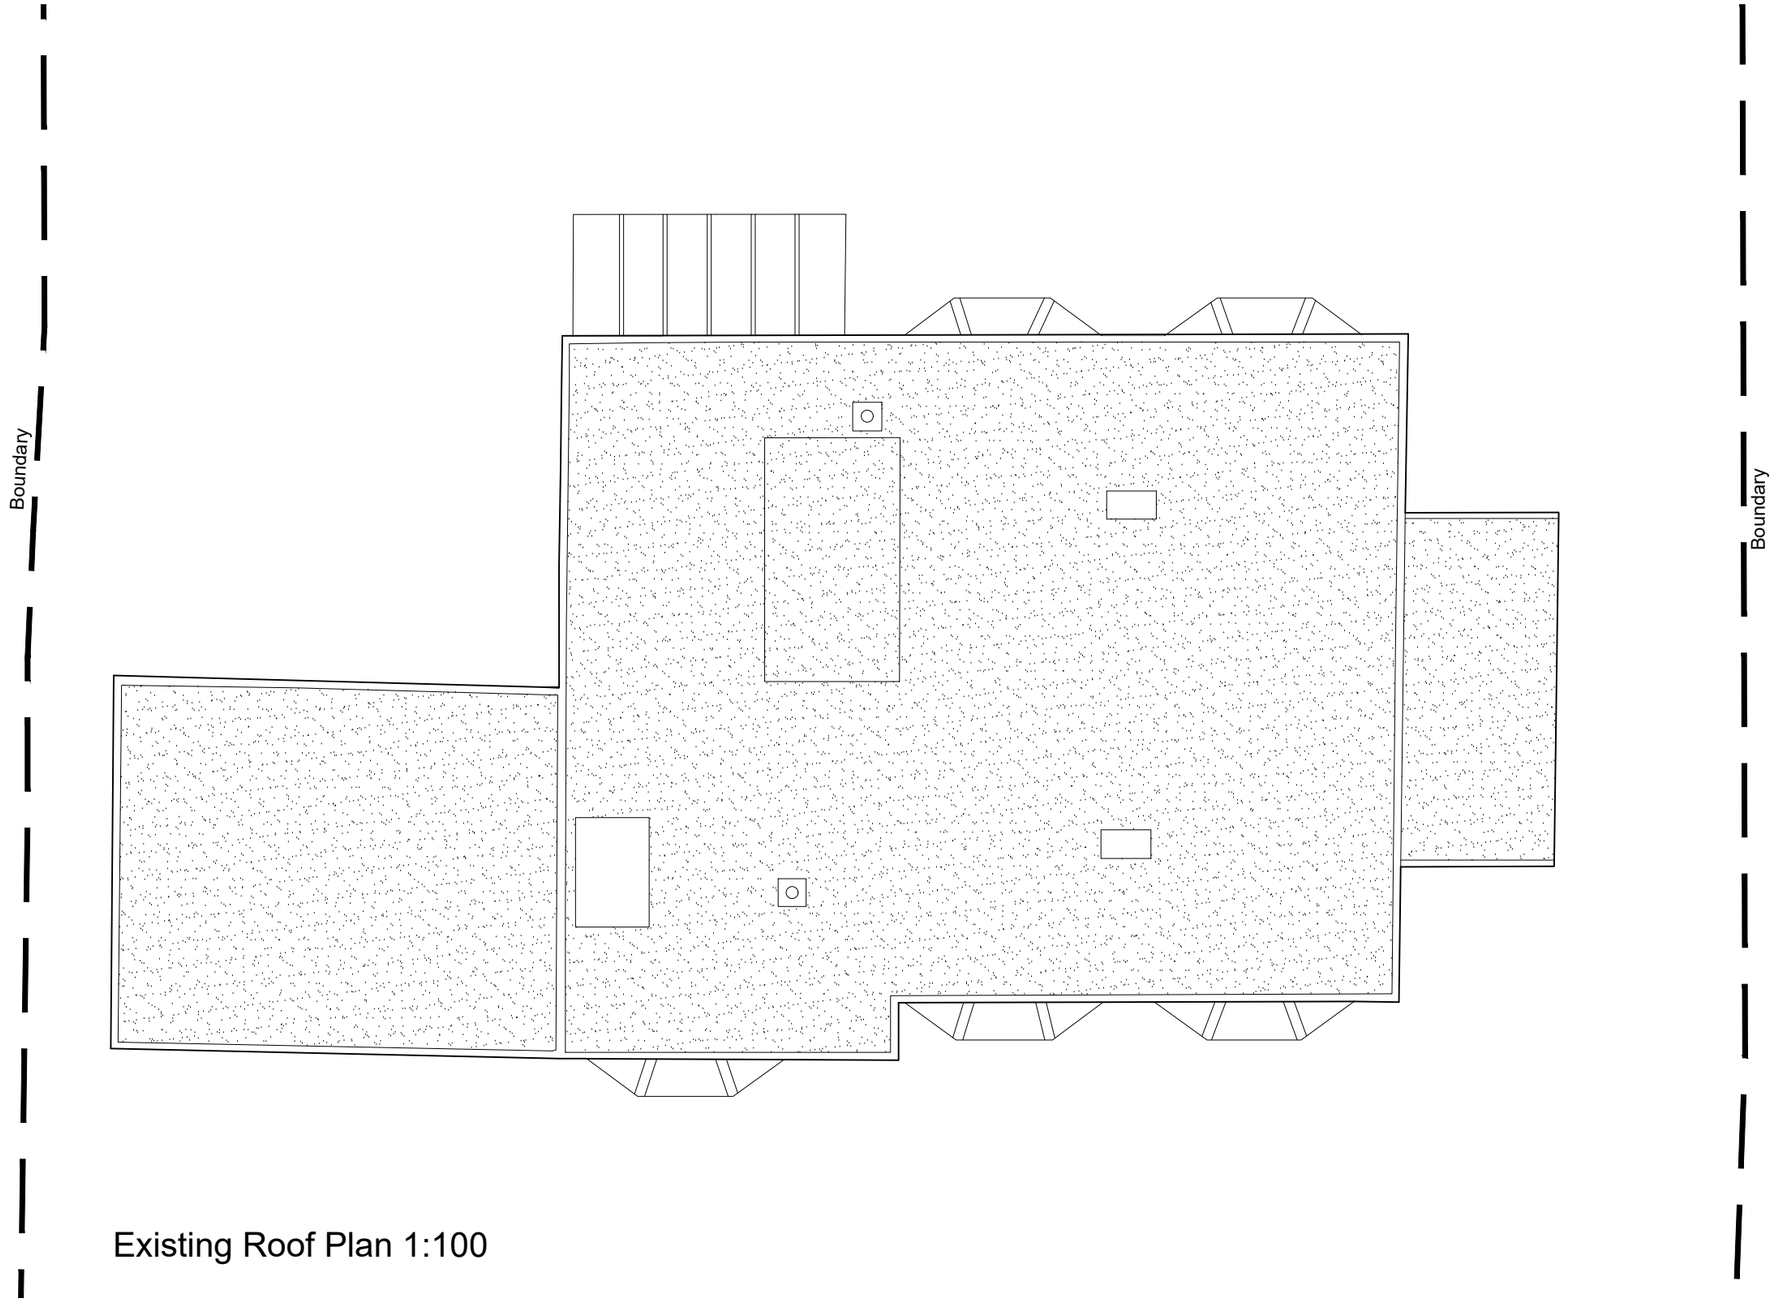

Existing Roof Plan 1:100

Planning Application

0 10m

SCALE

REV	DATE	DESCRIPTION	INITIAL

REVISION:

CHECK ALL DIMENSIONS ON SITE
DO NOT SCALE OFF DRAWING
NOT FOR CONSTRUCTION
DRAWING FOR PLANNING PURPOSES ONLY

NOTES:

CLIENT: Mr Andrews

DESCRIPTION: Existing Roof Plan

RATHBONE • MILLER
architecture & project management
First Floor, 39 High Street,
Steyning, West Sussex, BN44 3YE
Telephone: 01903 879873

SCALE:	DATE:	DRAWN:	PROJECT:	DRAWING NUMBER:	REVISION:
1:100 @ A3	Dec '25	PF	90 Valebridge Road Burgess Hill. RH15 0RP	22540-103	-

© Copyright RATHBONE MILLER LIMITED