



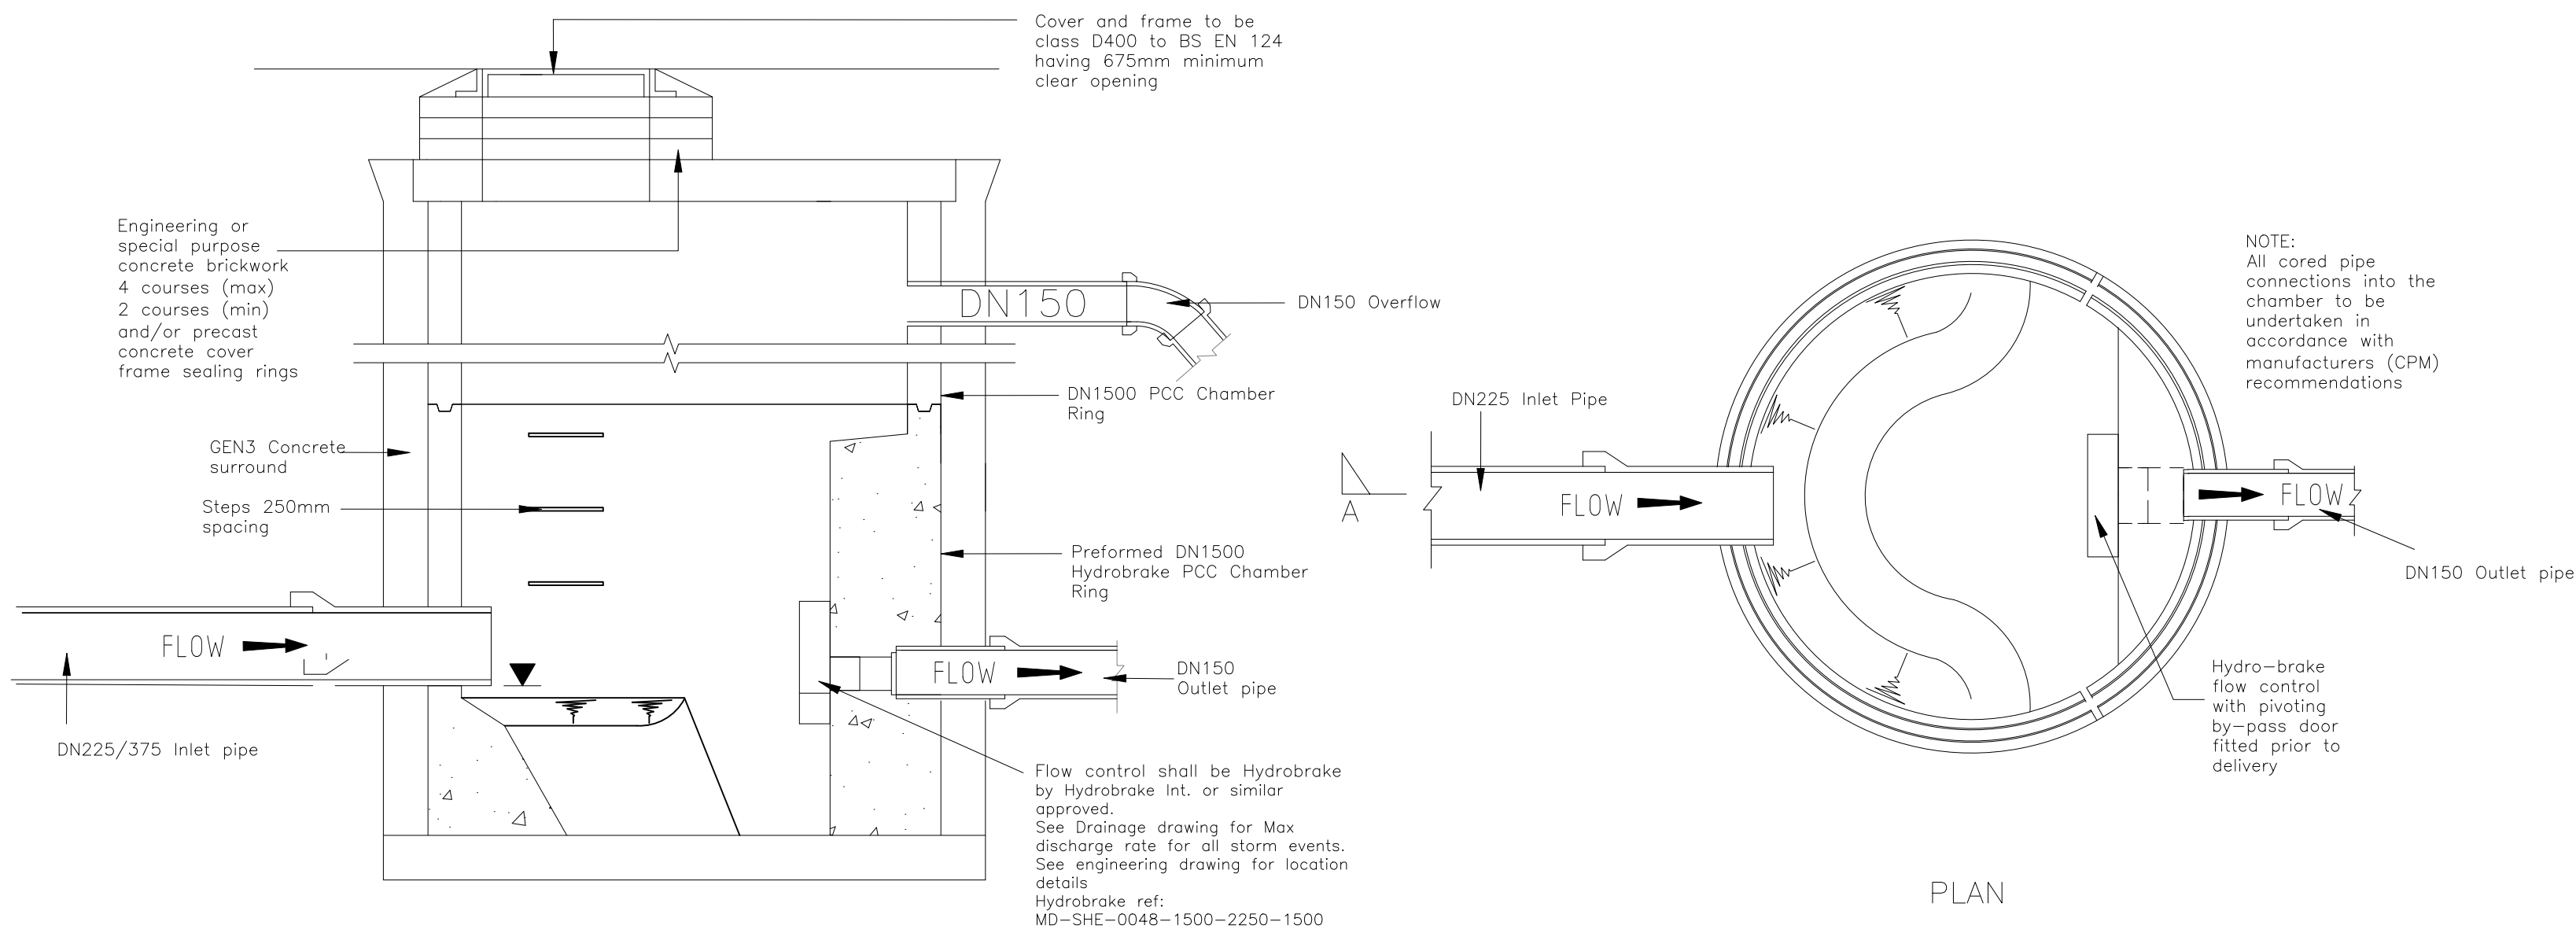


HYDROBRAKE CONTROL CHAMBER BY CPM LTD
(INDICATIVE CONSTRUCTION DETAIL)
NTS

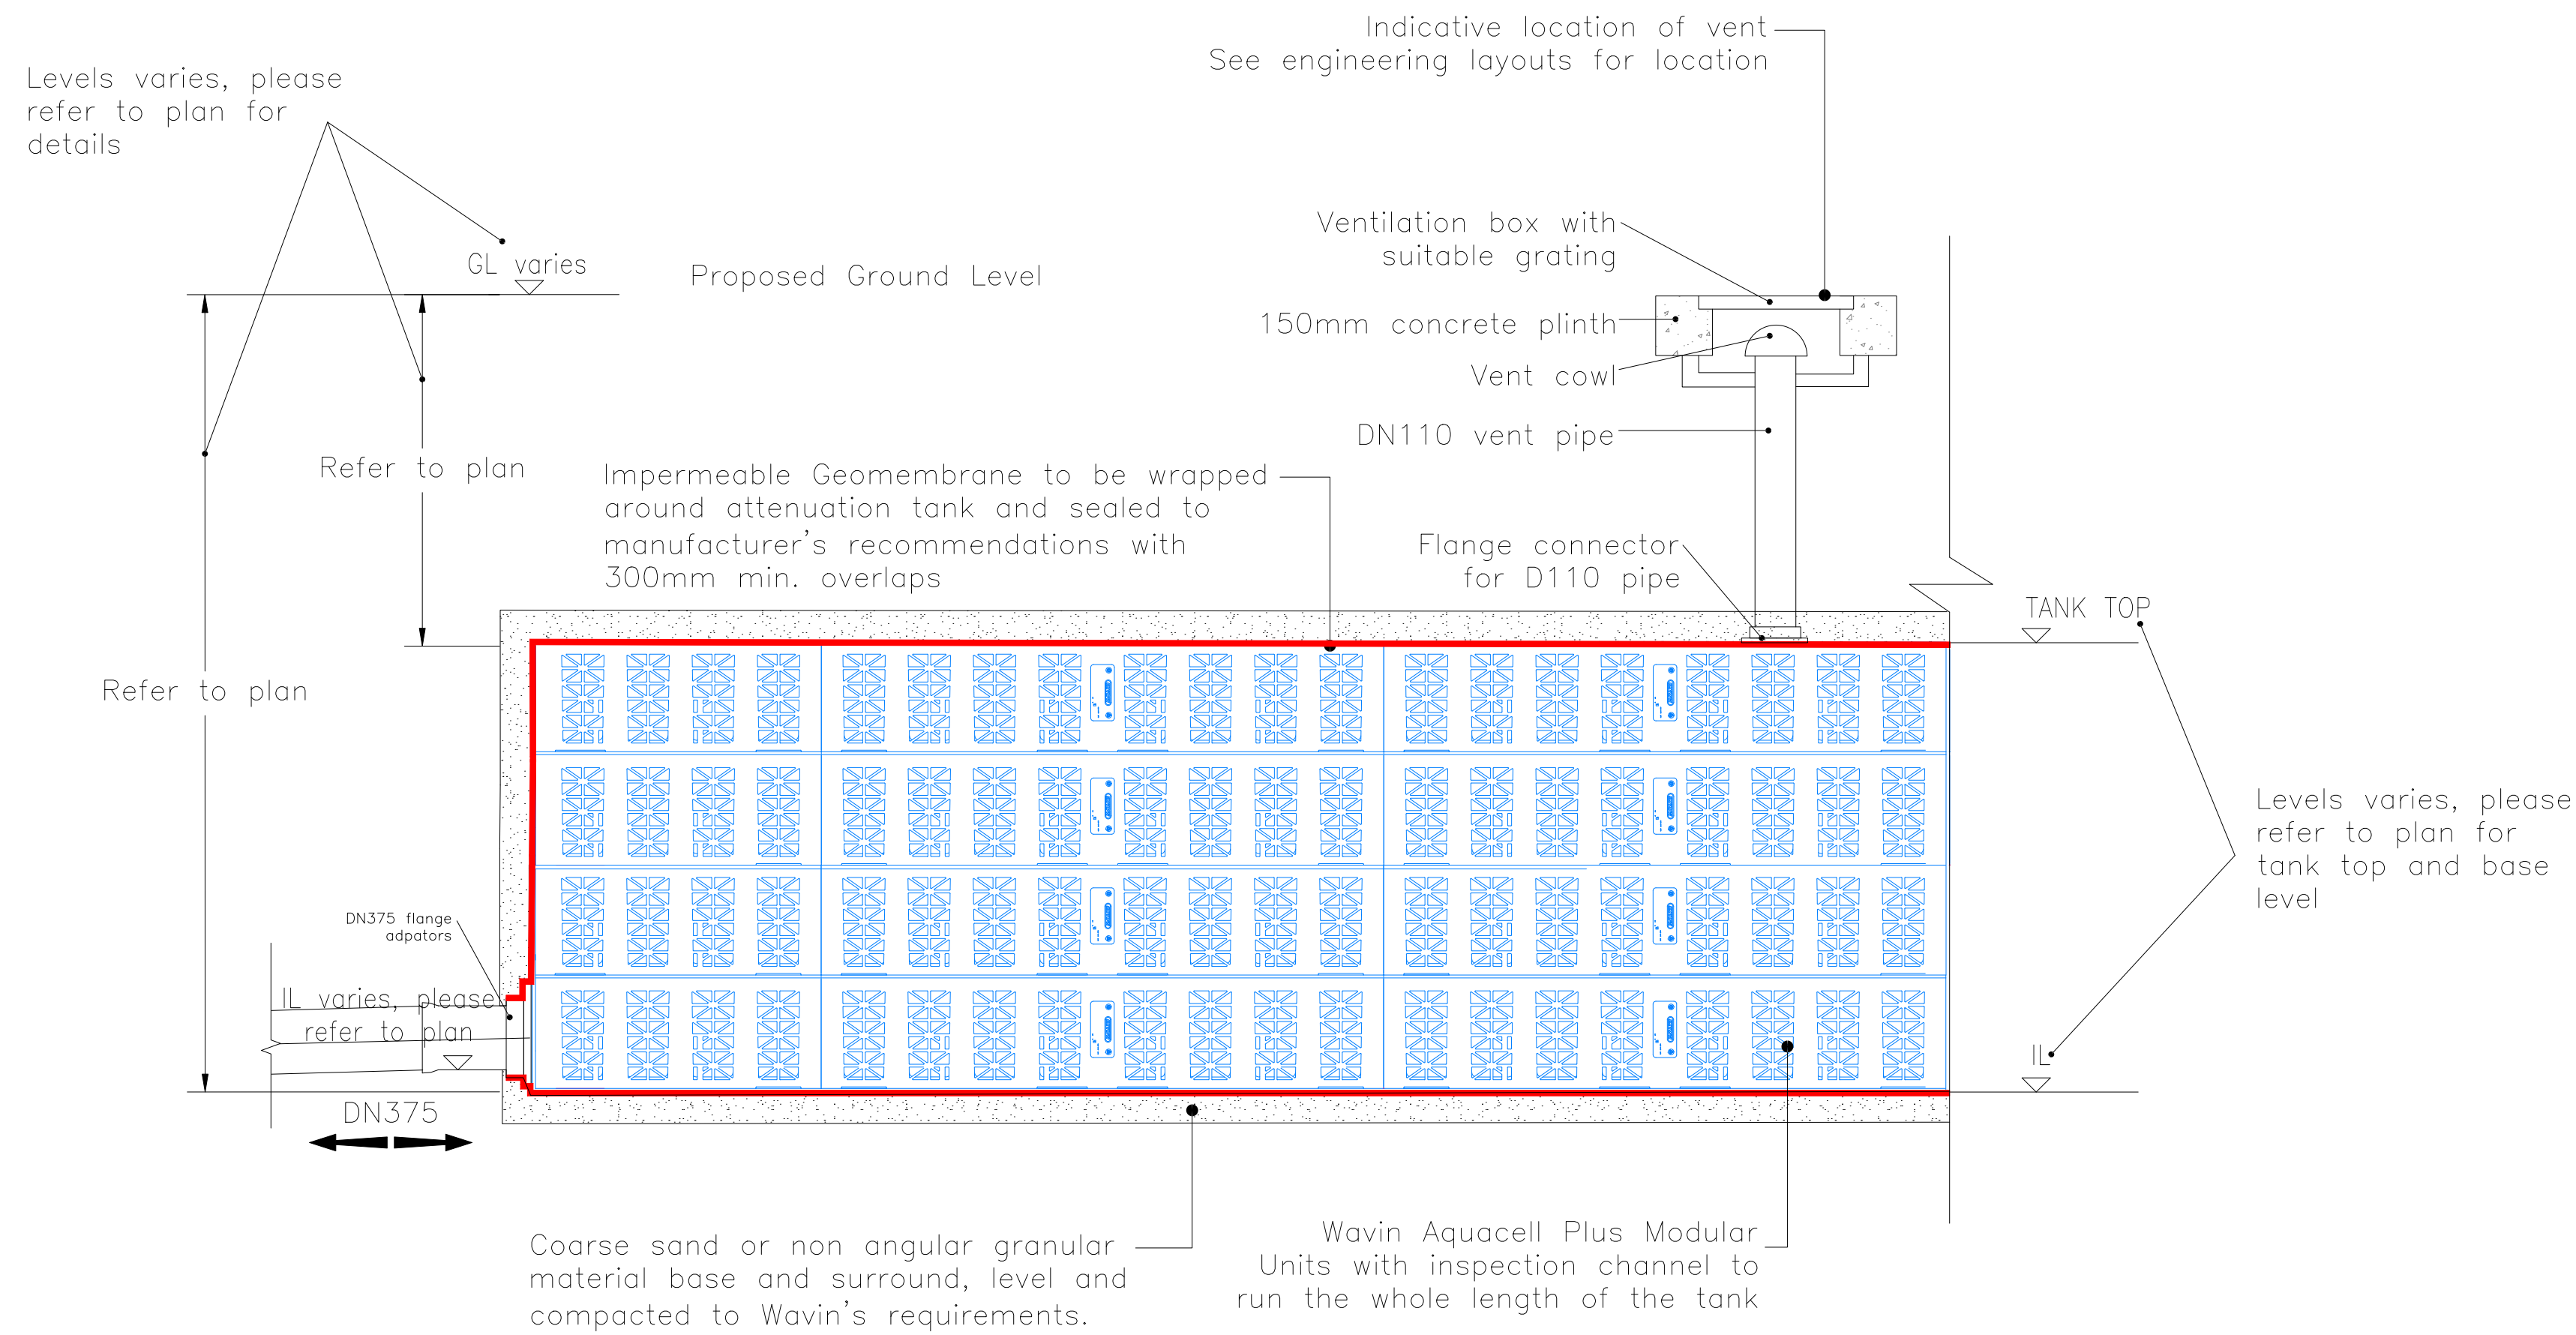

General Note:

1- For Vent and Tank installation details please follow manufacturer's specifications and recommendations.

2- 300mm min. overlap to be provided when placing protective geotextiles and Impermeable Geomembranes.

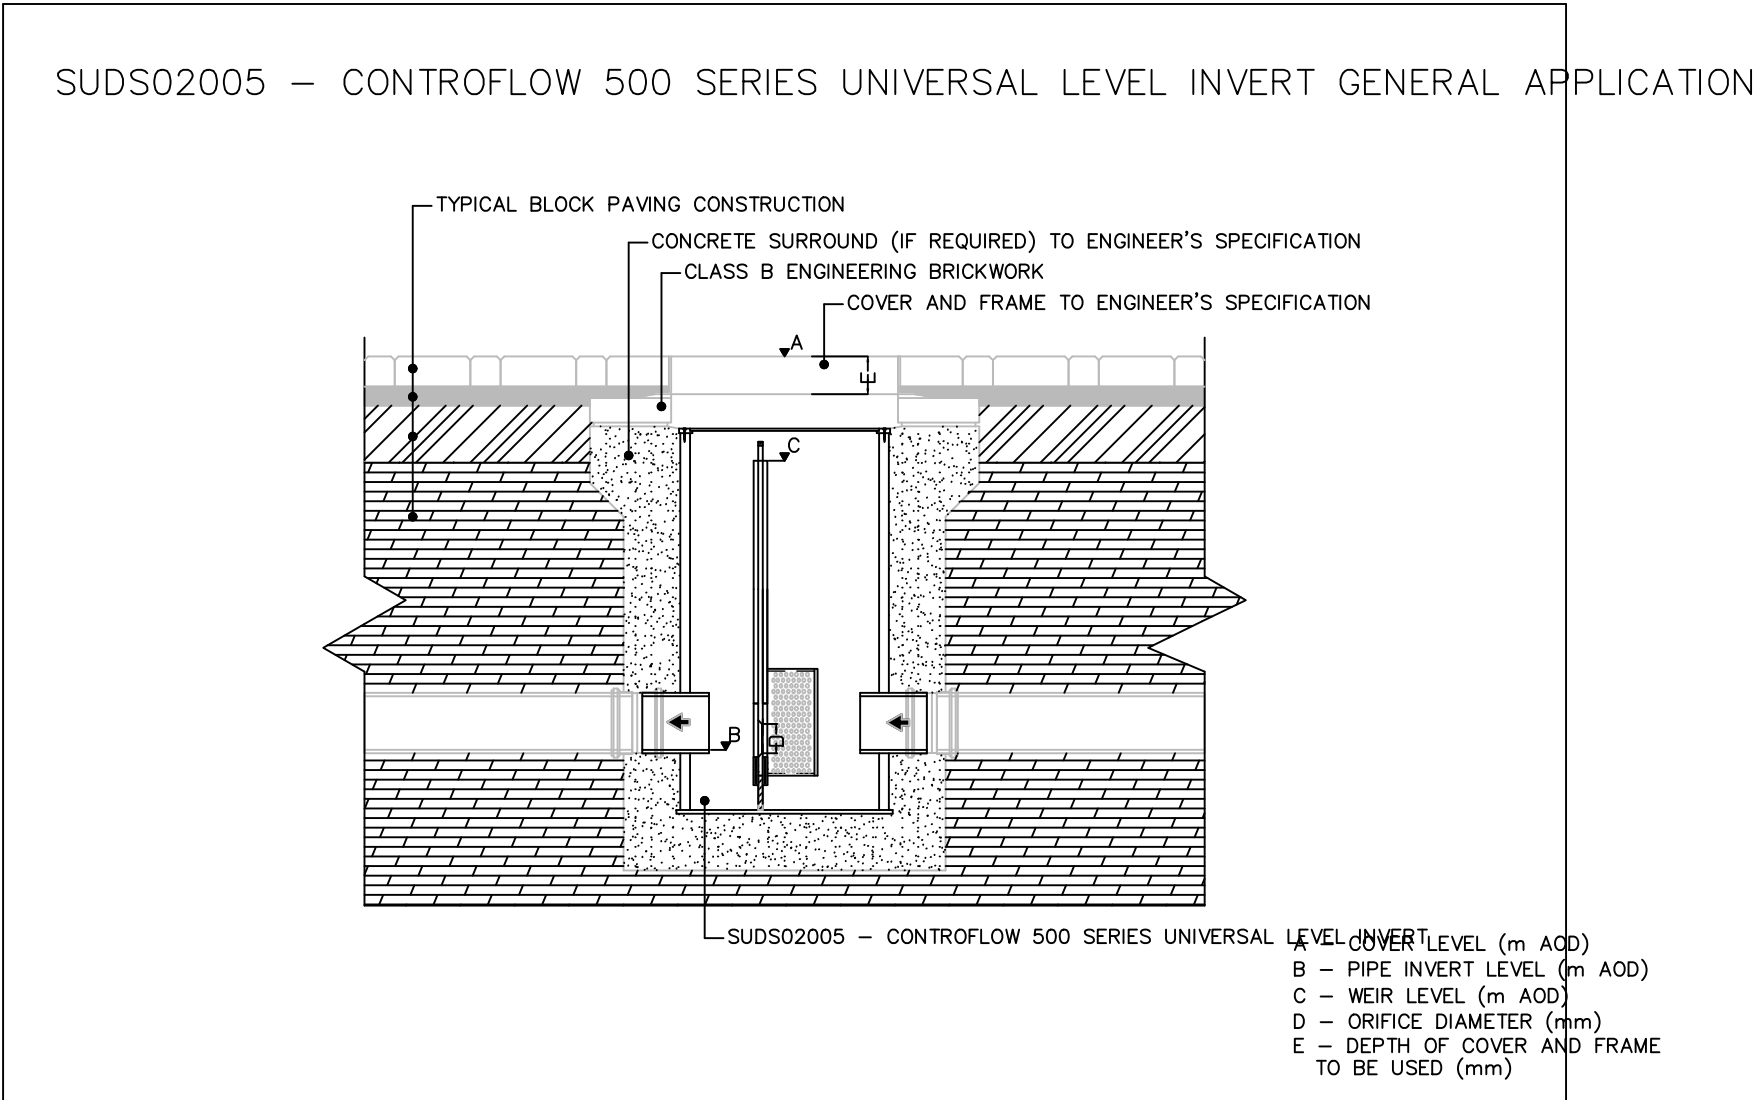

SIDE

END

PLAN

PVOD
Ø110

PVOD05101
Diffuser Unit
710mm x 710mm x 150mm
110mm Ø Socket

PERMAVOID UNIT BY SEL
NTS

P3	05.12.25	Hydrobreak reference added, typical tank detail amended.	AK	KTG
P2	21.02.25	Hydrobreak discharge note updated.	AK	KTG
P1	04.10.24	First issue.	AK	KTG
REV. No.	DATE	DESCRIPTION	DRAWN	CHECKED
Client			MJA CONSULTING CIVIL & STRUCTURAL ENGINEERS Ipsium Court, 24 The Quadrant, Abingdon Science Park, Abingdon Oxon, OX14 3YS Tel: 01235 555173 Email: mail@mjaconsulting.co.uk	
Project			Old Victoria Hospital, East Grinstead	
Title			Typical Drainage Construction Details	
Scale:			N.T.S. @A1	
Status:			PRELIMINARY	
Drawn:			AK	
Project Engineer:			KTG	
MJA Project No:			7252	
Date:			28/08/2024	
Drawing Number:			7252-MJA-SW-XX-DR-C-203	
Rev:			P3	