

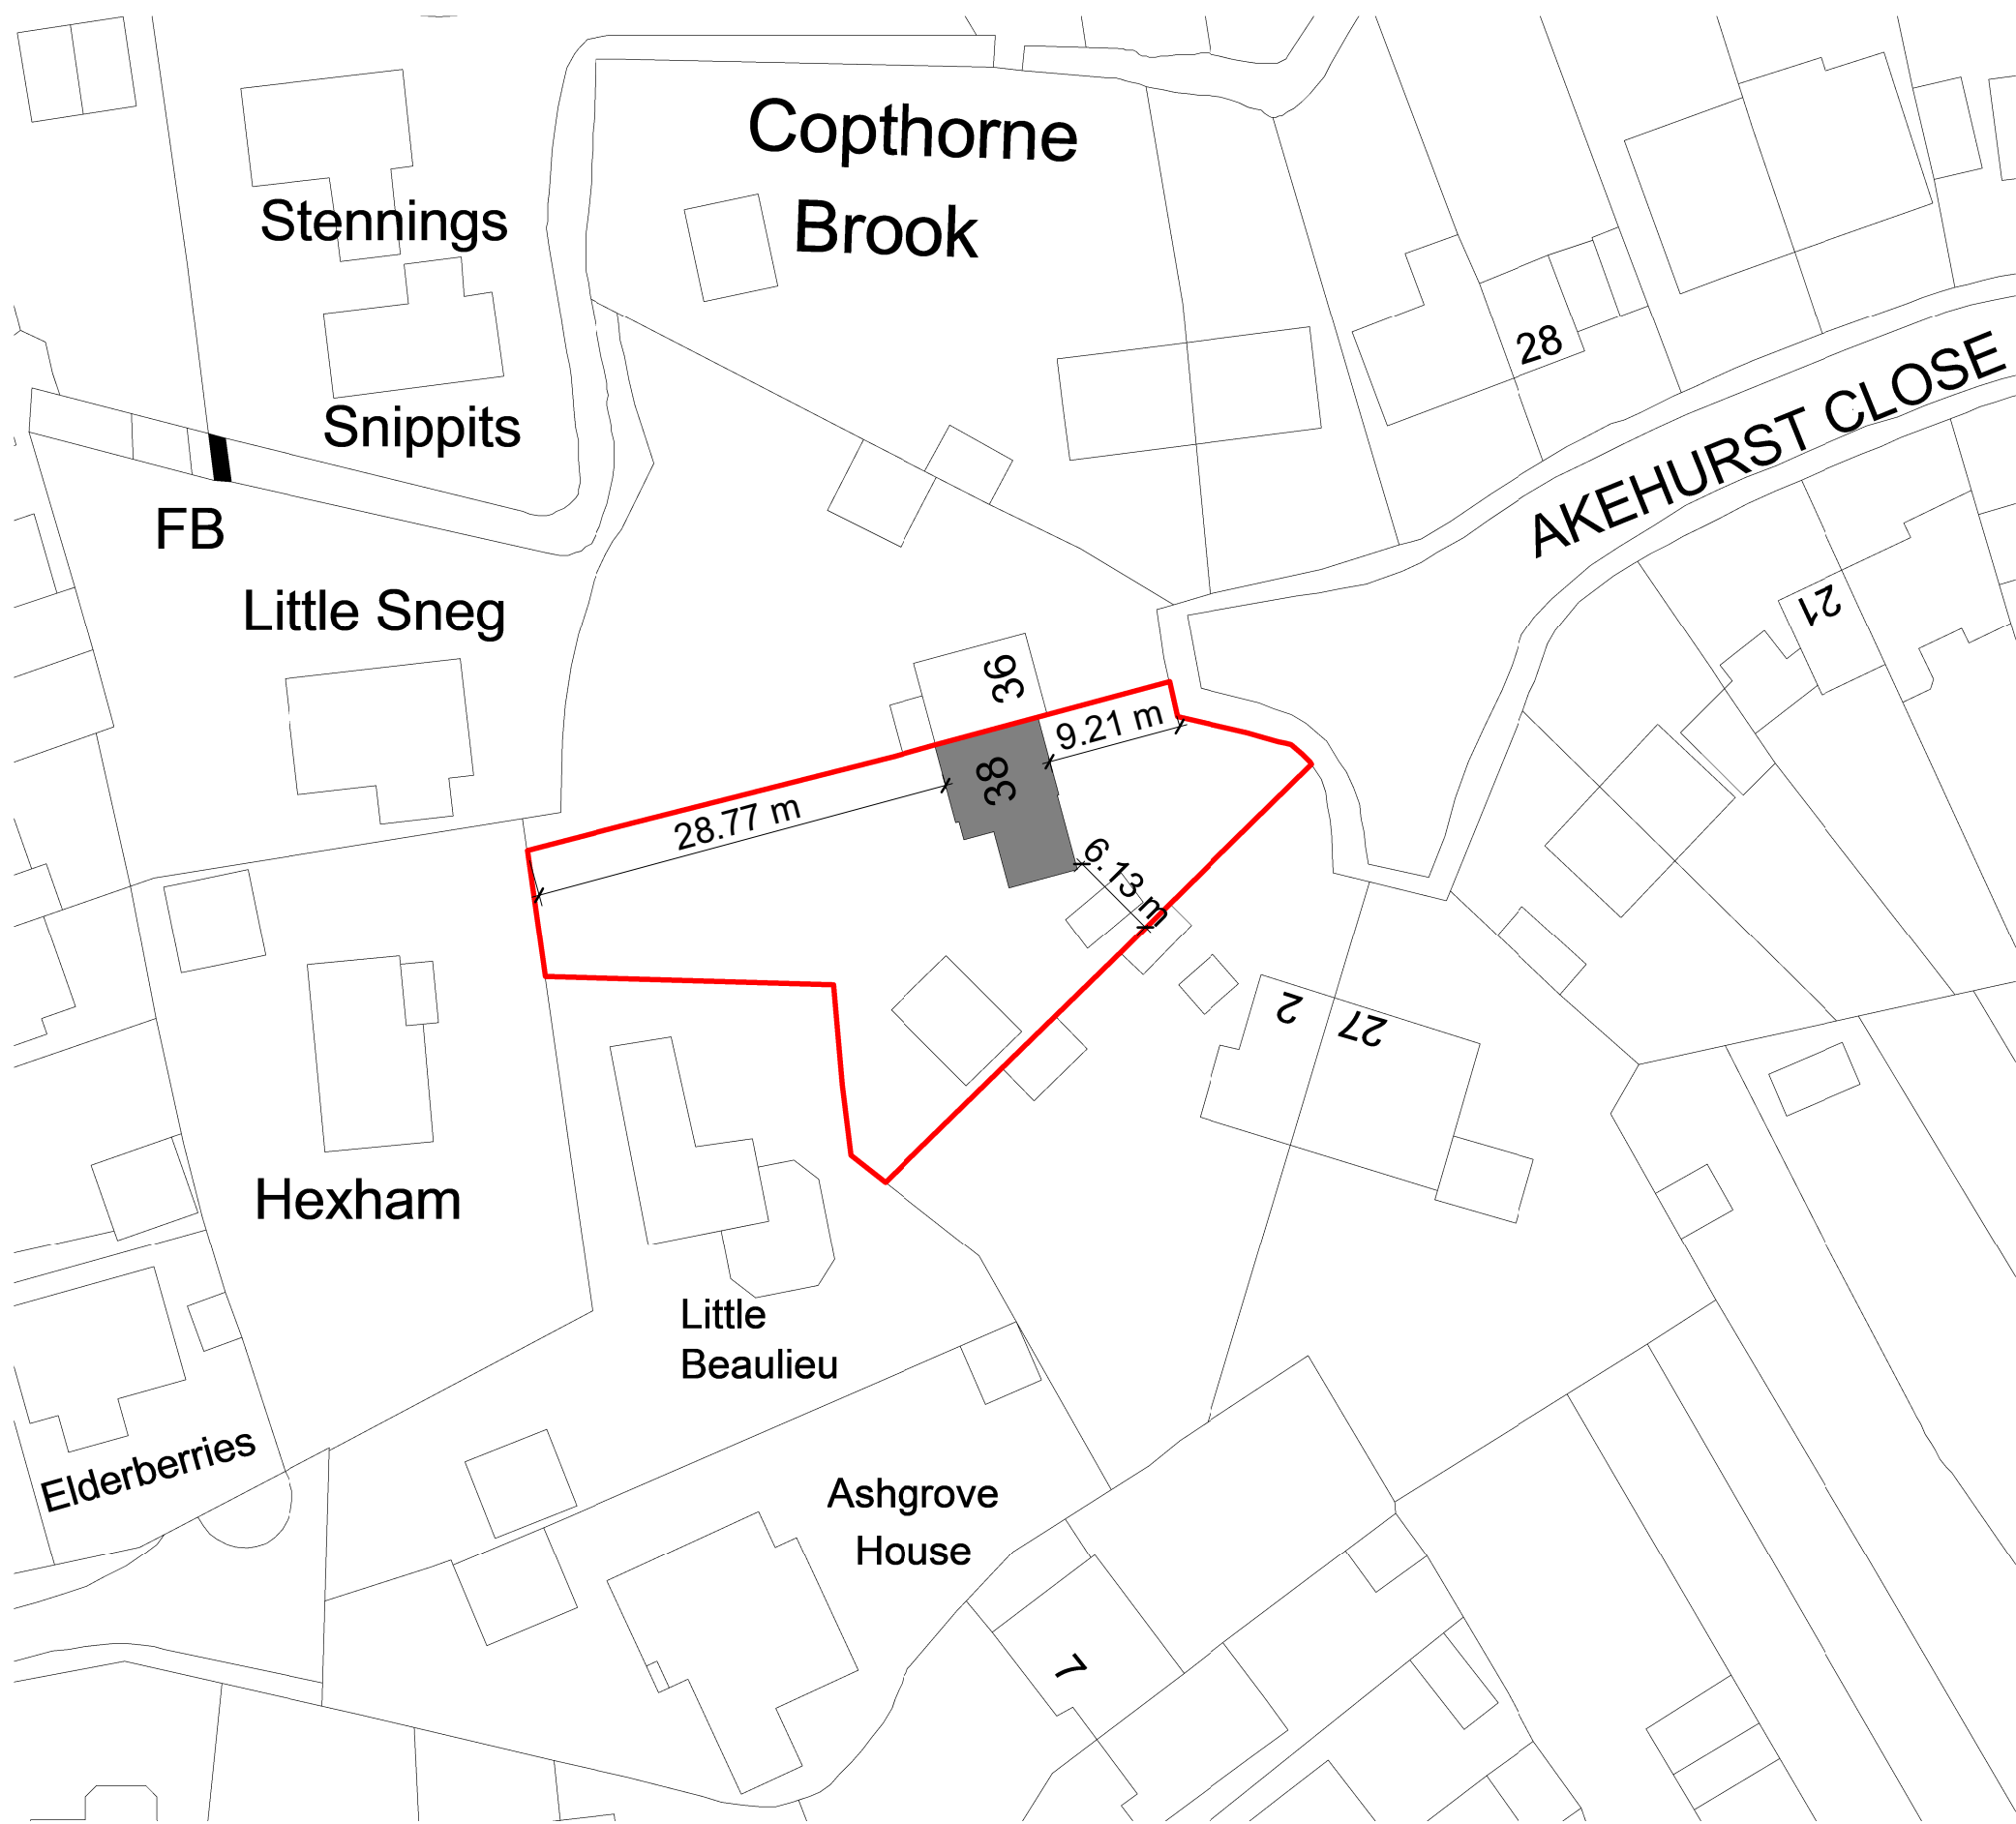


Drawing Key:


- Site Application Boundary
- Existing Building Footprint
- Proposed Building Footprint

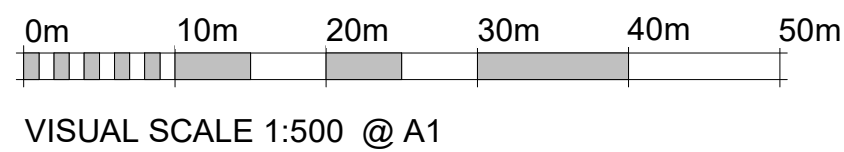



1 Existing Block Plan
1 : 500

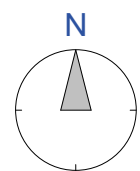

VISUAL SCALE 1:500 @ A1

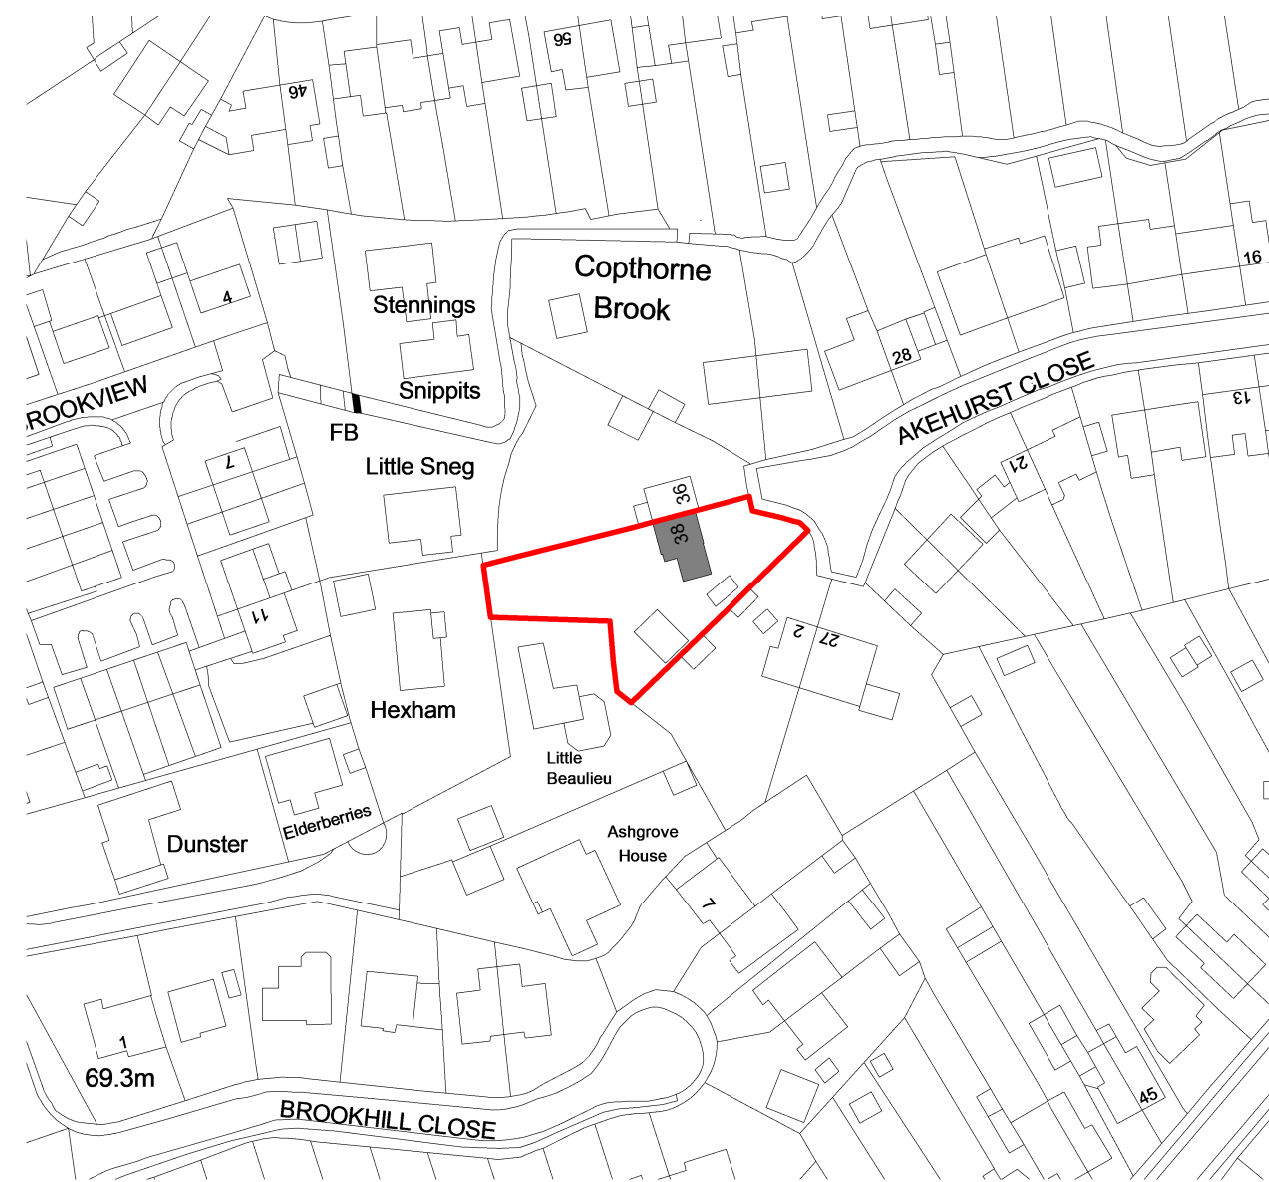

2 Existing Site Location Plan
1 : 1250

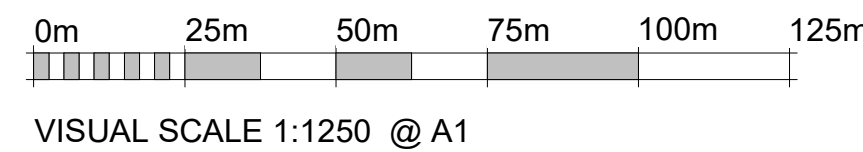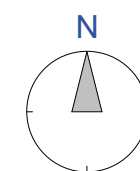

VISUAL SCALE 1:1250 @ A1

P4	MO	09/12/25	Planning Set
P3		25/11/25	Draft Planning Set
P2		18/10/25	Existing Drawings Updates
P1		10/10/25	Existing Drawings - Initial Issue

Revision Schedule

COWAN

ARCHITECTS

West Sussex | London | Dublin

T. 01342 410242

info@cowan-architects.co.uk | www.cowan-architects.co.uk

Job:

38 Akehurst Close, Copthorne

Client:

Stewart Finnie

Address:

38 Akehurst Close Copthorne,
Crawley, RH10 3QQ

Drawing:

Existing Site Location and Block
Plans

PLANNING

Project Ref:

Draw No:

Subsidiary:

Rev:

2538

0100

S4

P4

Size: Scale:

Drawn:

Checked:

Date:

A1 As indicated

OSD

MO

09/12/25

BIM Ref:

2538-CAL-XX-ZZ-DR-A-0100_S4-P4

COWAN ARCHITECTS LTD