

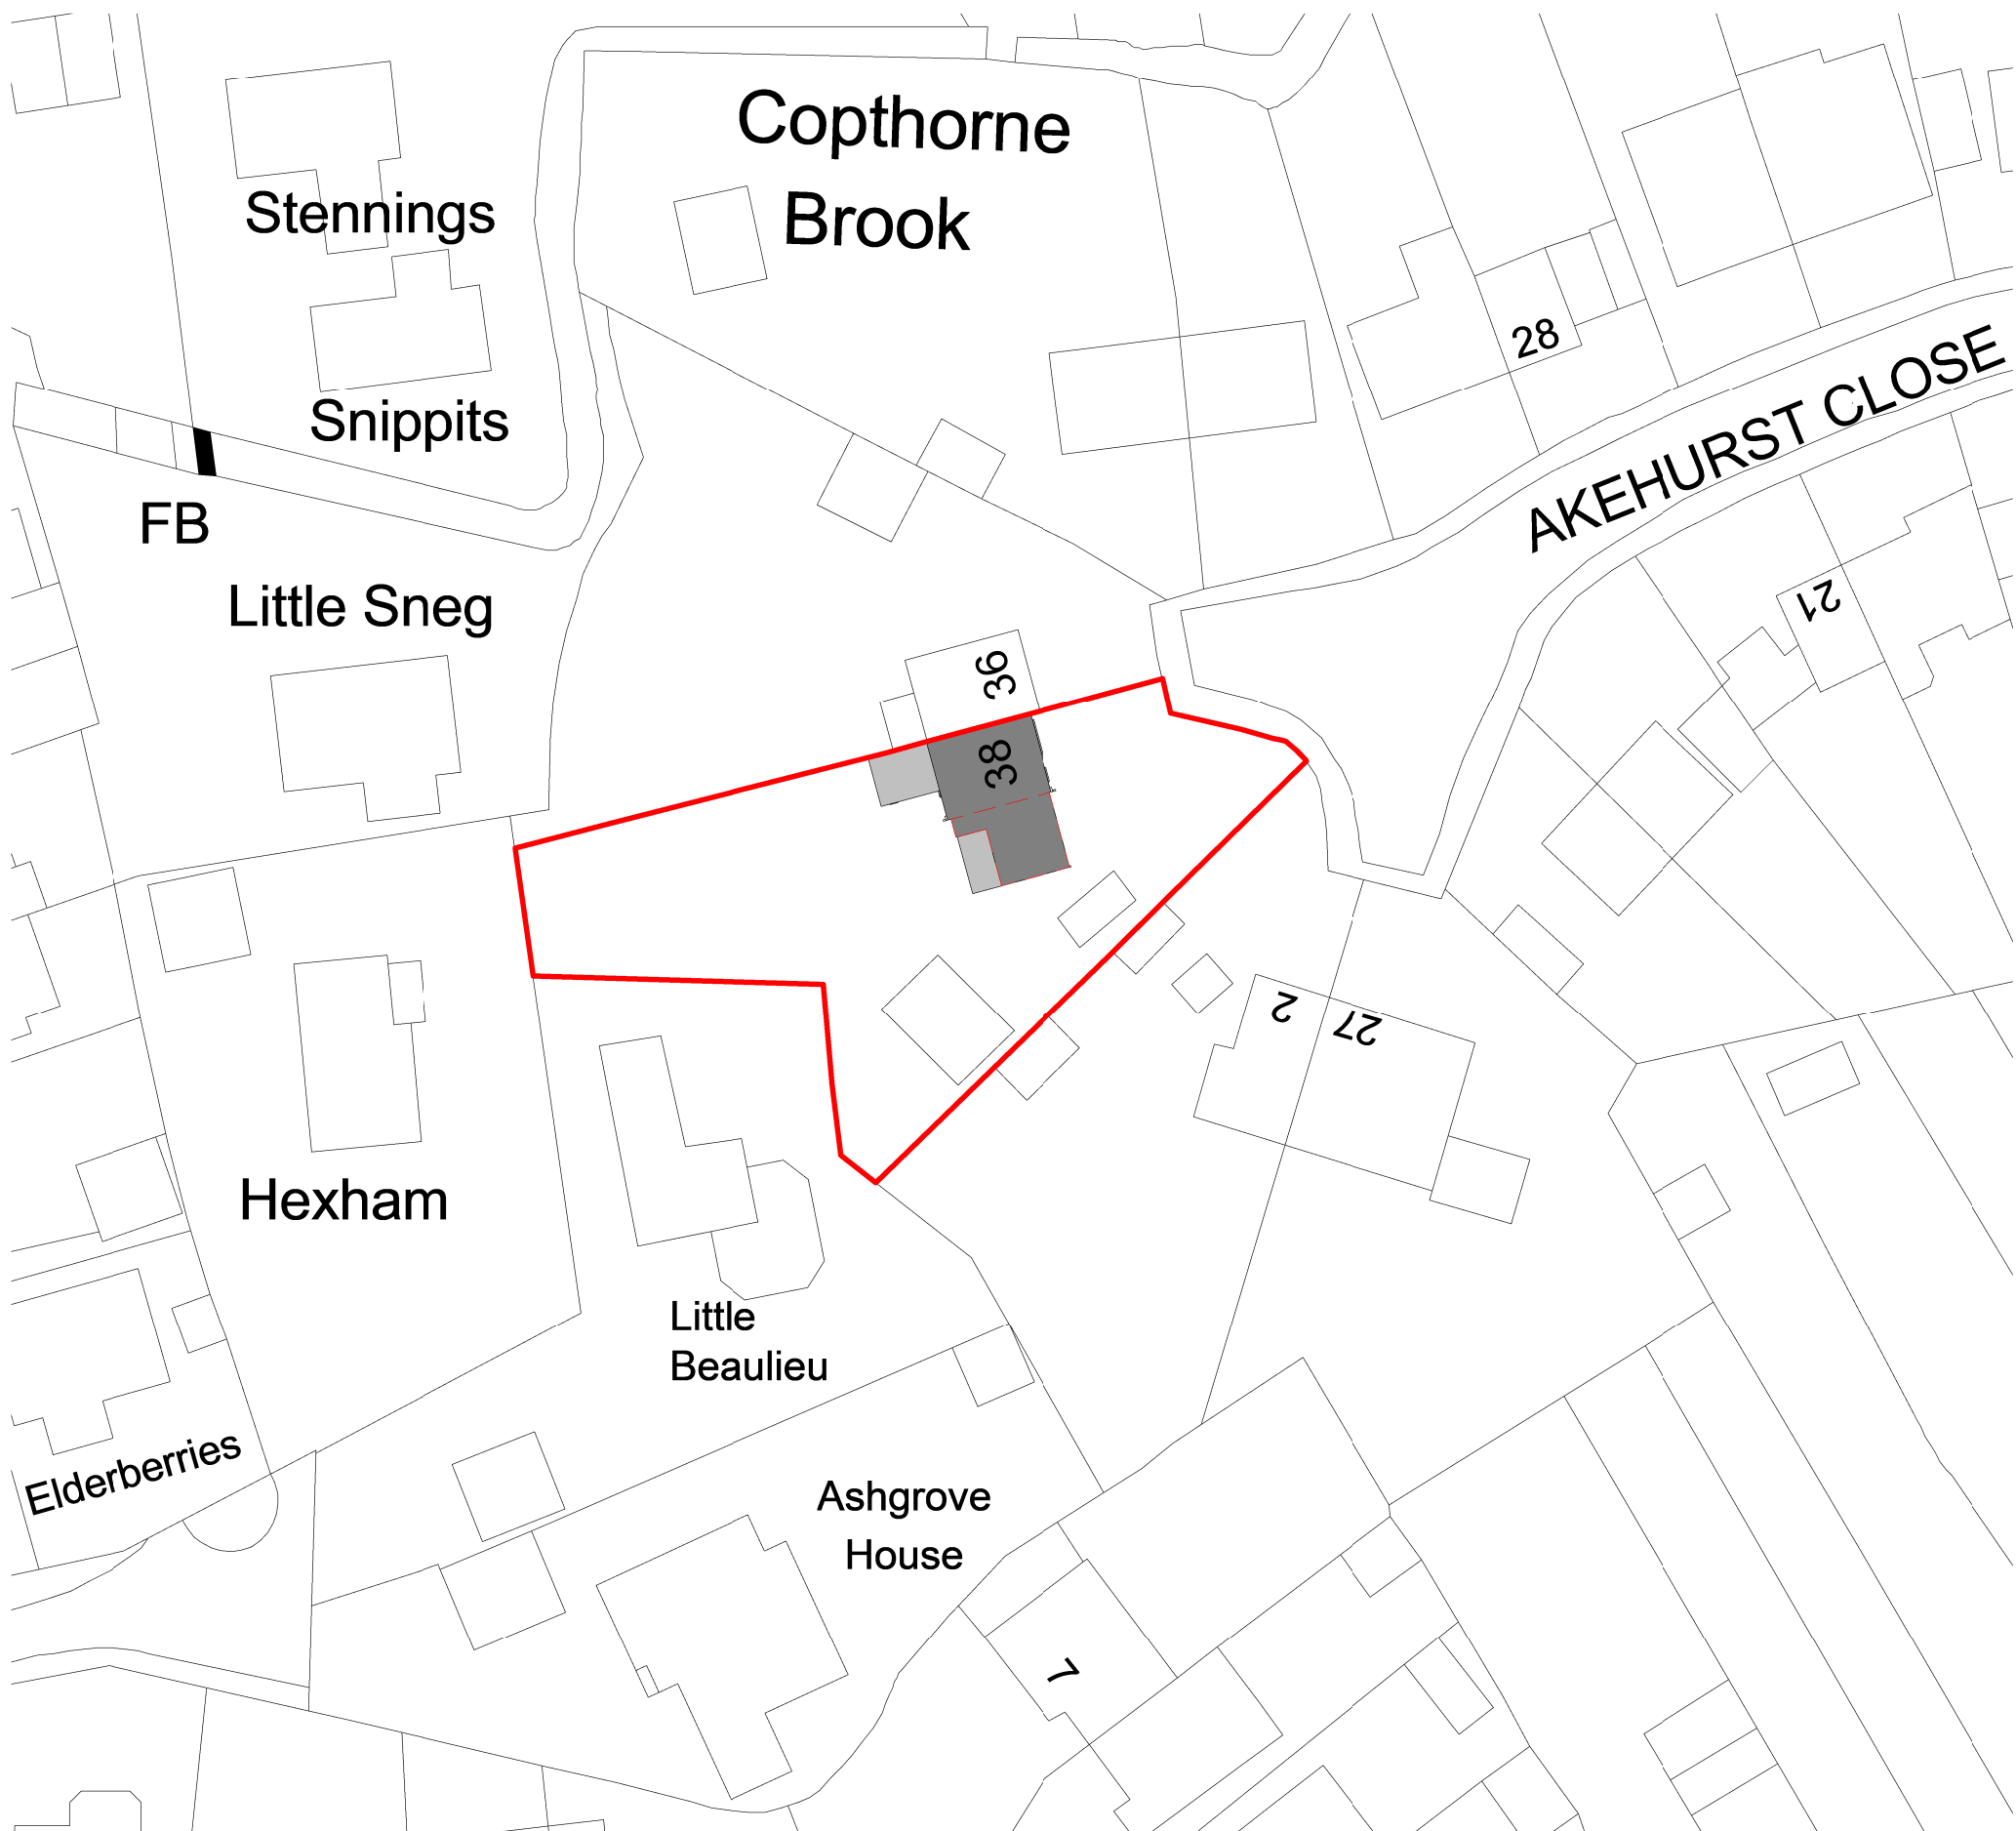


Drawing Key:


- Site Application Boundary
- Existing Building Footprint
- Proposed Building Footprint

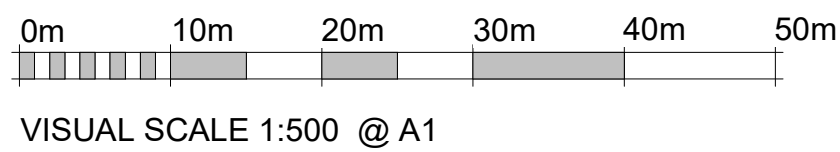



1 Proposed Block Plan
1 : 500

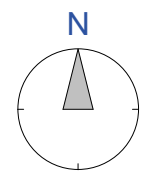

VISUAL SCALE 1:500 @ A1

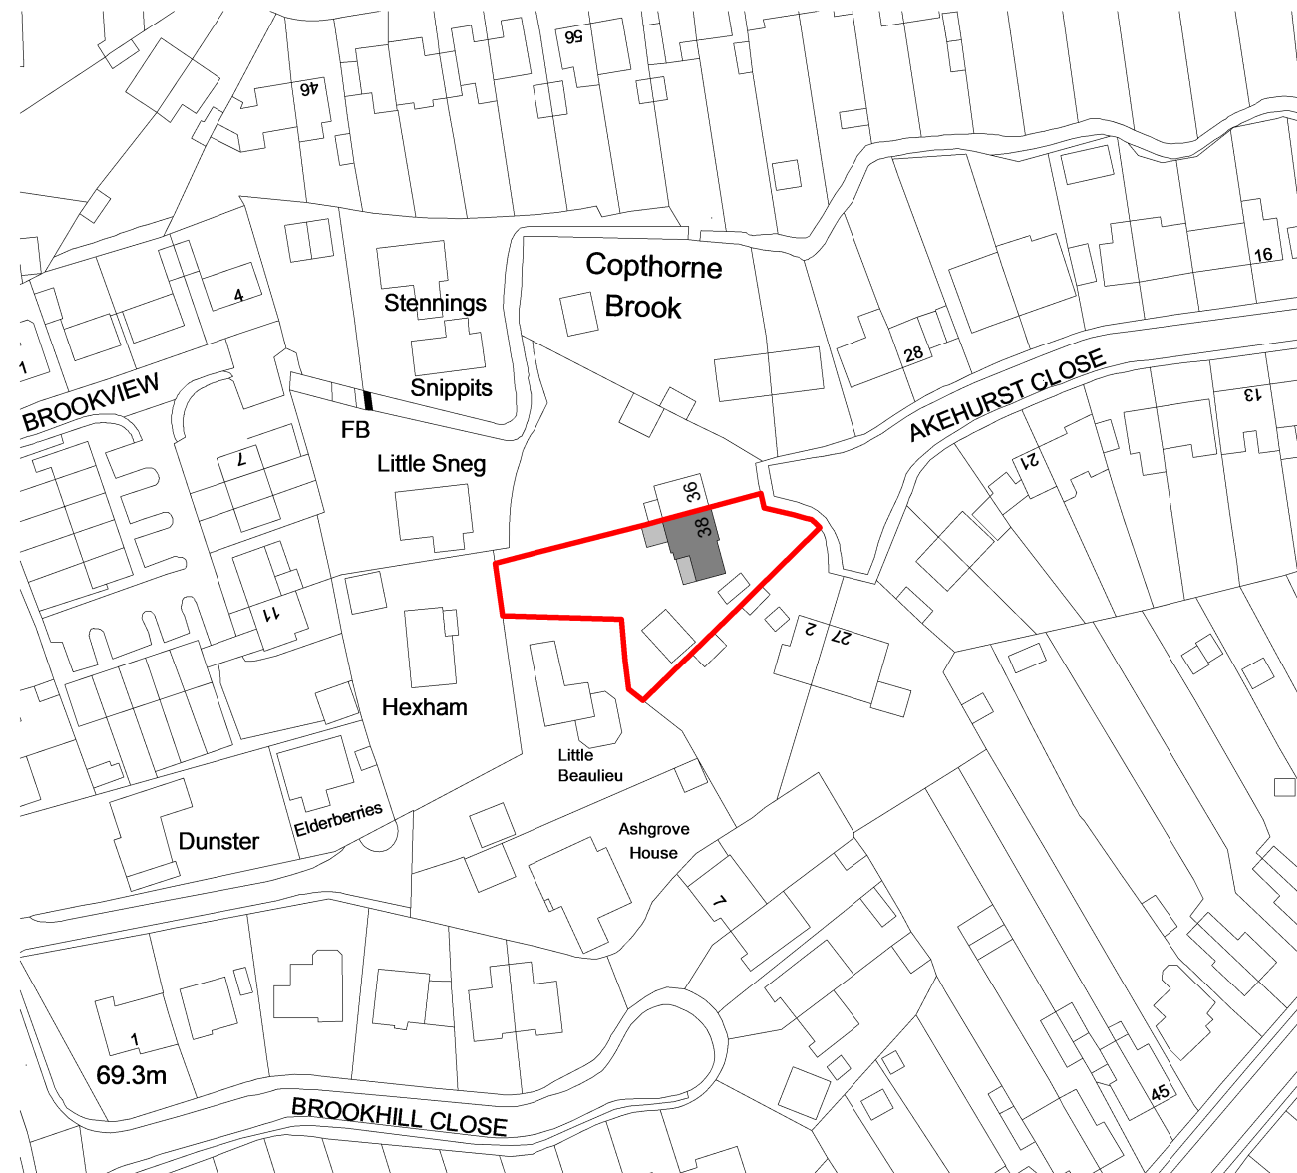

2 Proposed Site Location Plan
1 : 1250

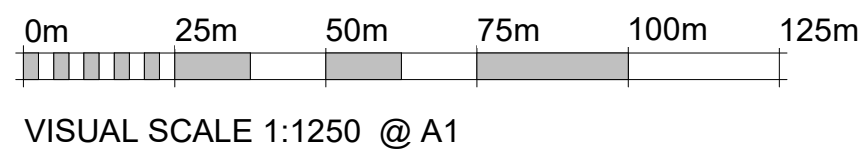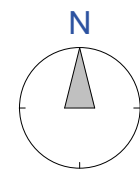

VISUAL SCALE 1:1250 @ A1

P3	MO	09/12/25	Planning Set
P2		25/11/25	Draft Planning Set
P1		14/11/25	Proposed Option C Drawings

Revision Schedule

COWAN
ARCHITECTS
West Sussex | London | Dublin
T. 01342 410242
info@cowan-architects.co.uk | www.cowan-architects.co.uk

Job: 38 Akehurst Close, Copthorne
Client: Stewart Finnie

Address: 38 Akehurst Close Copthorne,
Crawley, RH10 3QQ

Drawing: Proposed Site Location and Block
Plans

PLANNING

Project Ref:	Dwg No:	Scale:	Rev:
2538	0104	S4	P3

Size:	Scale:	Drawn:	Checked:	Date:
A1 As indicated	OSD	MO		09/12/25

BIM Ref: 2538-CAL-XX-ZZ-DR-A-0104_S4-P3