


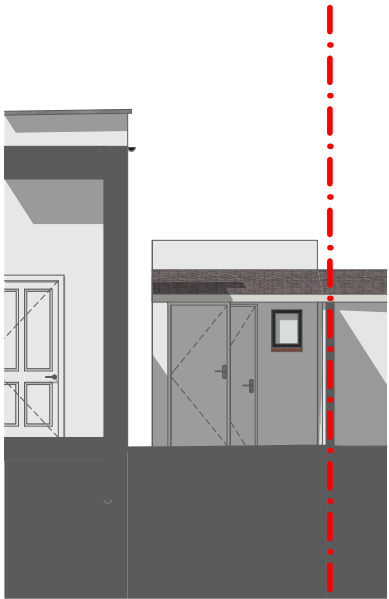


01 - EXISTING INTERNAL COURTYARD ELEVATION 1



02 - EXISTING INTERNAL COURTYARD ELEVATION 2



03 - EXISTING INTERNAL COURTYARD ELEVATION 3

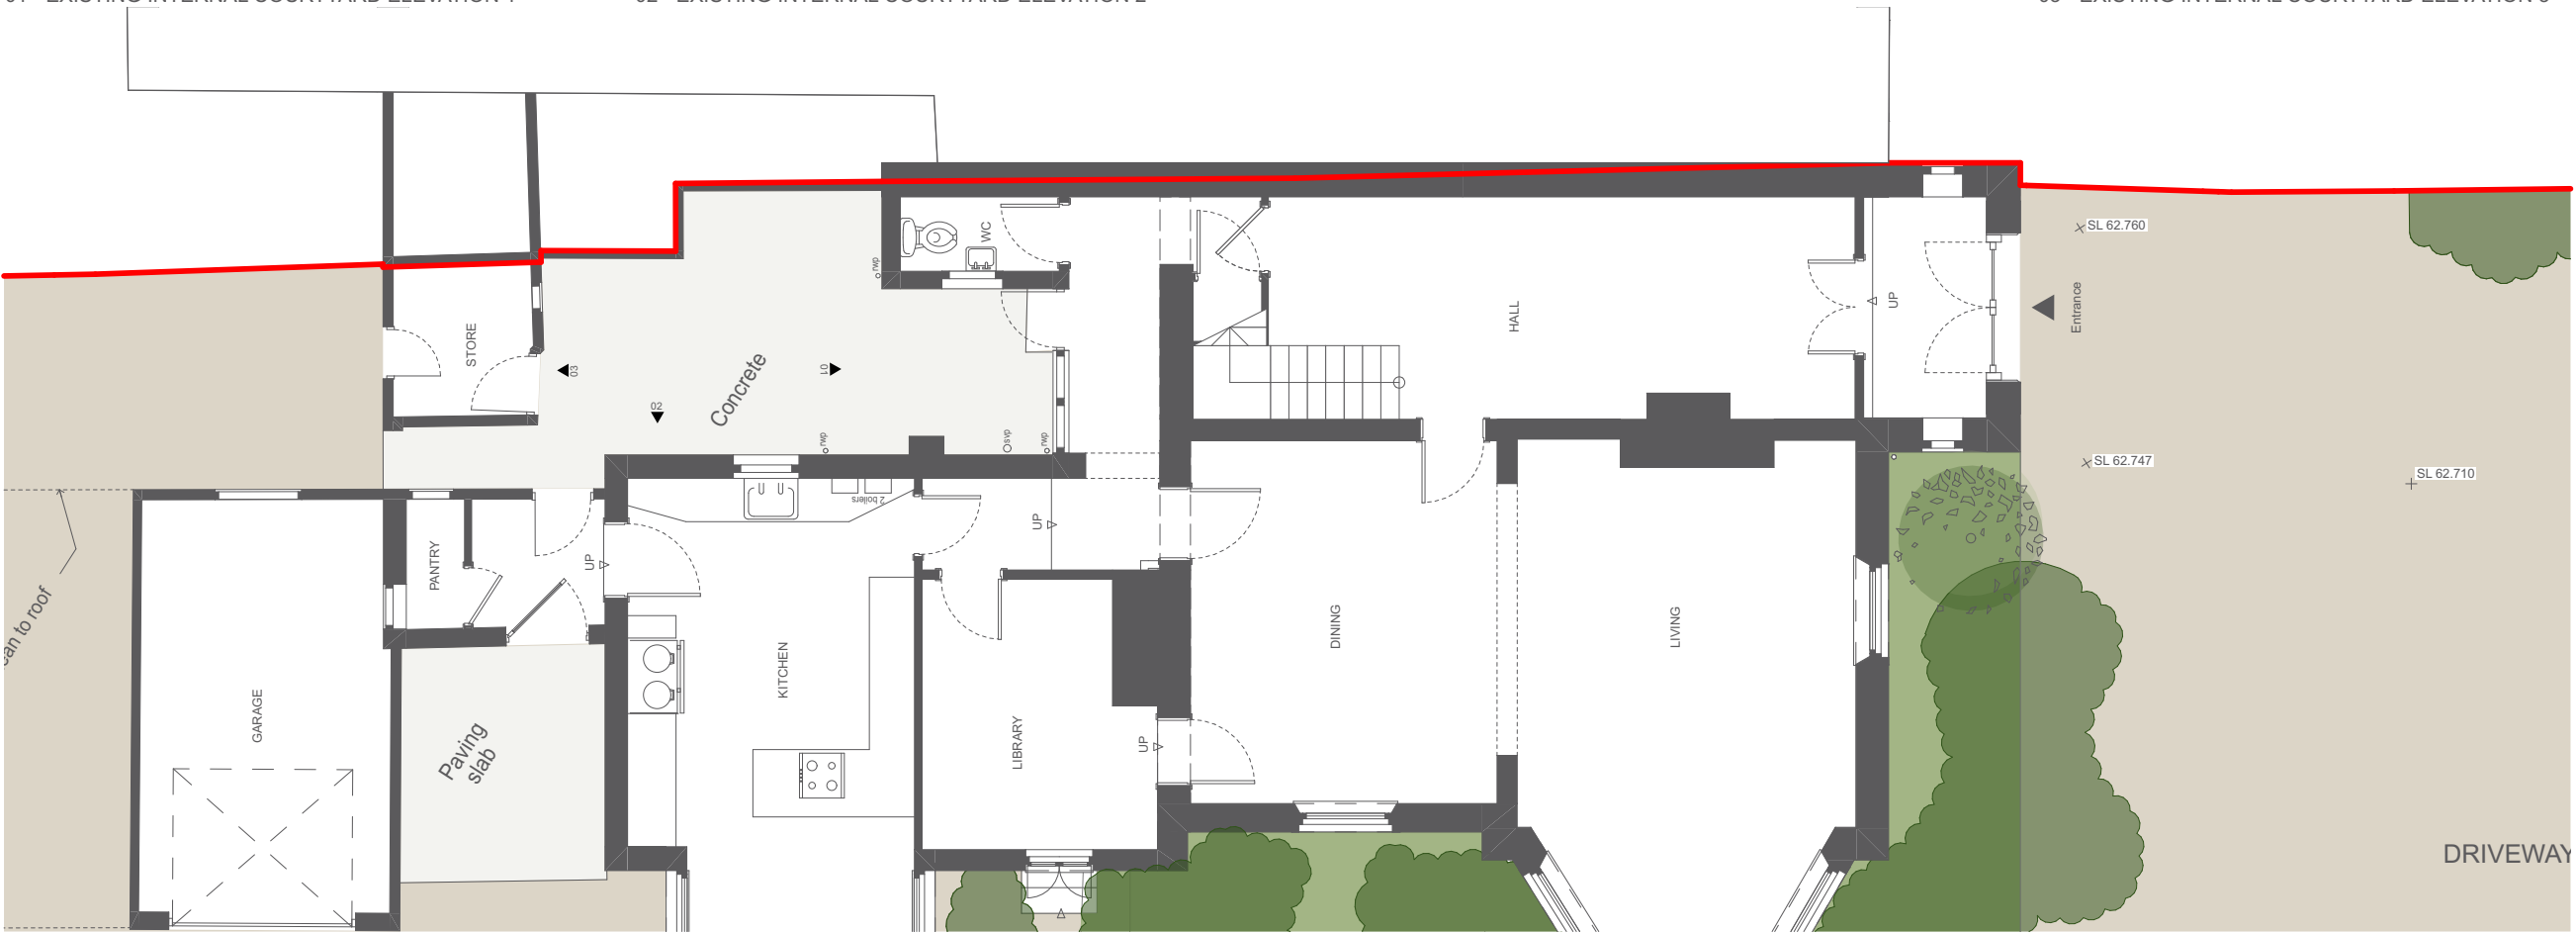

04 - EXISTING GROUND FLOOR KEY

KEY:

Materials:

- 01. Red bricks to match existing
- 02. White window and door frames
- 03. Stone window sill

Context & Landscaping:

- 20. Pedestrian Entrance
- 21. Vehicular Entrance
- 22. Car Parking Spaces
- 23. Garden Terrace
- 24. Planting
- 25. Bin Store

Outline Specification:

Site Boundary

1:100@A3

0m 0.5m 1m 2m 5m

01/12/2025 Revised extension and PV panel layout

revision date amendment

HAMPSON

01273 956622
hampsonarchitects.com

This document and its design content is copyright ©. It shall be read in conjunction with all other associated project information including models, specifications, schedules and related consultants documents. Do not scale from documents. All dimensions to be checked on site. Immediately report any discrepancies, errors or omissions on this document to the Originator. If in doubt ASK.

Job title
Birchwood House

Drawing title
EXISTING INTERNAL COURTYARD ELEVATIONS

Status
PLANNING

Scale
1:100 @ A3 1:50 @ A1

Job no
HA064

Date
16.06.2025

Drawing no.
074

Revision
C