


NOT FOR CONSTRUCTION

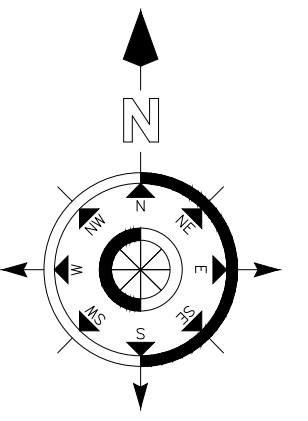

Ordnance Survey, (c) Crown Copyright 2023. All rights reserved. Licence number 100022432

SITE LOCATION PLAN - AS PROPOSED
SCALE @ 1:1250 ON AN A1 SHEET

A	03.04.23	RH	Amendment to red line	*
REV.	DATE.	BY.	AMENDMENT.	CHK.

gould baxter

2 Lucastes Mews, Paddockhall Road,
Haywards Heath,
West Sussex, RH16 1HE
(01444) 452604
hh@gouldbaxter.co.uk
www.gouldbaxter.co.uk

NOTES.
DO NOT SCALE OFF THIS DRAWING UNLESS FOR PLANNING PURPOSES.
CHECK ALL DIMENSIONS ON SITE BEFORE ANY WORK IS COMMENCED.
ALL GOODS MATERIALS AND WORKMANSHIP MUST CONFORM WITH
CURRENT BUILDING REGULATIONS, BRITISH STANDARDS AND CODES OF
PRACTICE.

COPYRIGHT OF THIS DRAWING IS RETAINED BY GOULD PROPERTY CONSULTANTS LLP T/A GOULD BAXTER AND IT MUST NOT BE REPRODUCED WITHOUT WRITTEN CONSENT.

CLIENT.

Mr & Mrs Collins

PROJECT.


Ormonde Hall,
Cowfold Road,
Bolney,
West Sussex, RH17 5SE

DRAWING.

Site Location Plan
As Proposed

DATE.	SCALE AT A1.	DRAWN BY. RH
20.03.2023	1:1250	CHECKED BY.*

JOB NO.	DRAWING NO.	REV.
GH417	PL.29	A

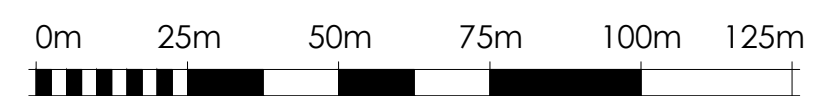

VISUAL SCALE 1:1250 @ A1