




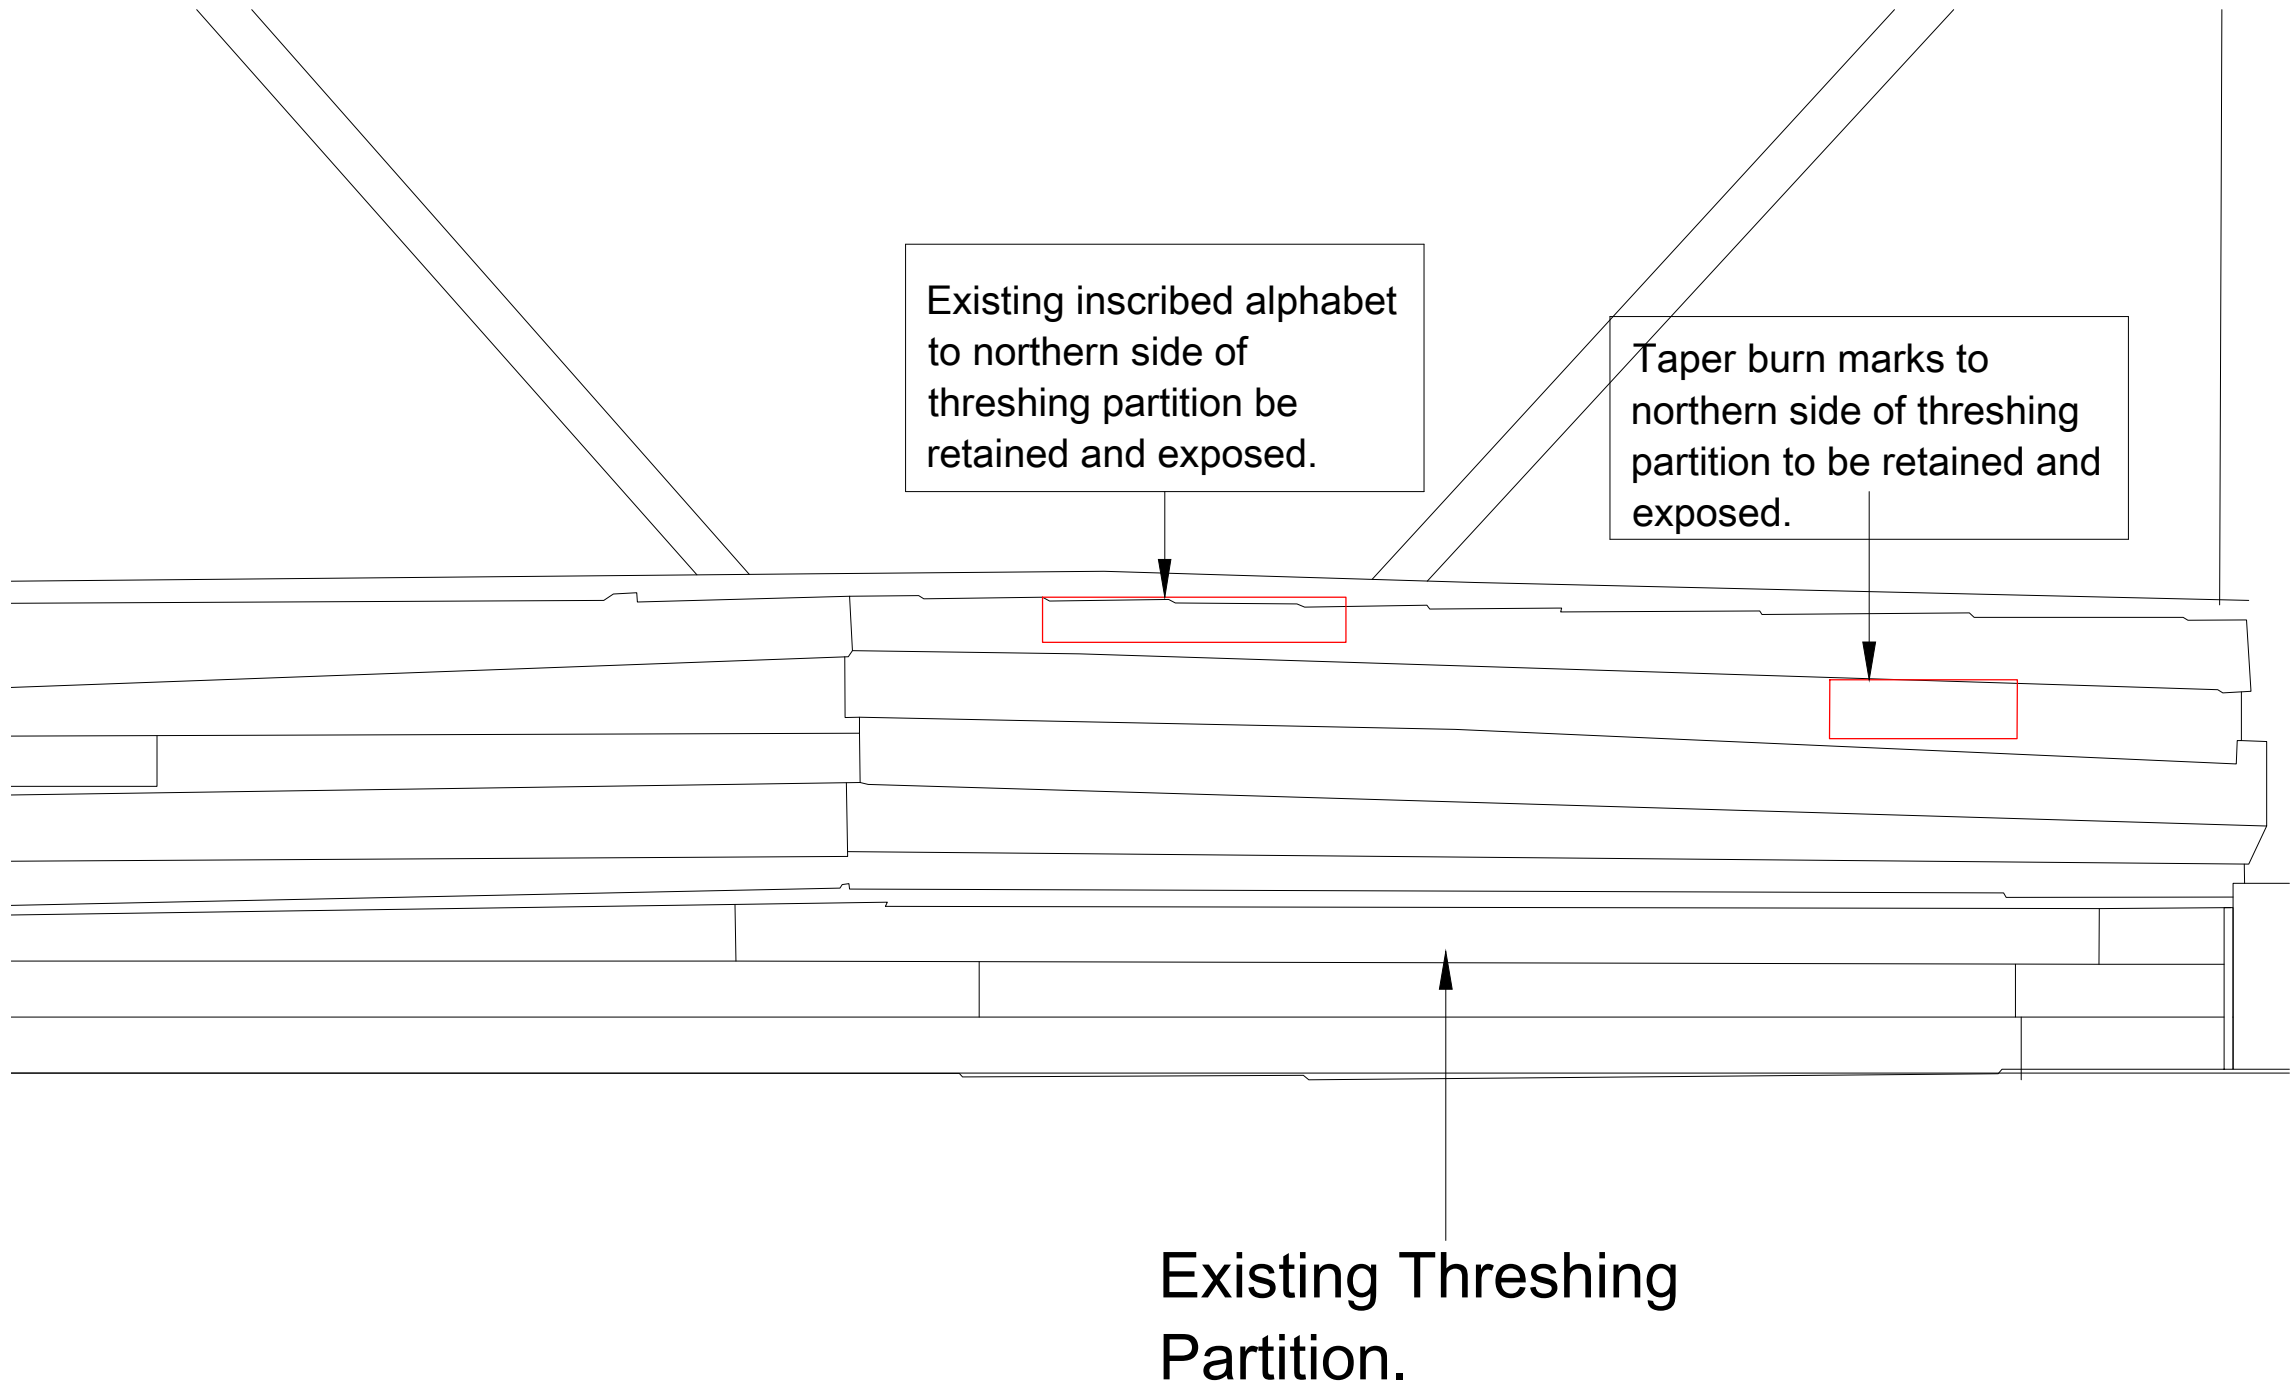


Elevation of Threshing Partition As Existing
SCALE @ 1:20 ON AN A1 SHEET

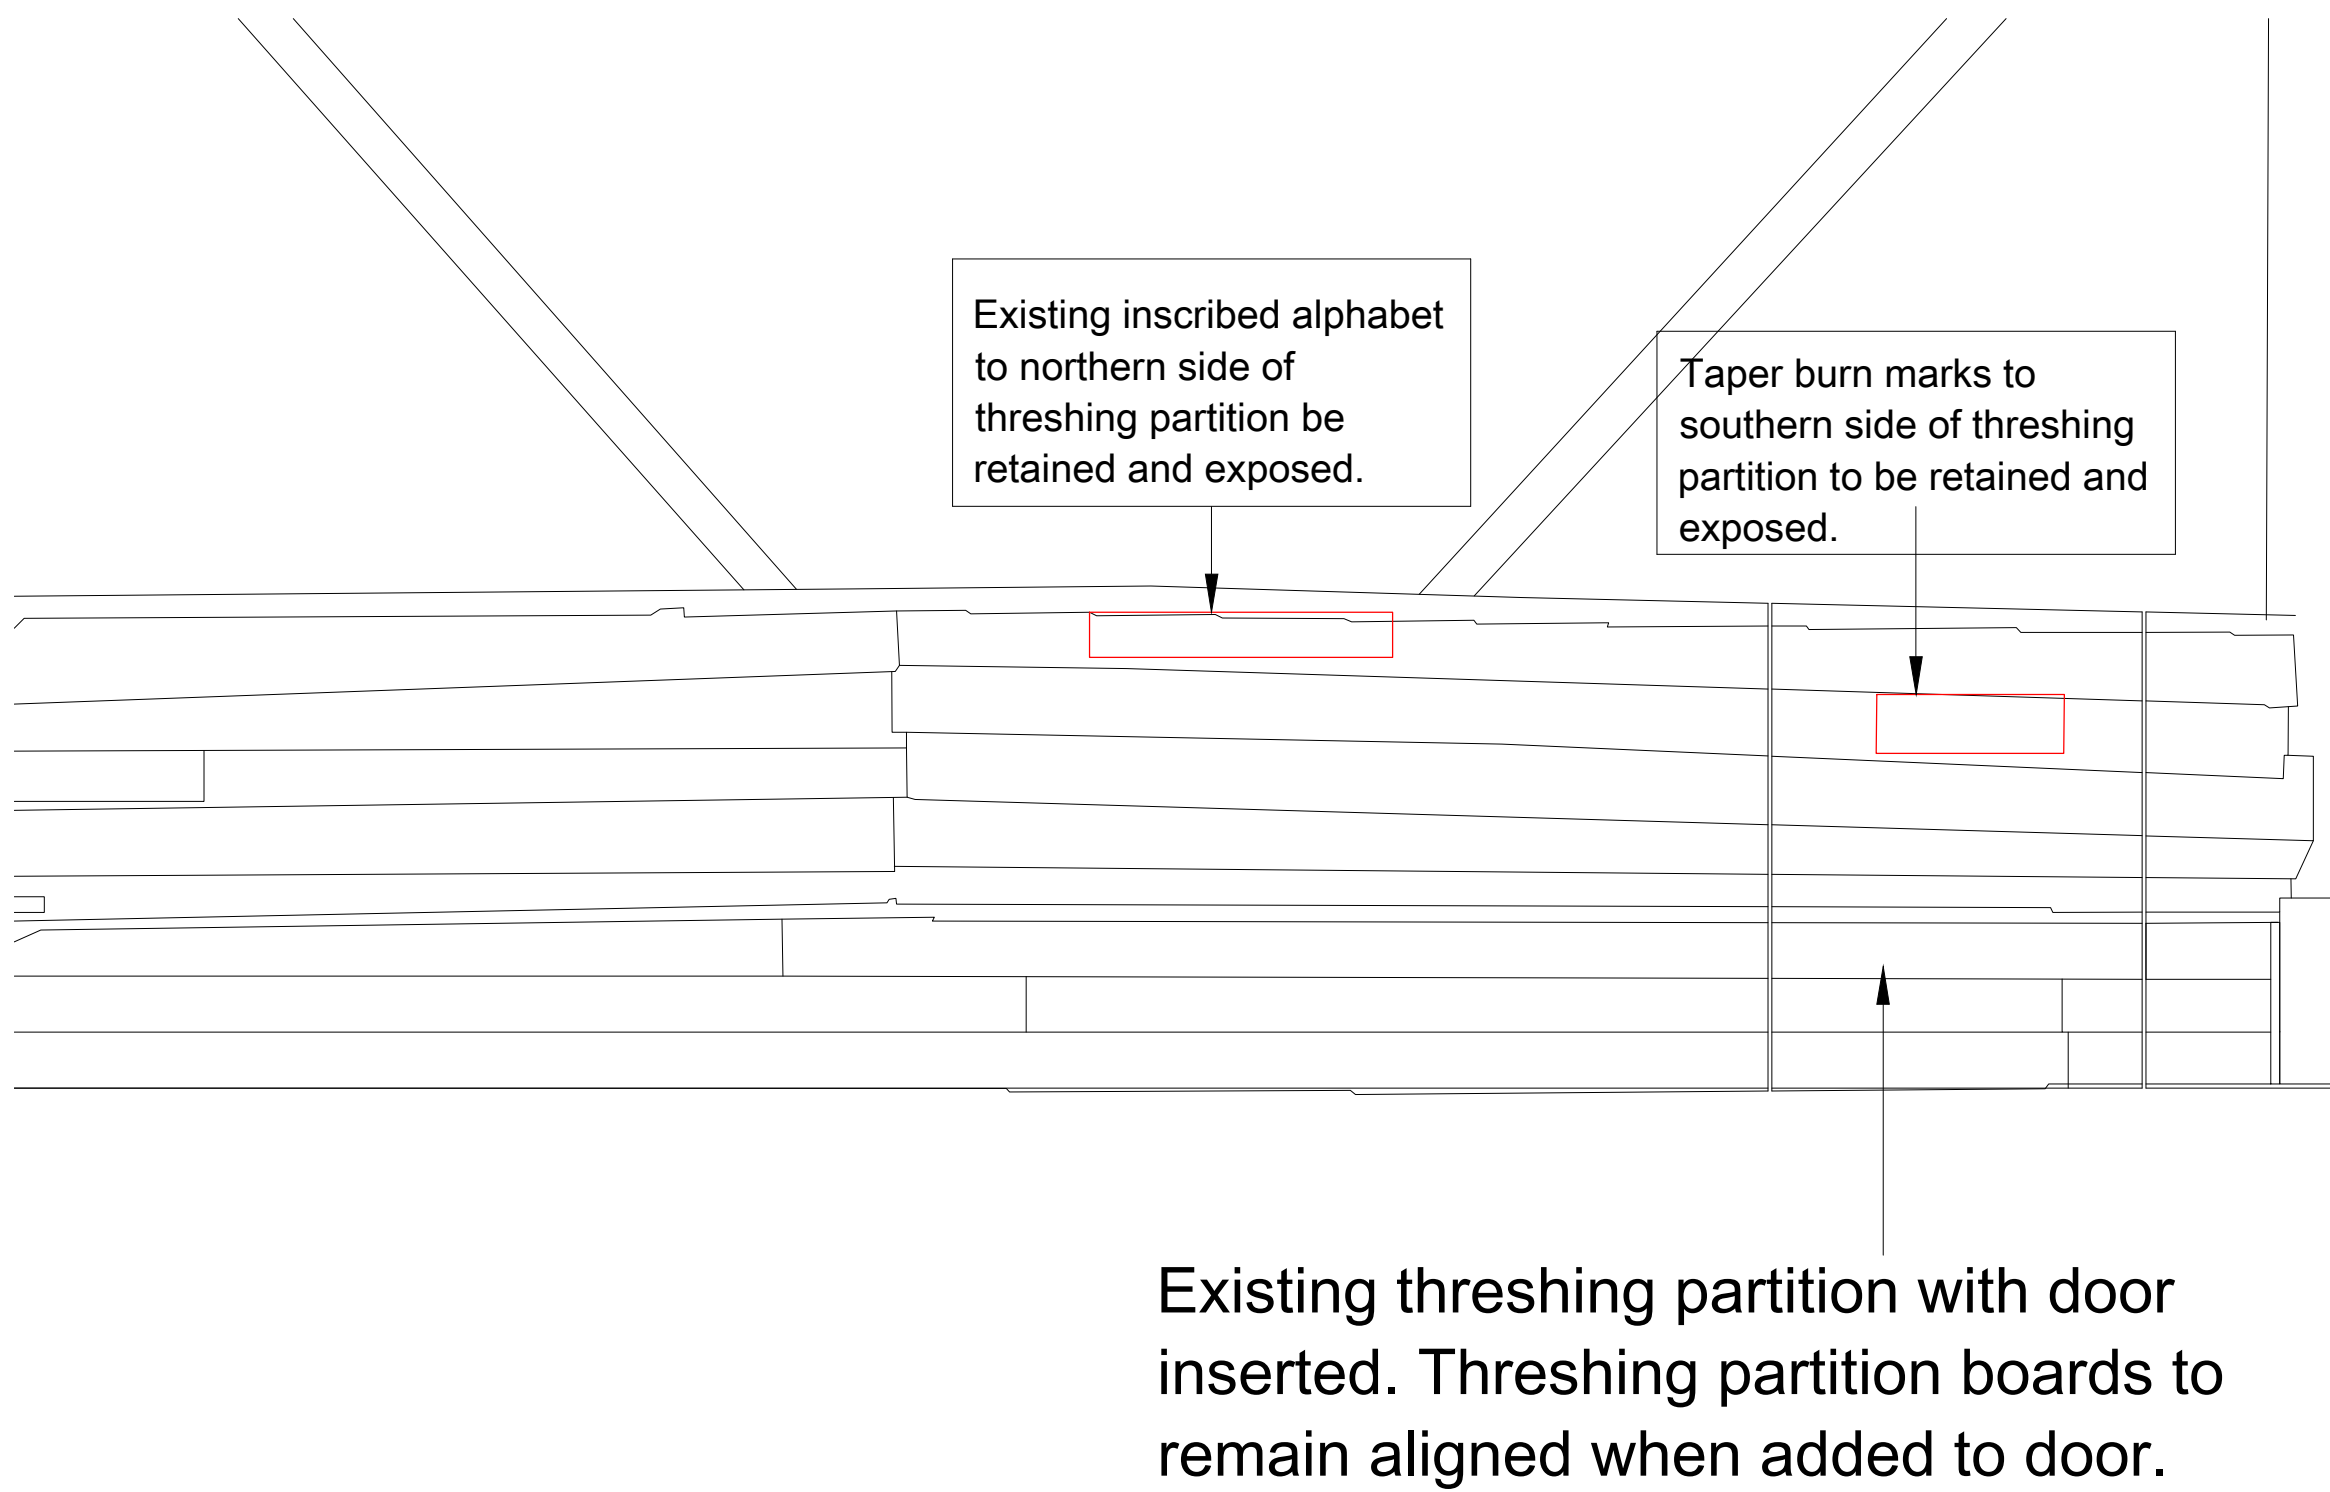

Elevation of Threshing Partition As Proposed
SCALE @ 1:20 ON AN A1 SHEET

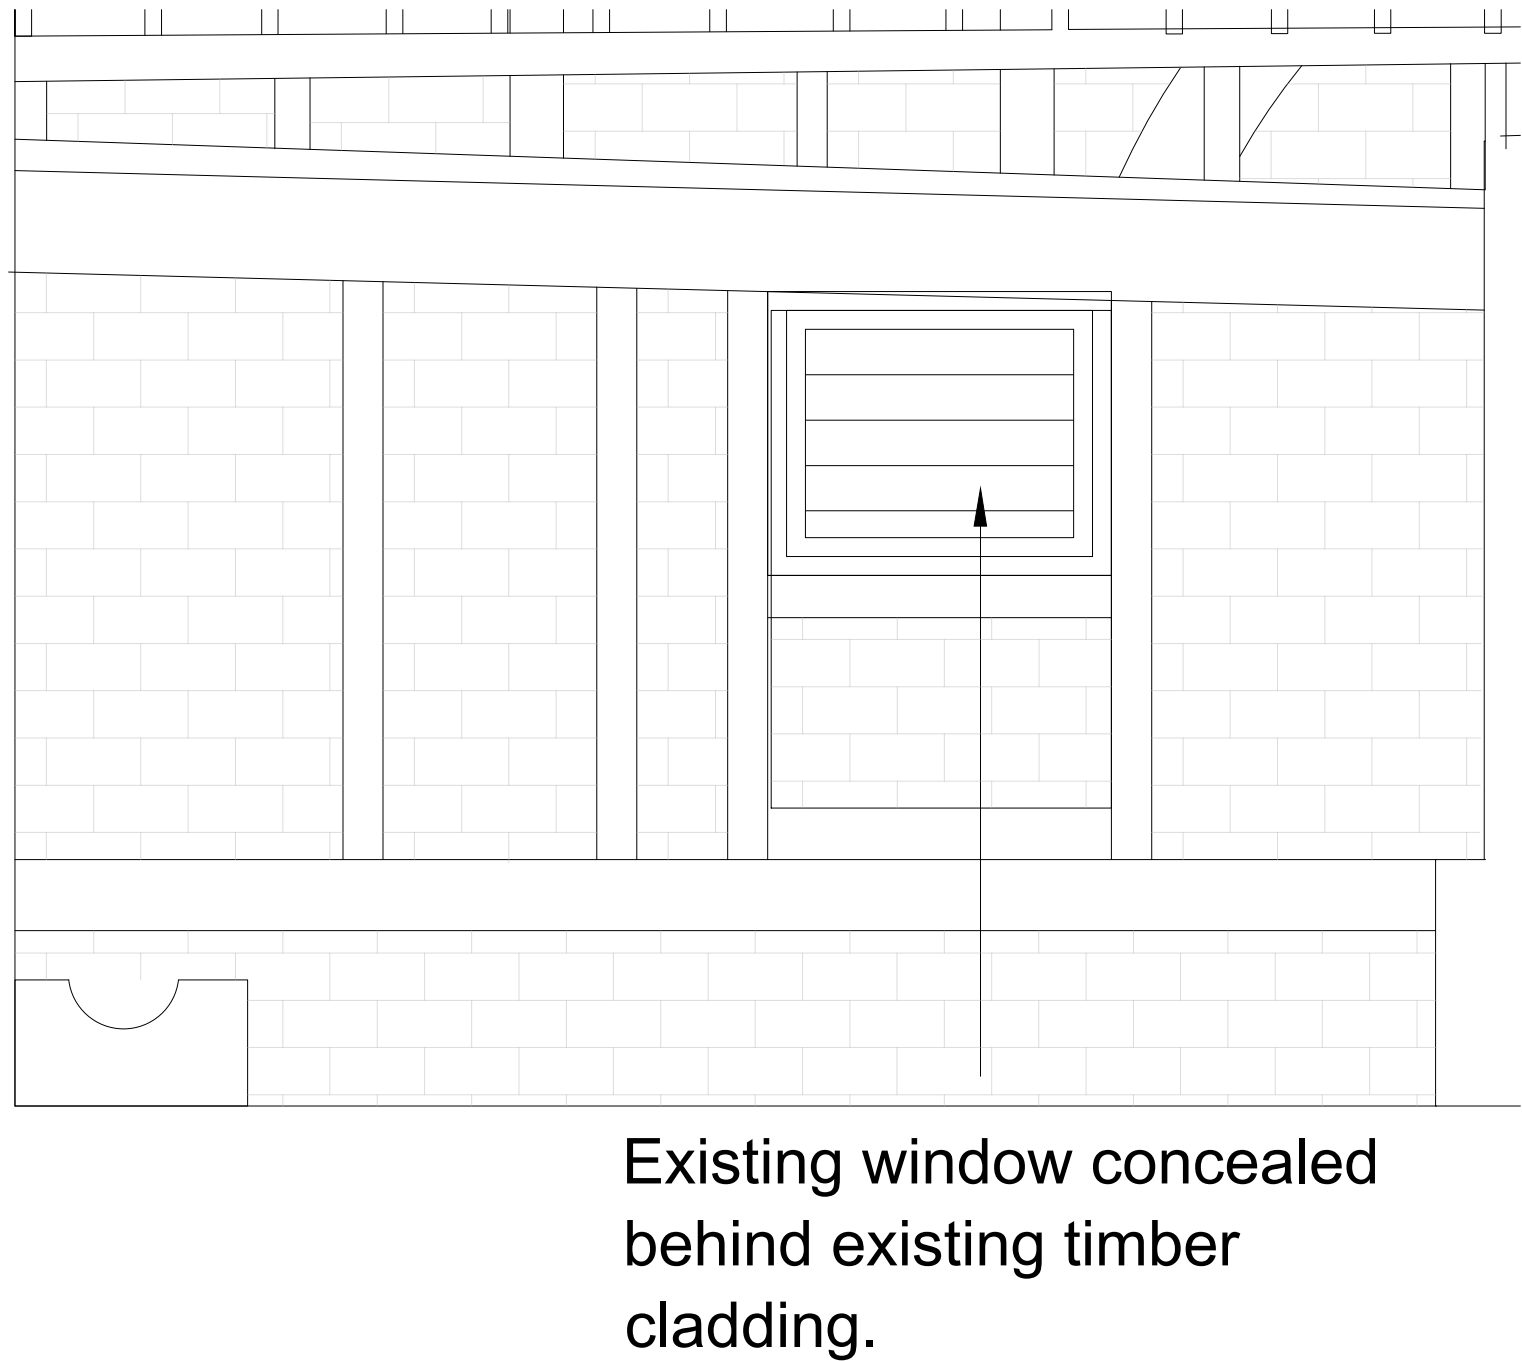

Elevation of Boarded Up Window As Existing
SCALE @ 1:20 ON AN A1 SHEET

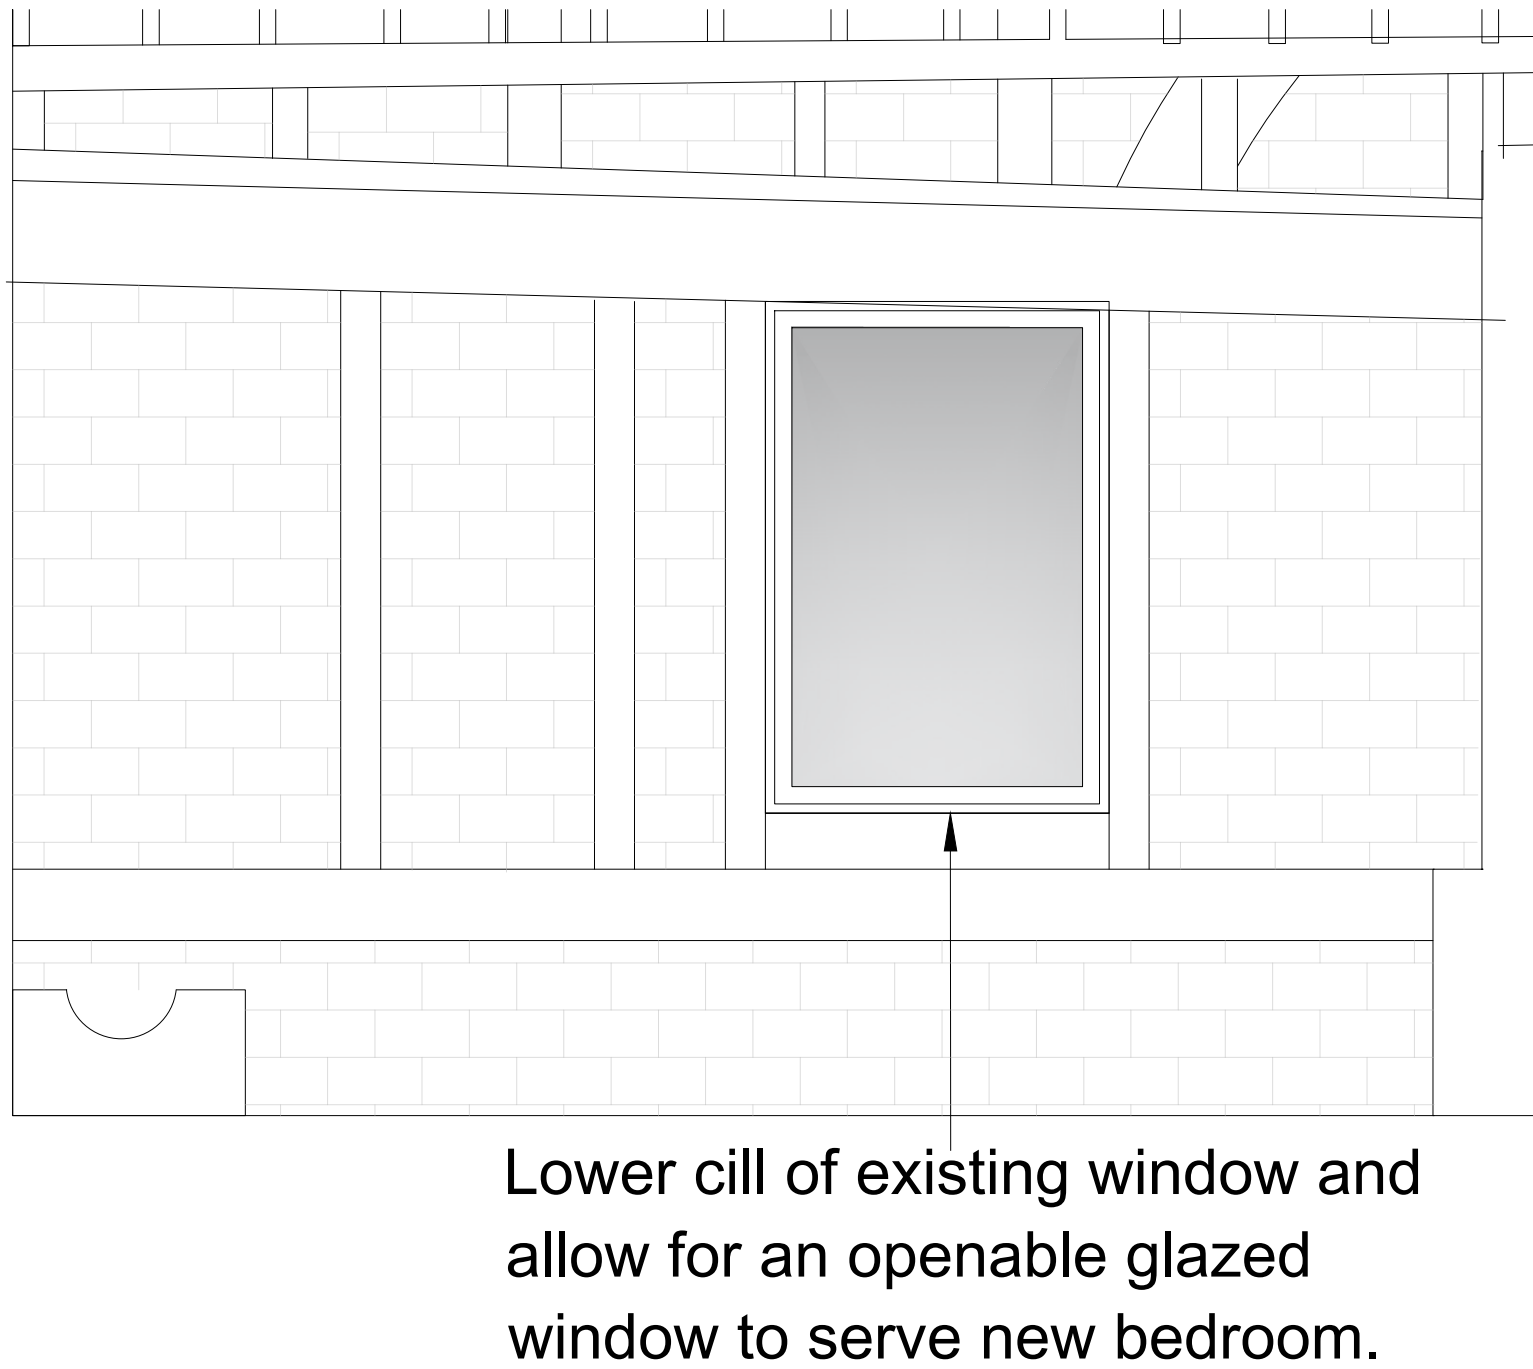

Elevation of Lowered Cill As Proposed
SCALE @ 1:20 ON AN A1 SHEET

REV.	DATE	BY	AMENDMENT	CHK.	
PLANNING					
2 Lucastes Mews, Paddockhall Road, Haywards Heath, West Sussex, RH16 1HE (01444) 452604 hb@gouldbaxter.co.uk www.gouldbaxter.co.uk					
NOTES: DO NOT SCALE OFF THIS DRAWING UNLESS FOR PLANNING PURPOSES. CHECK ALL DIMENSIONS ON SITE BEFORE ANY WORK IS COMMENCED. ALL GOODS MATERIALS AND WORKMANSHIP MUST CONFORM WITH CURRENT BUILDING REGULATIONS, BRITISH STANDARDS AND CODES OF PRACTICE. COPYRIGHT OF THIS DRAWING IS RETAINED BY GOULD PROPERTY CONSULTANTS LLP T/A GOULD-BAXTER AND IT MUST NOT BE REPRODUCED WITHOUT WRITTEN CONSENT.					
CLIENT: Kathryn Wade					
PROJECT: Keysford Annexe Treemans Road Horsted Keynes Sussex RH17 7EA					
DRAWING: Internal Details As Proposed					
DATE: 22.07.25	SCALE AT A1: 1:20	DRAWN BY: AE	CHECKED BY: MC		
JOB NO. GH841	DRAWING NO. PL.11	REV. .			