
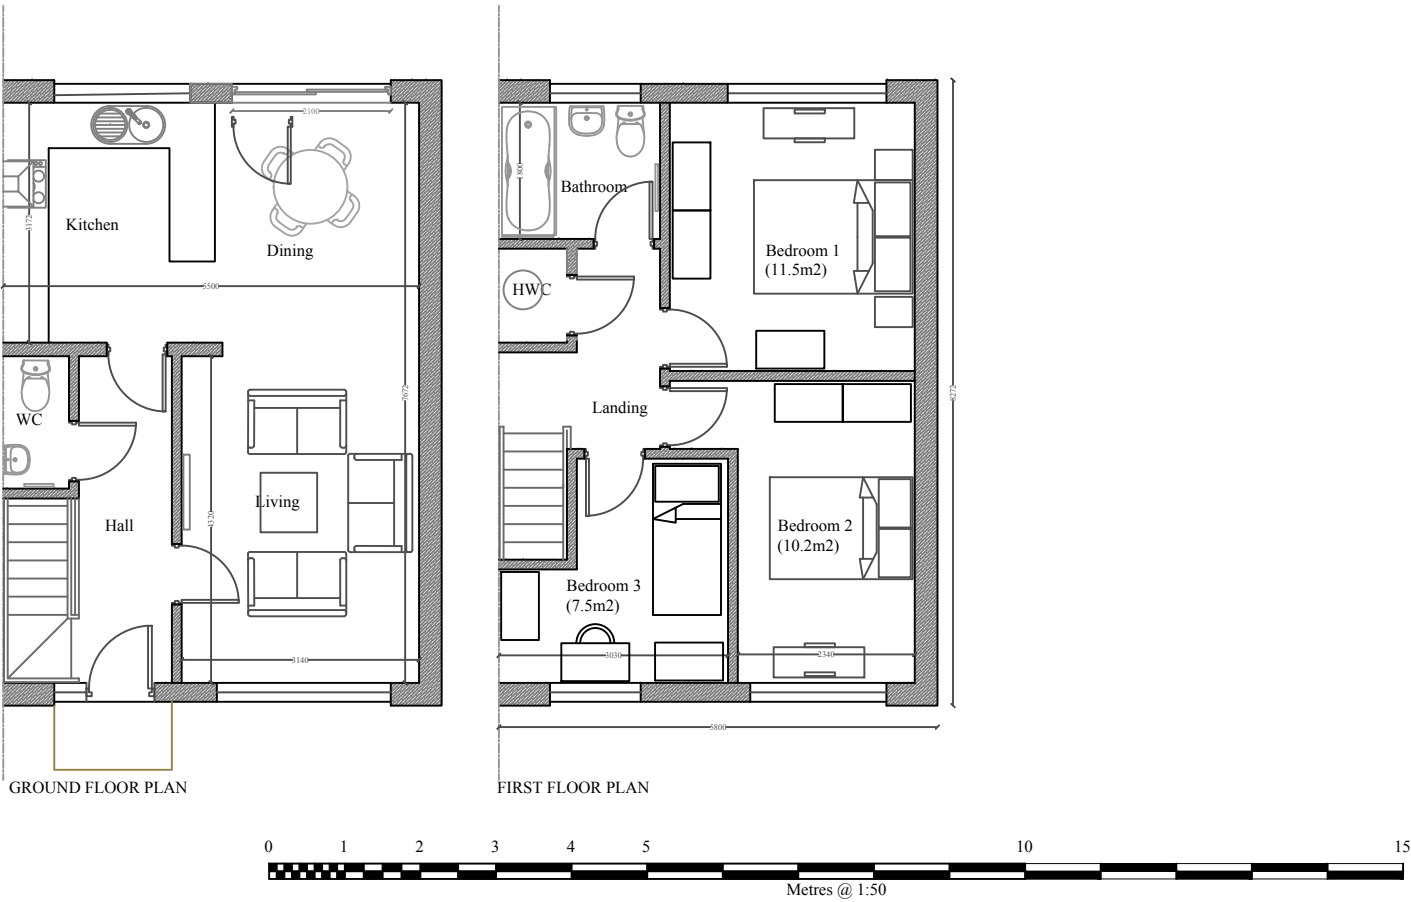


Notes:

Stated scale(s) applicable only when printed at A3.

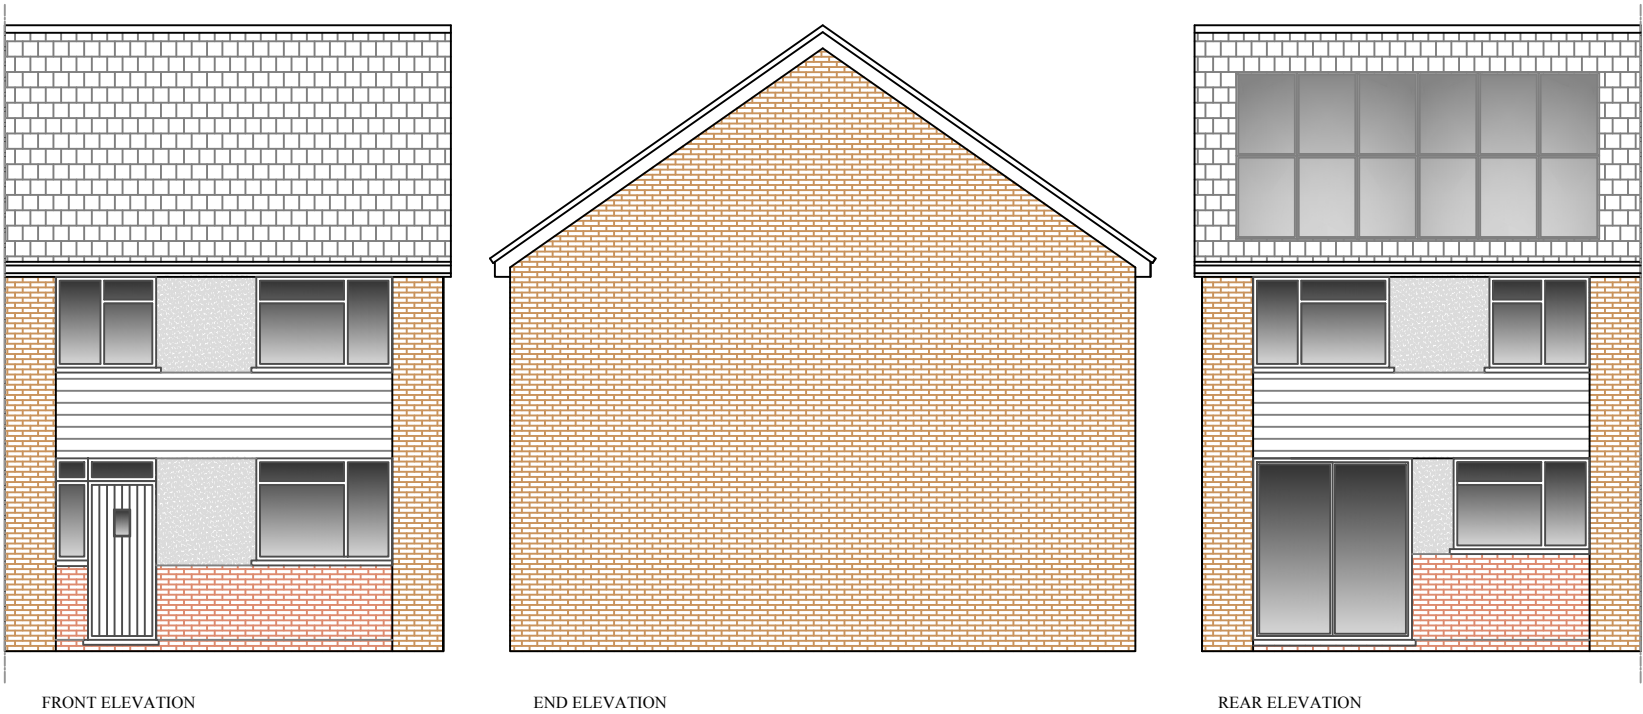

7 LINNET DRIVE, ATTLEBOROUGH, NORFOLK NR17 2FY - T: 01953 529476 M: 07775 663888

Project: **NEW DWELLING ATTACHED TO 26 KENNEDY AVENUE
EAST GRINSTEAD, WEST SUSSEX RH19 2DG**

Client: **J. SPENCER Esq.**

Title: **PROPOSED PLANS & ELEVATIONS**

Dwg Nr: **26011/A3/102** Rev: ~ Date: **Jan 2026** Drawn: **GWB** Scale: **1:100**