


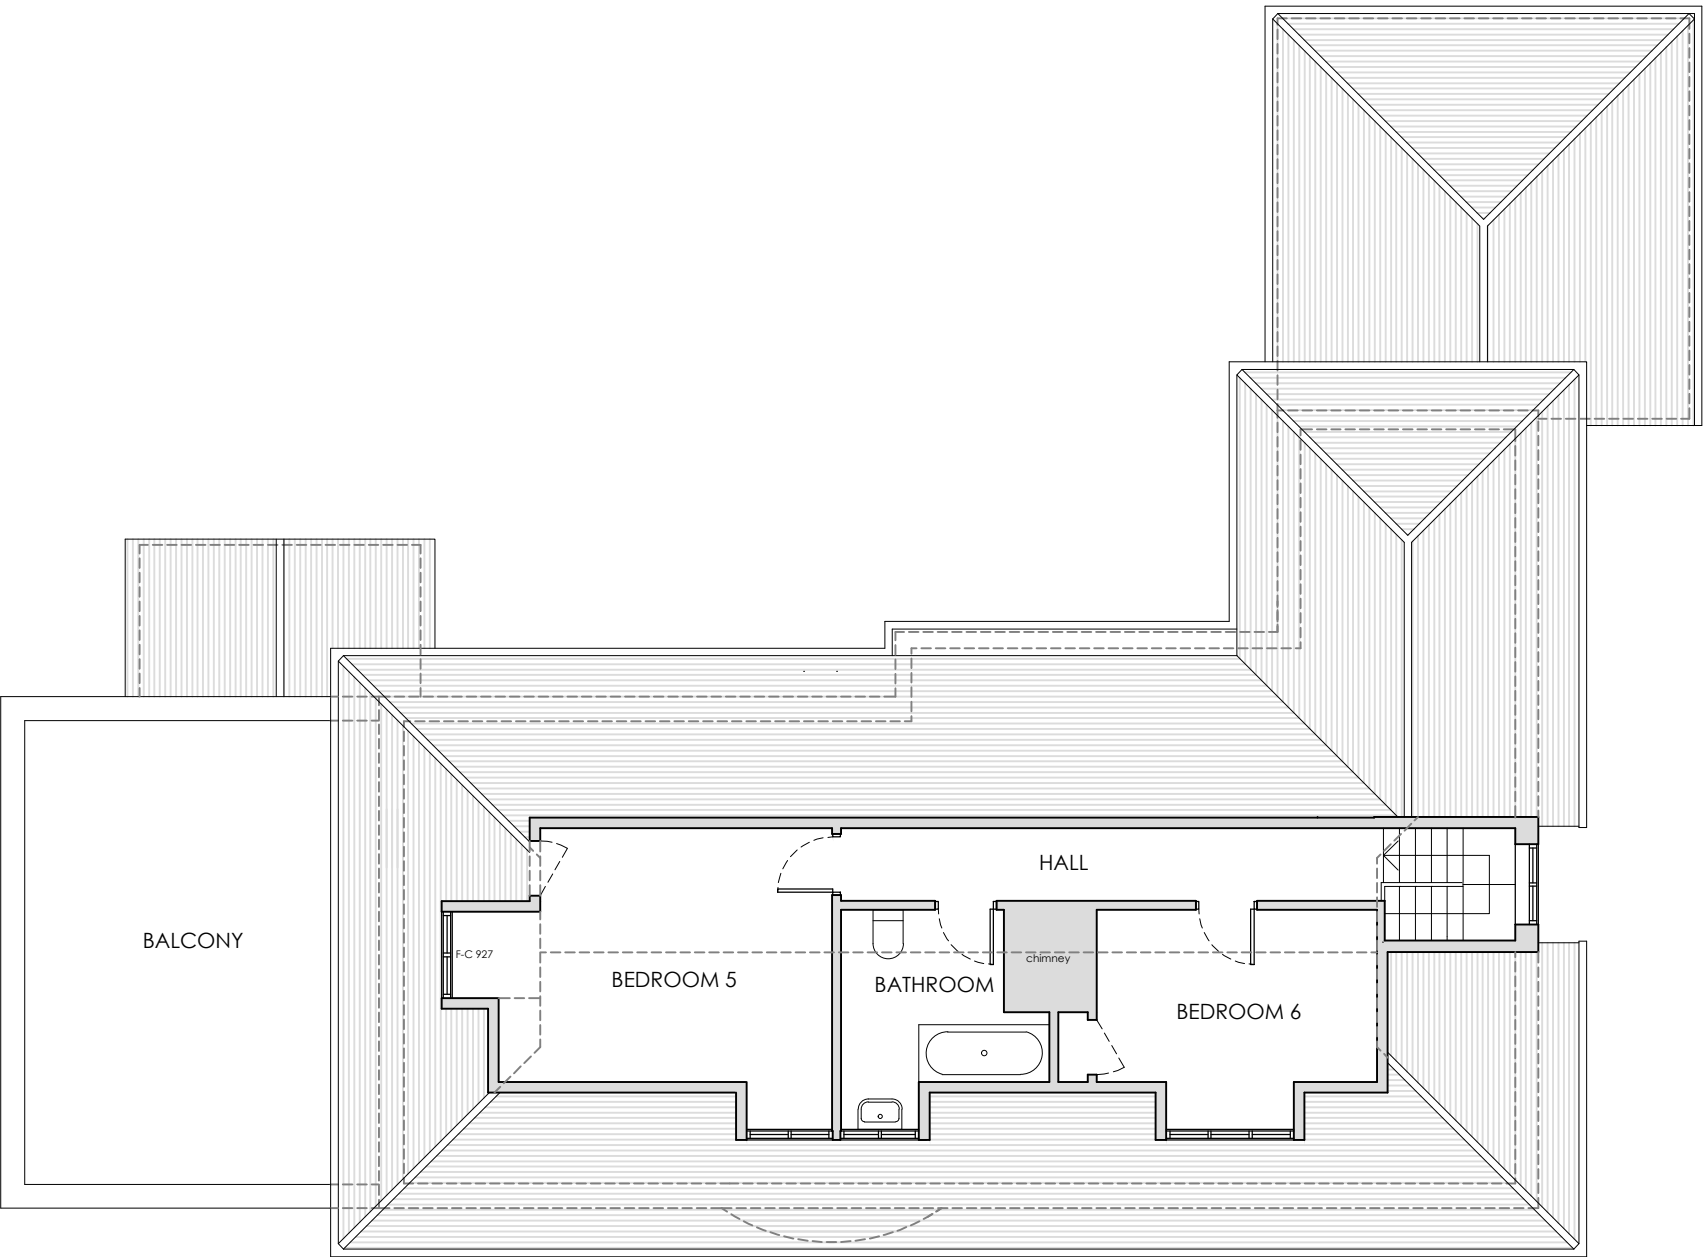

1 EXISTING LOFT PLAN
SCALE 1:100



EXISTING

REVISIONS

* *

STATUS
EXISTING **LANDFALL HOUSE, SANDHILL LANE**

PROJECT

TITLE

EXISTING LOFT PLAN

SCALE 1:100 DATE 2025.10.12 DRAWING NUMBER 004 REV *

VICTORIA MUSTARD ARCHITECT

135 Crawley Down Road, Felbridge, East Grinstead RH19 2PS
Mob 07779 245 093 vicki@victoriamustardarchitects.com