
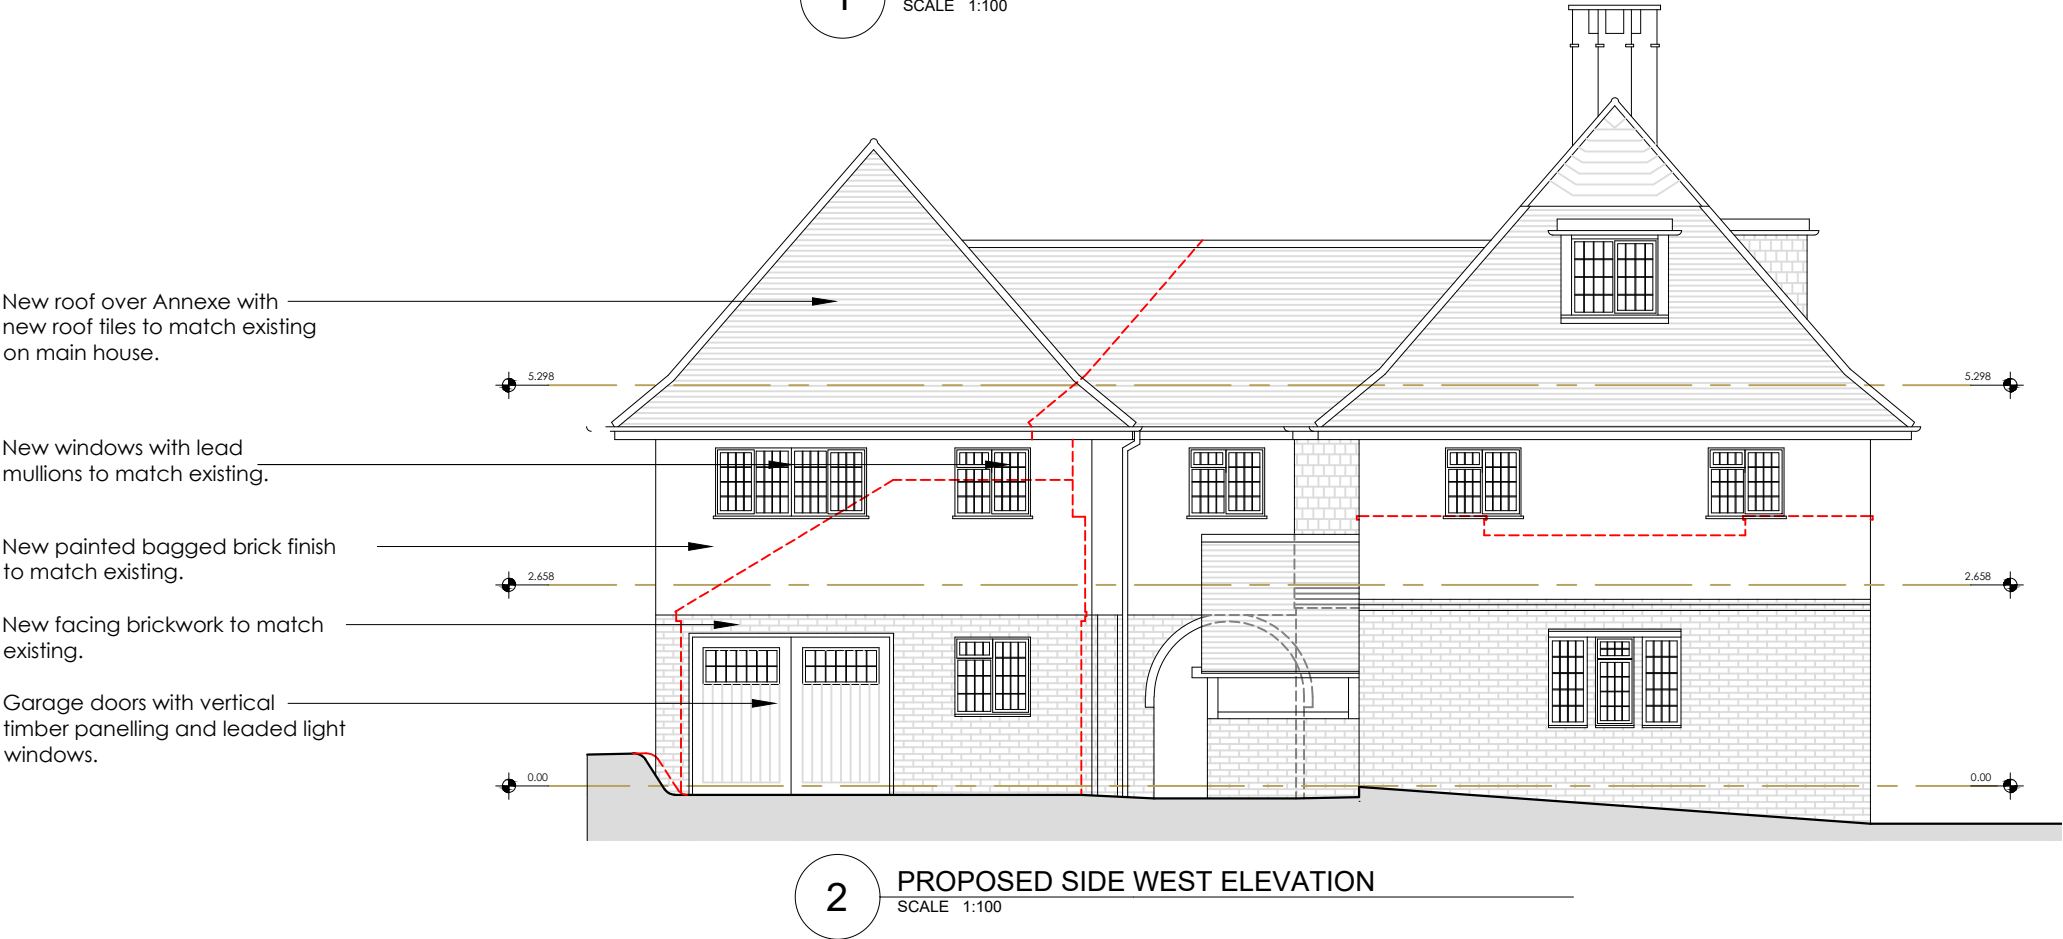


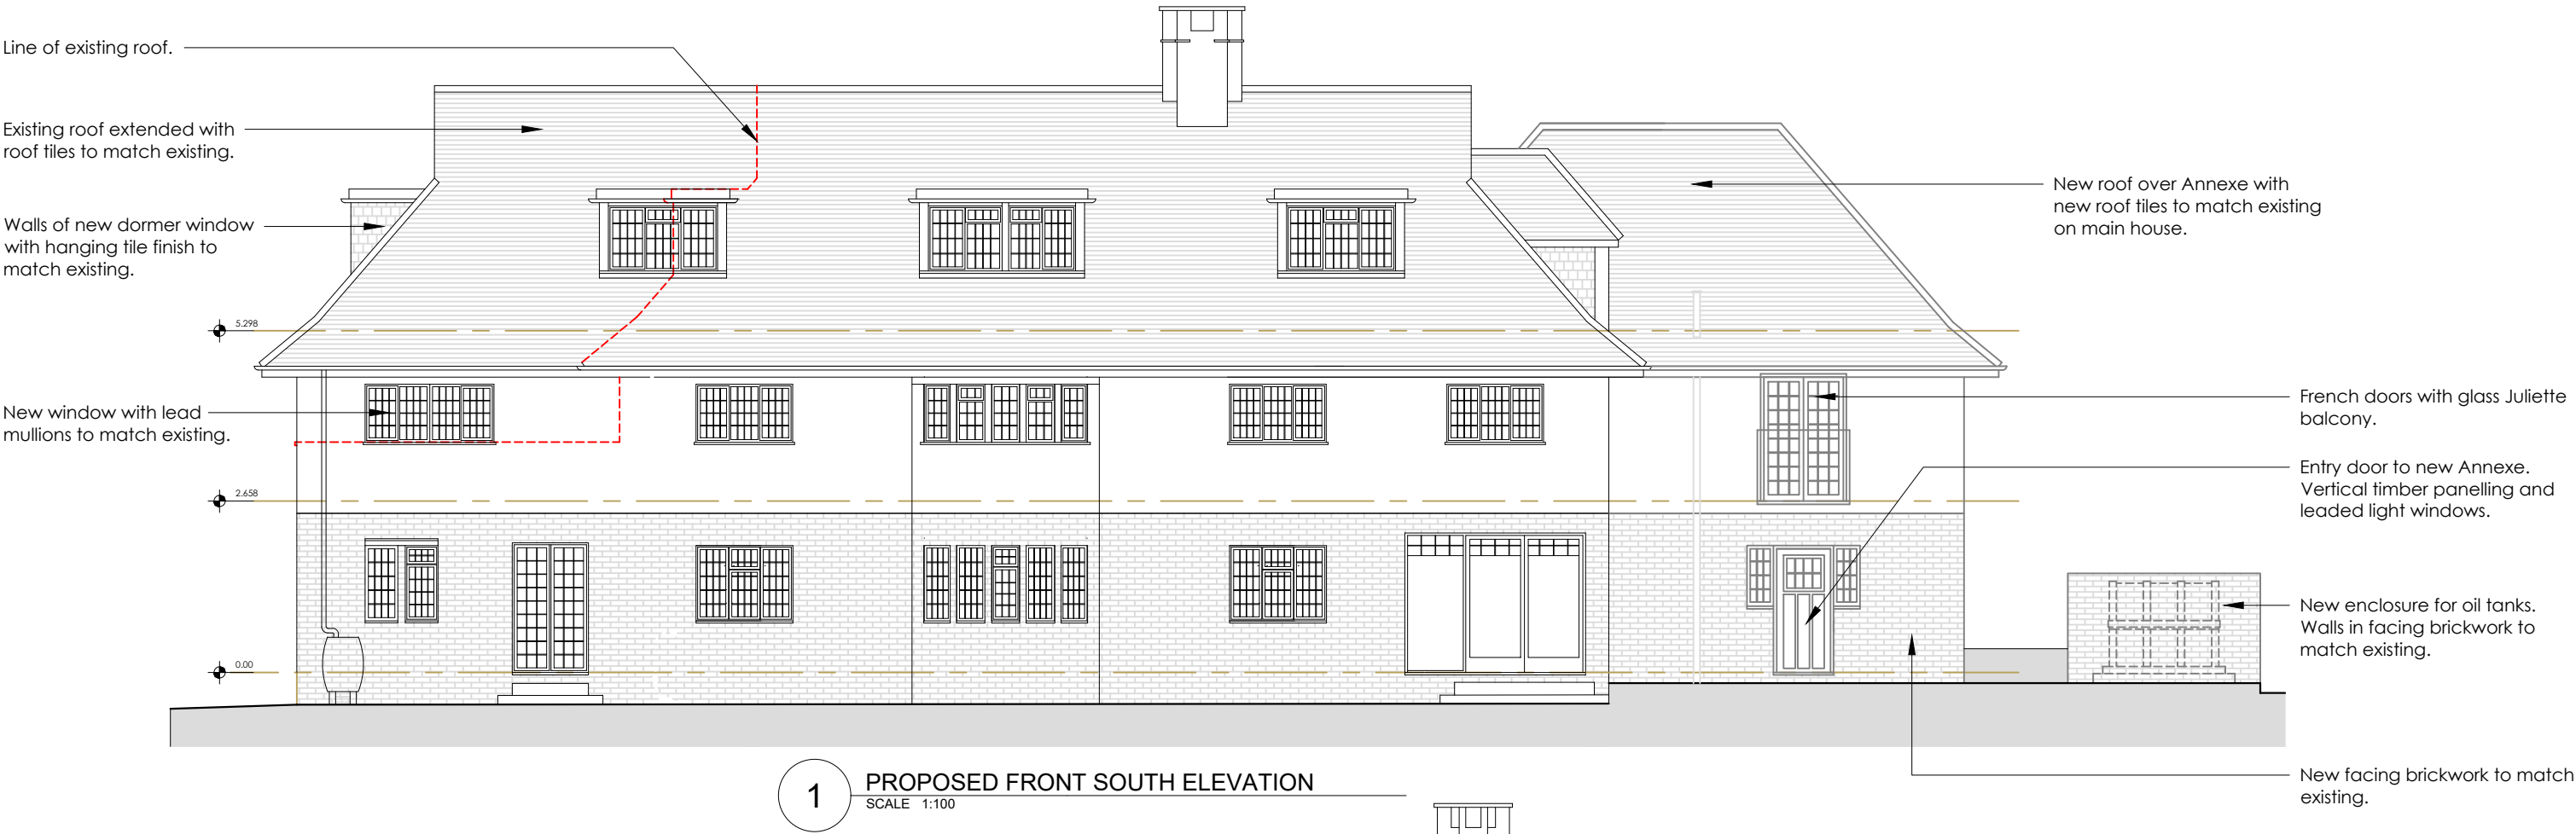

EXISTING
PROPOSED

REVISIONS
* *

STATUS PLANNING		PROJECT LANDFALL HOUSE, SANDHILL LANE	
		TITLE PROPOSED FRONT & SIDE ELEVATIONS	
SCALE 1:100	DATE 2026.01.07	DRAWING NUMBER 106	REV *

VICTORIA MUSTARD ARCHITECT
135 Crawley Down Road, Felbridge, East Grinstead RH19 2PS
Mob 07779 245 093 vicki@victoriarmustardarchitects.com