

**Notes:**


- This drawing is not for Construction.
- Do not scale from this drawing. All dimensions to be checked on site. Notify L T Pickering Architects Ltd of discrepancies.
- Proposals are subject to approval by all relevant statutory regulations including Planning Permission and Building Control.
- Party Wall Awards to be agreed with adjoining owners.
- Proposals subject to detailed on-site investigations and Structural Engineer's design, details and calculations.
- L T Pickering Architects Ltd owns the copyright of this drawing which must not be reproduced, in whole or part, or given to any third parties, for any reason whatsoever, without the written permission of L T Pickering Architects Ltd.




Proposed South Facing Elevation




Proposed East Facing Elevation

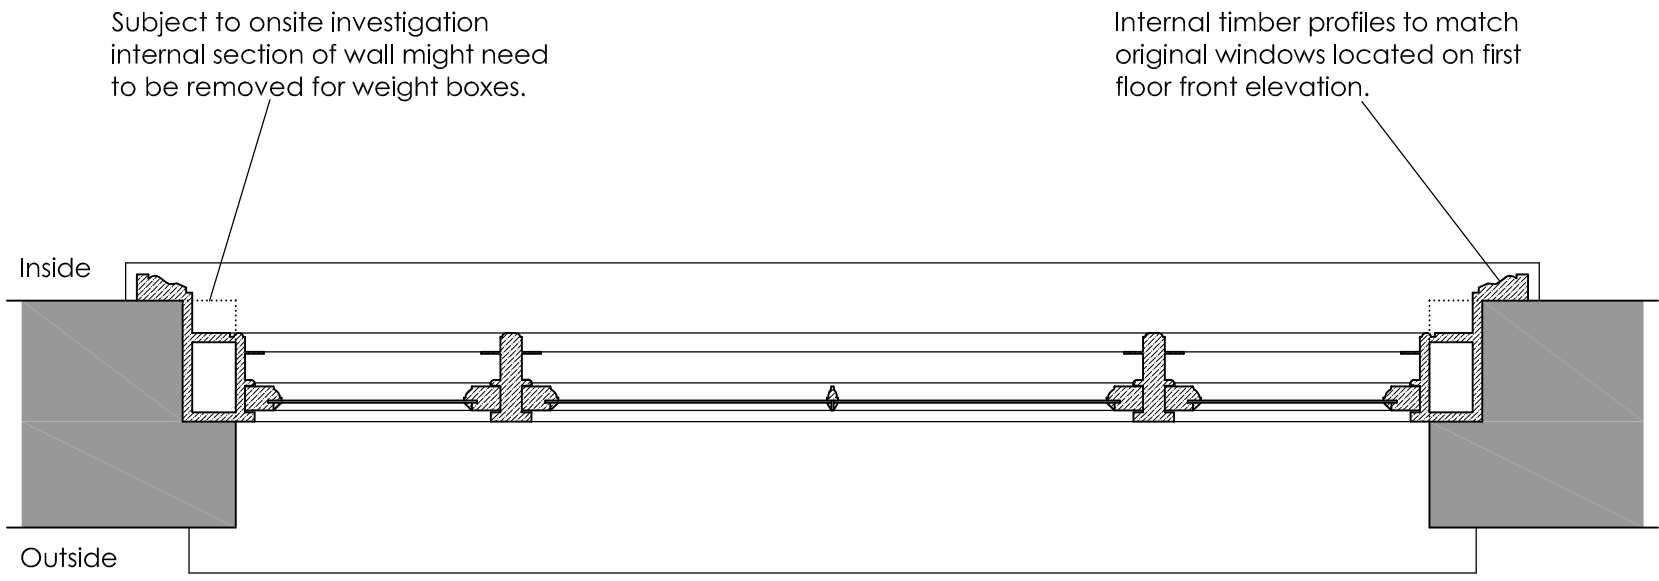


Horizontal Section C-C'

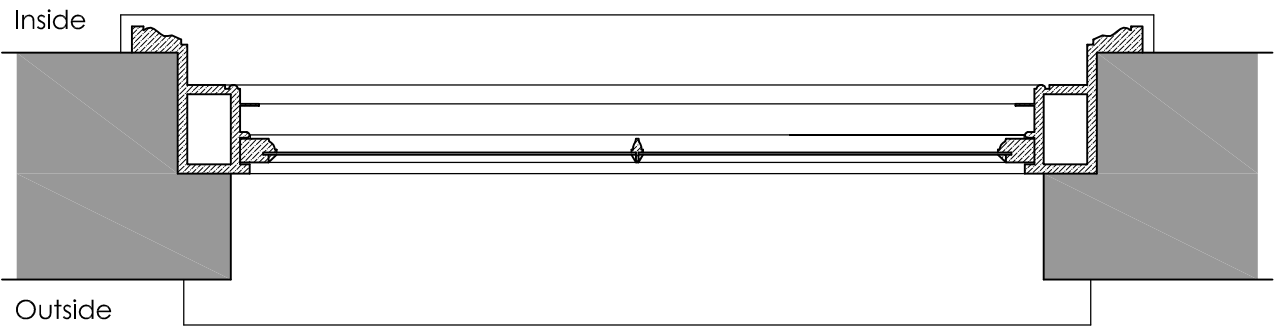


Horizontal Section C-C'

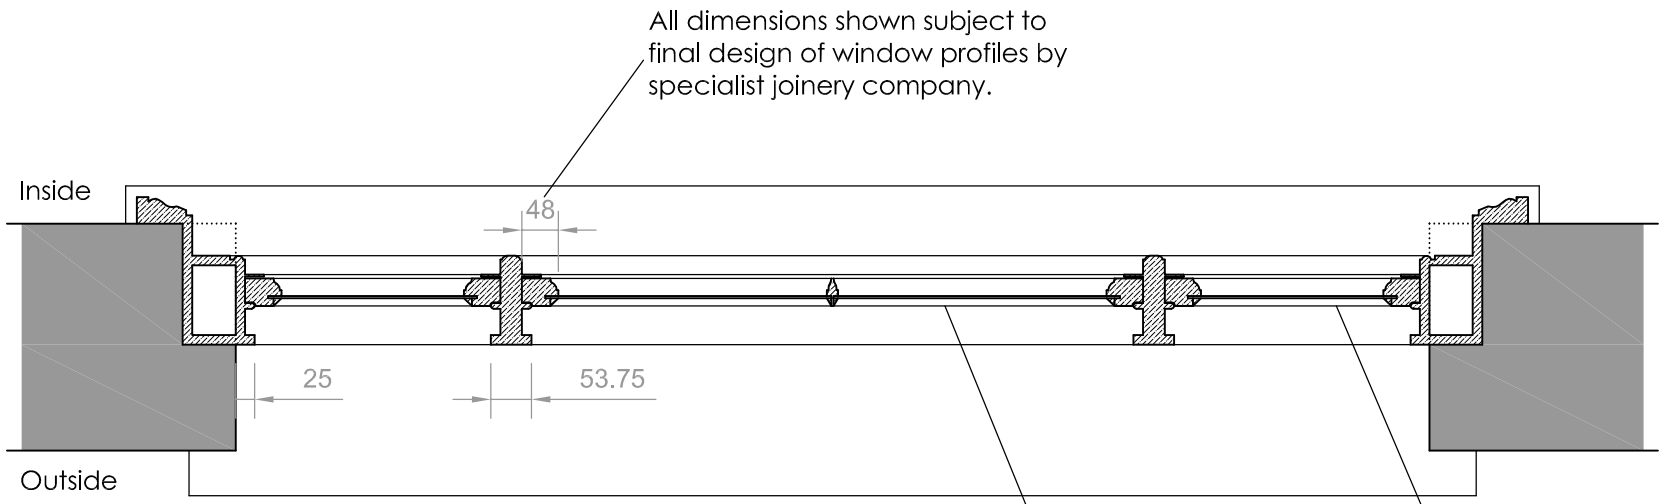


Horizontal Section B-B'

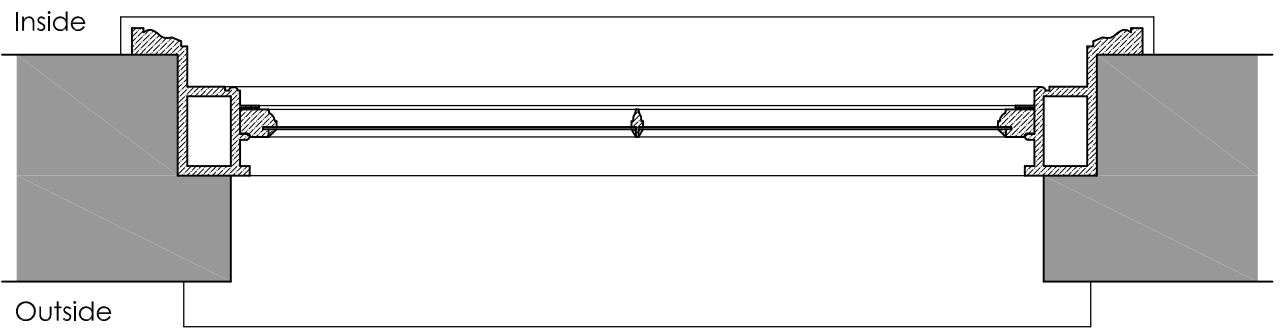


Horizontal Section B-B'

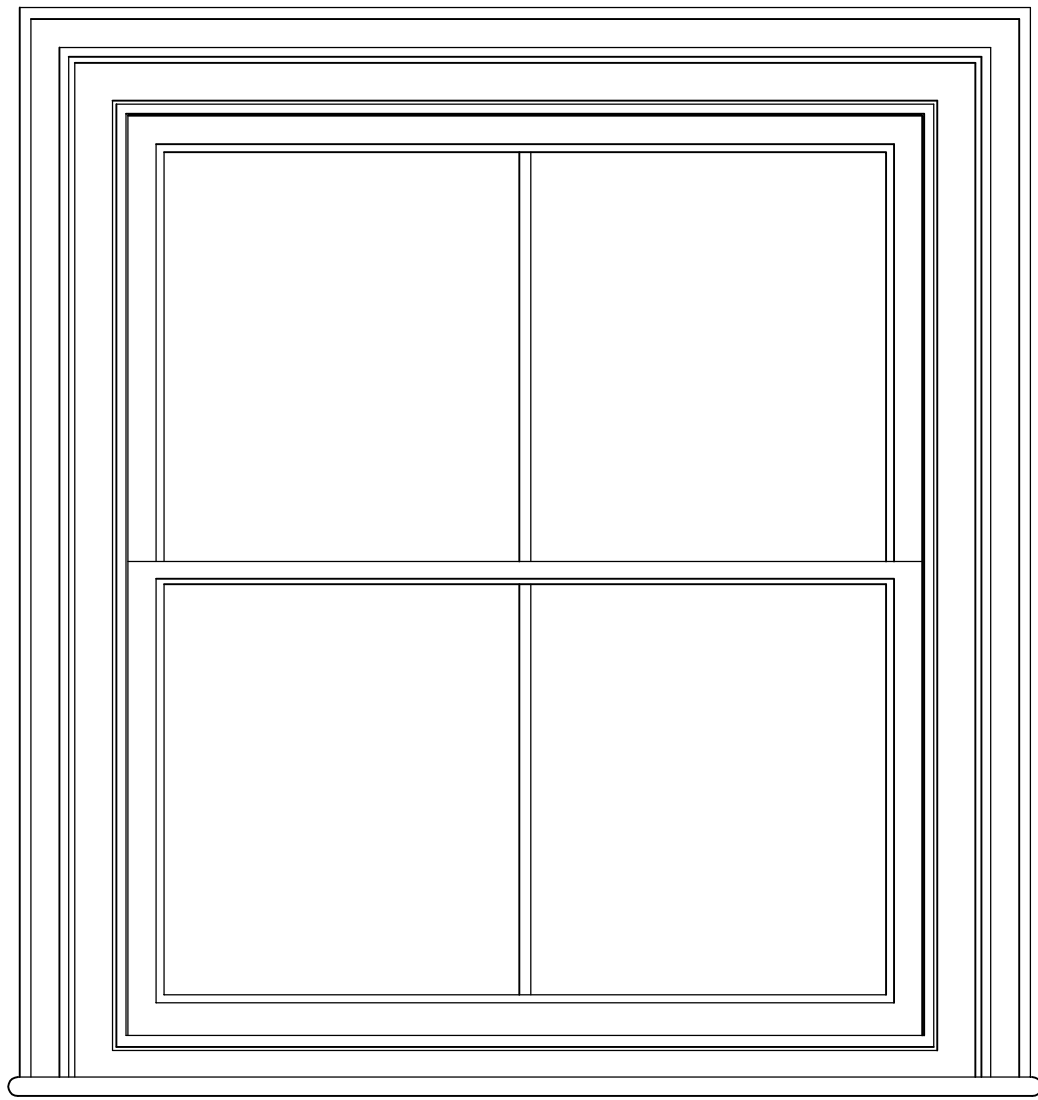


Timber Sash - Interior Details

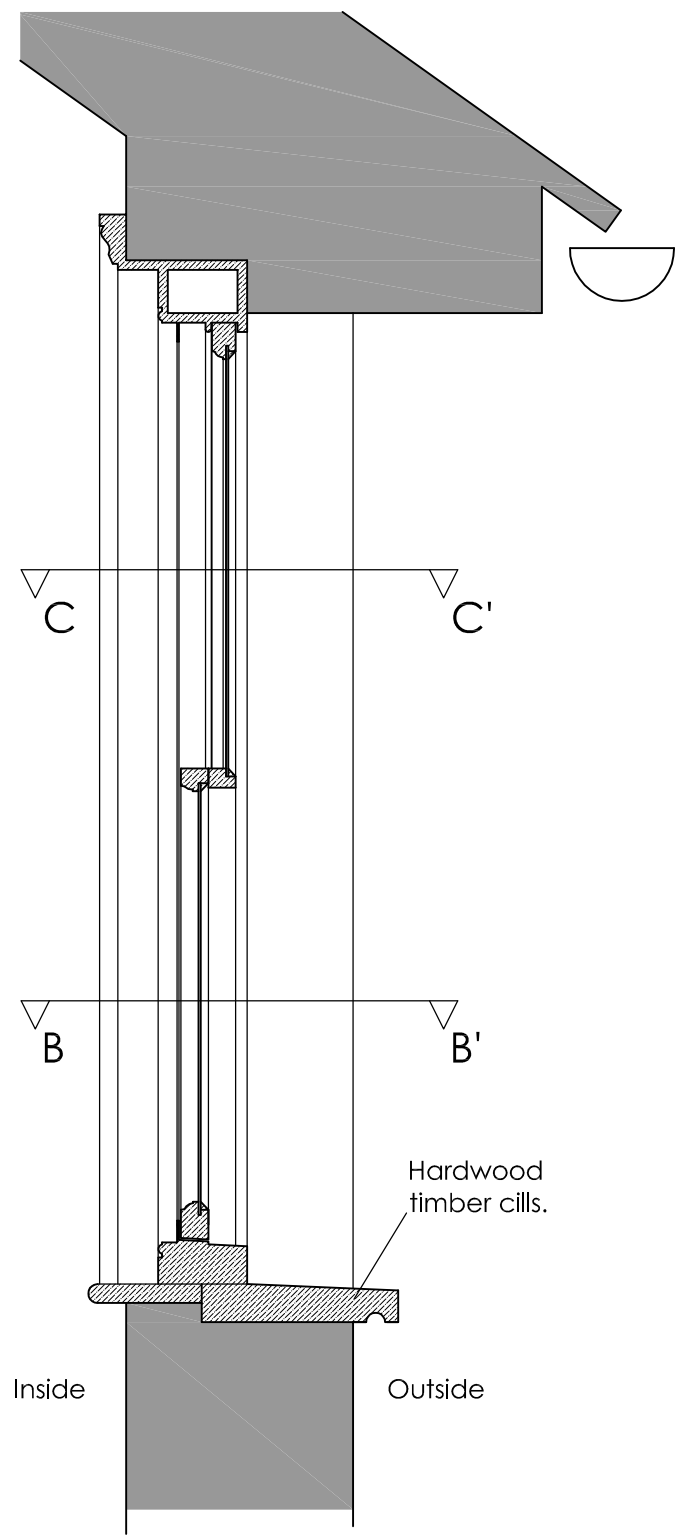

Vertical Section A-A'

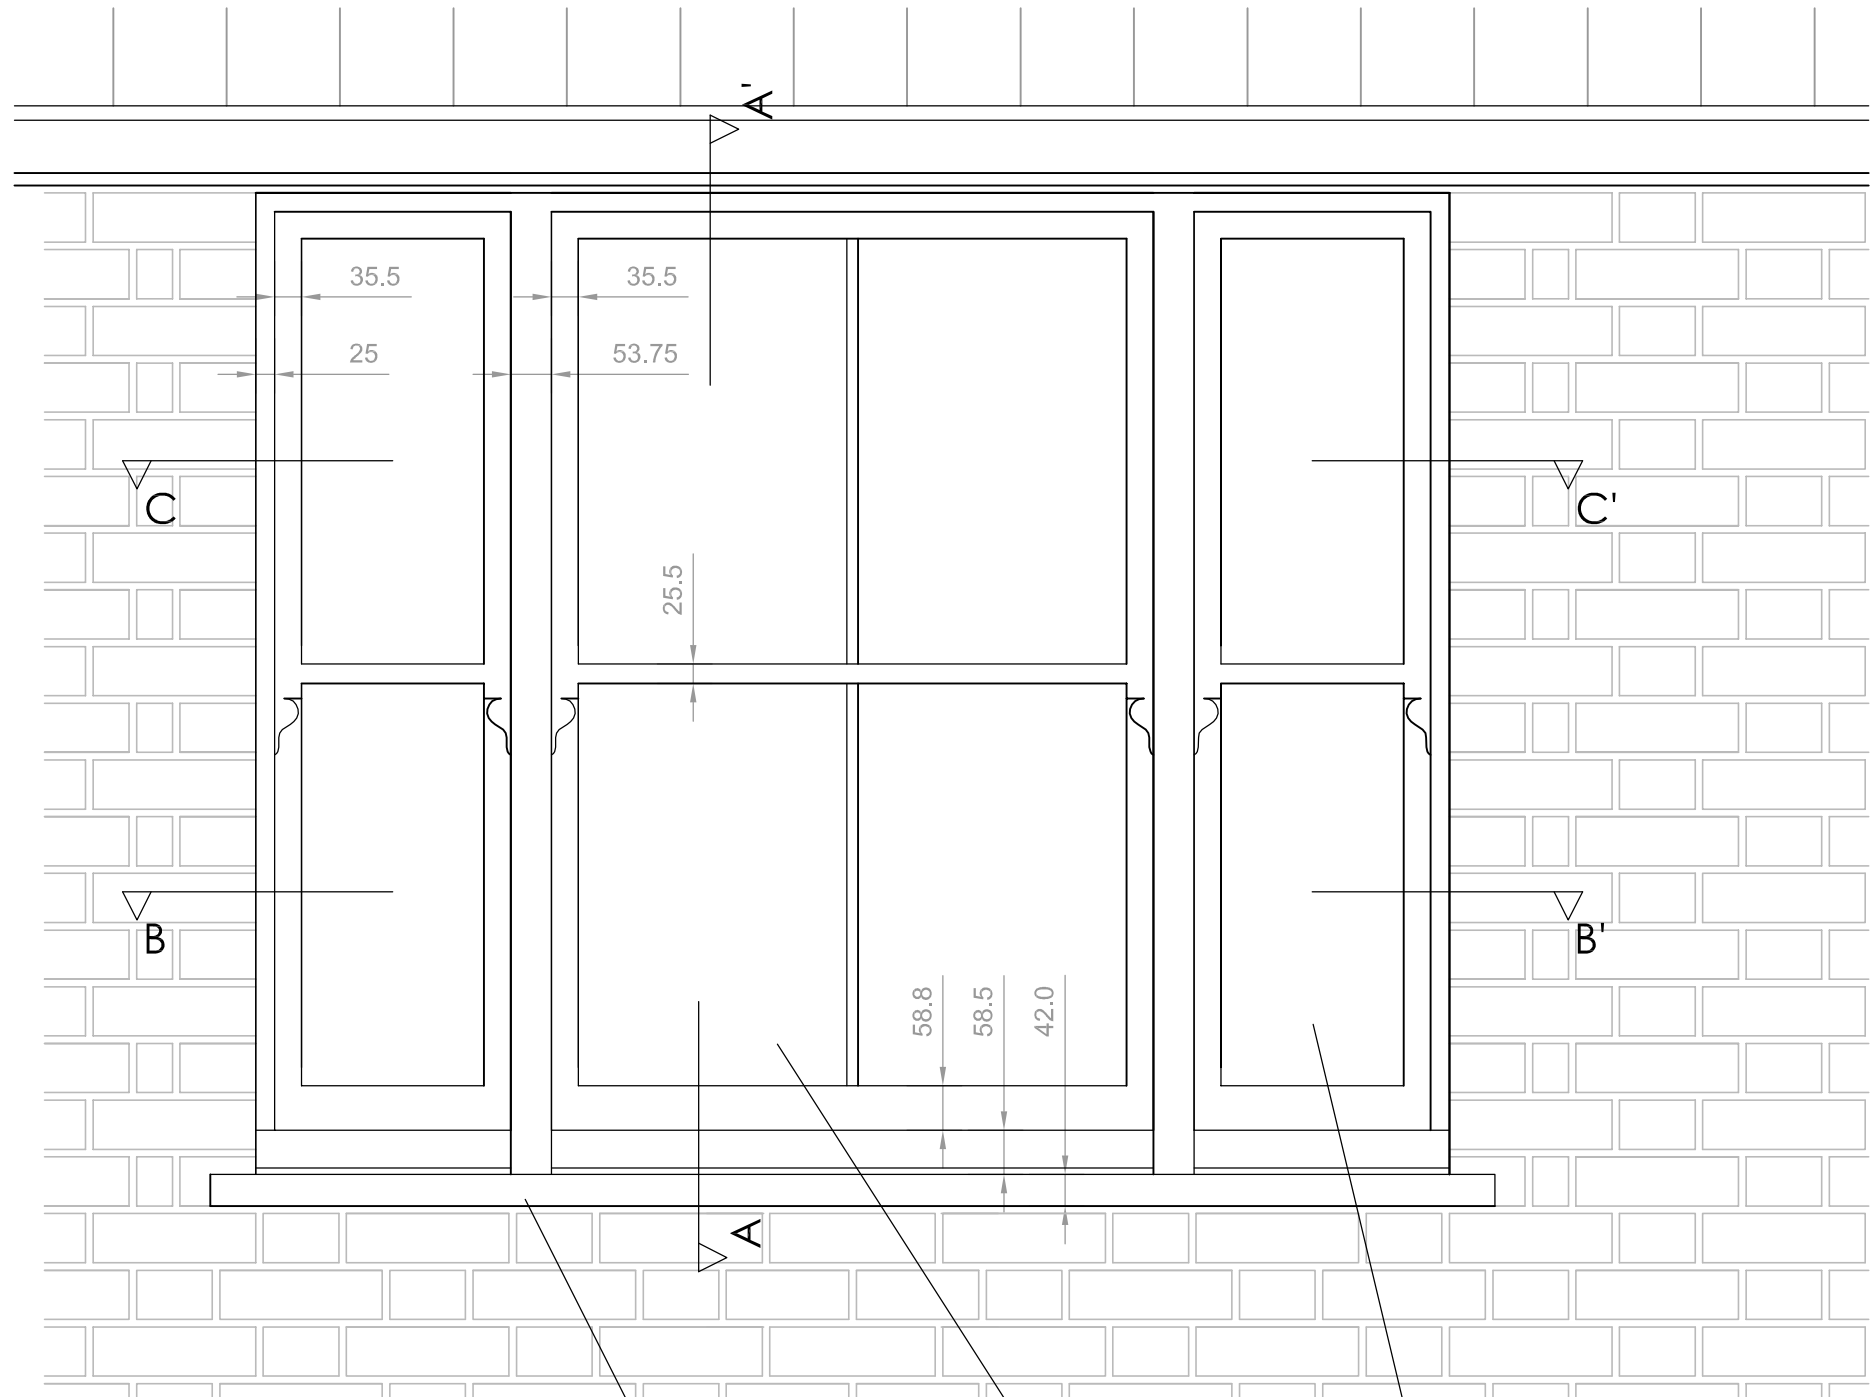

External Elevation

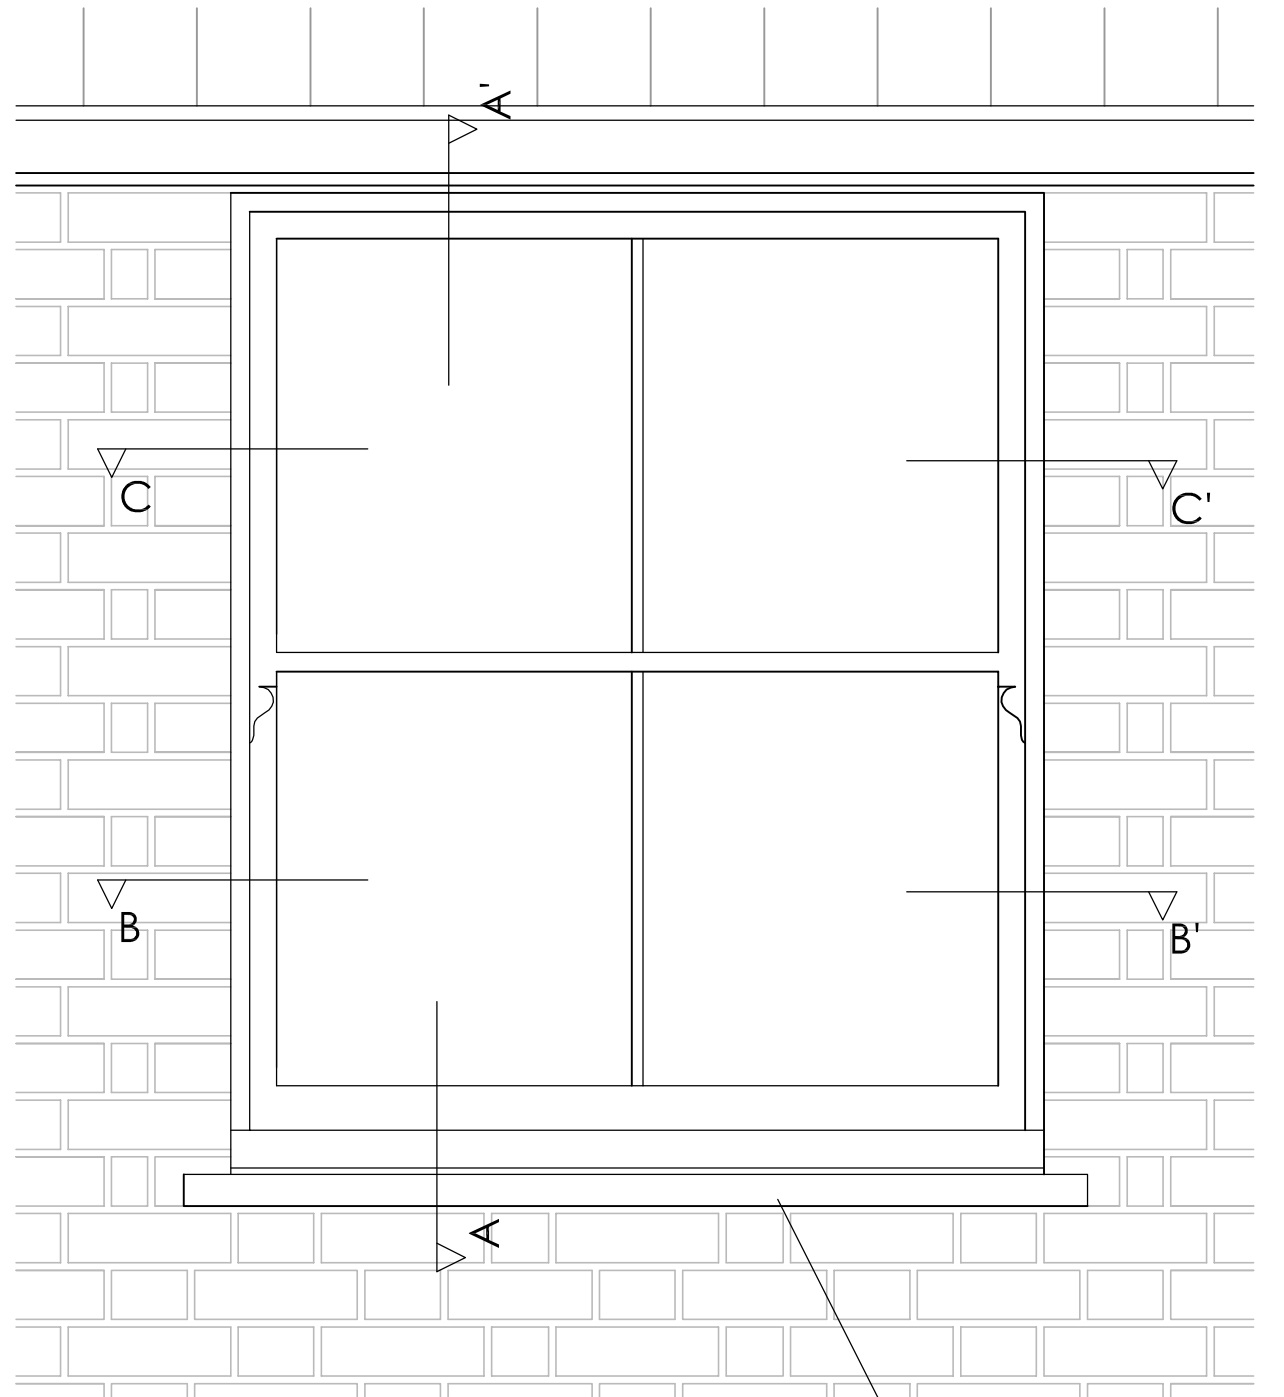

External Elevation

