





Proposed Northwest Elevation

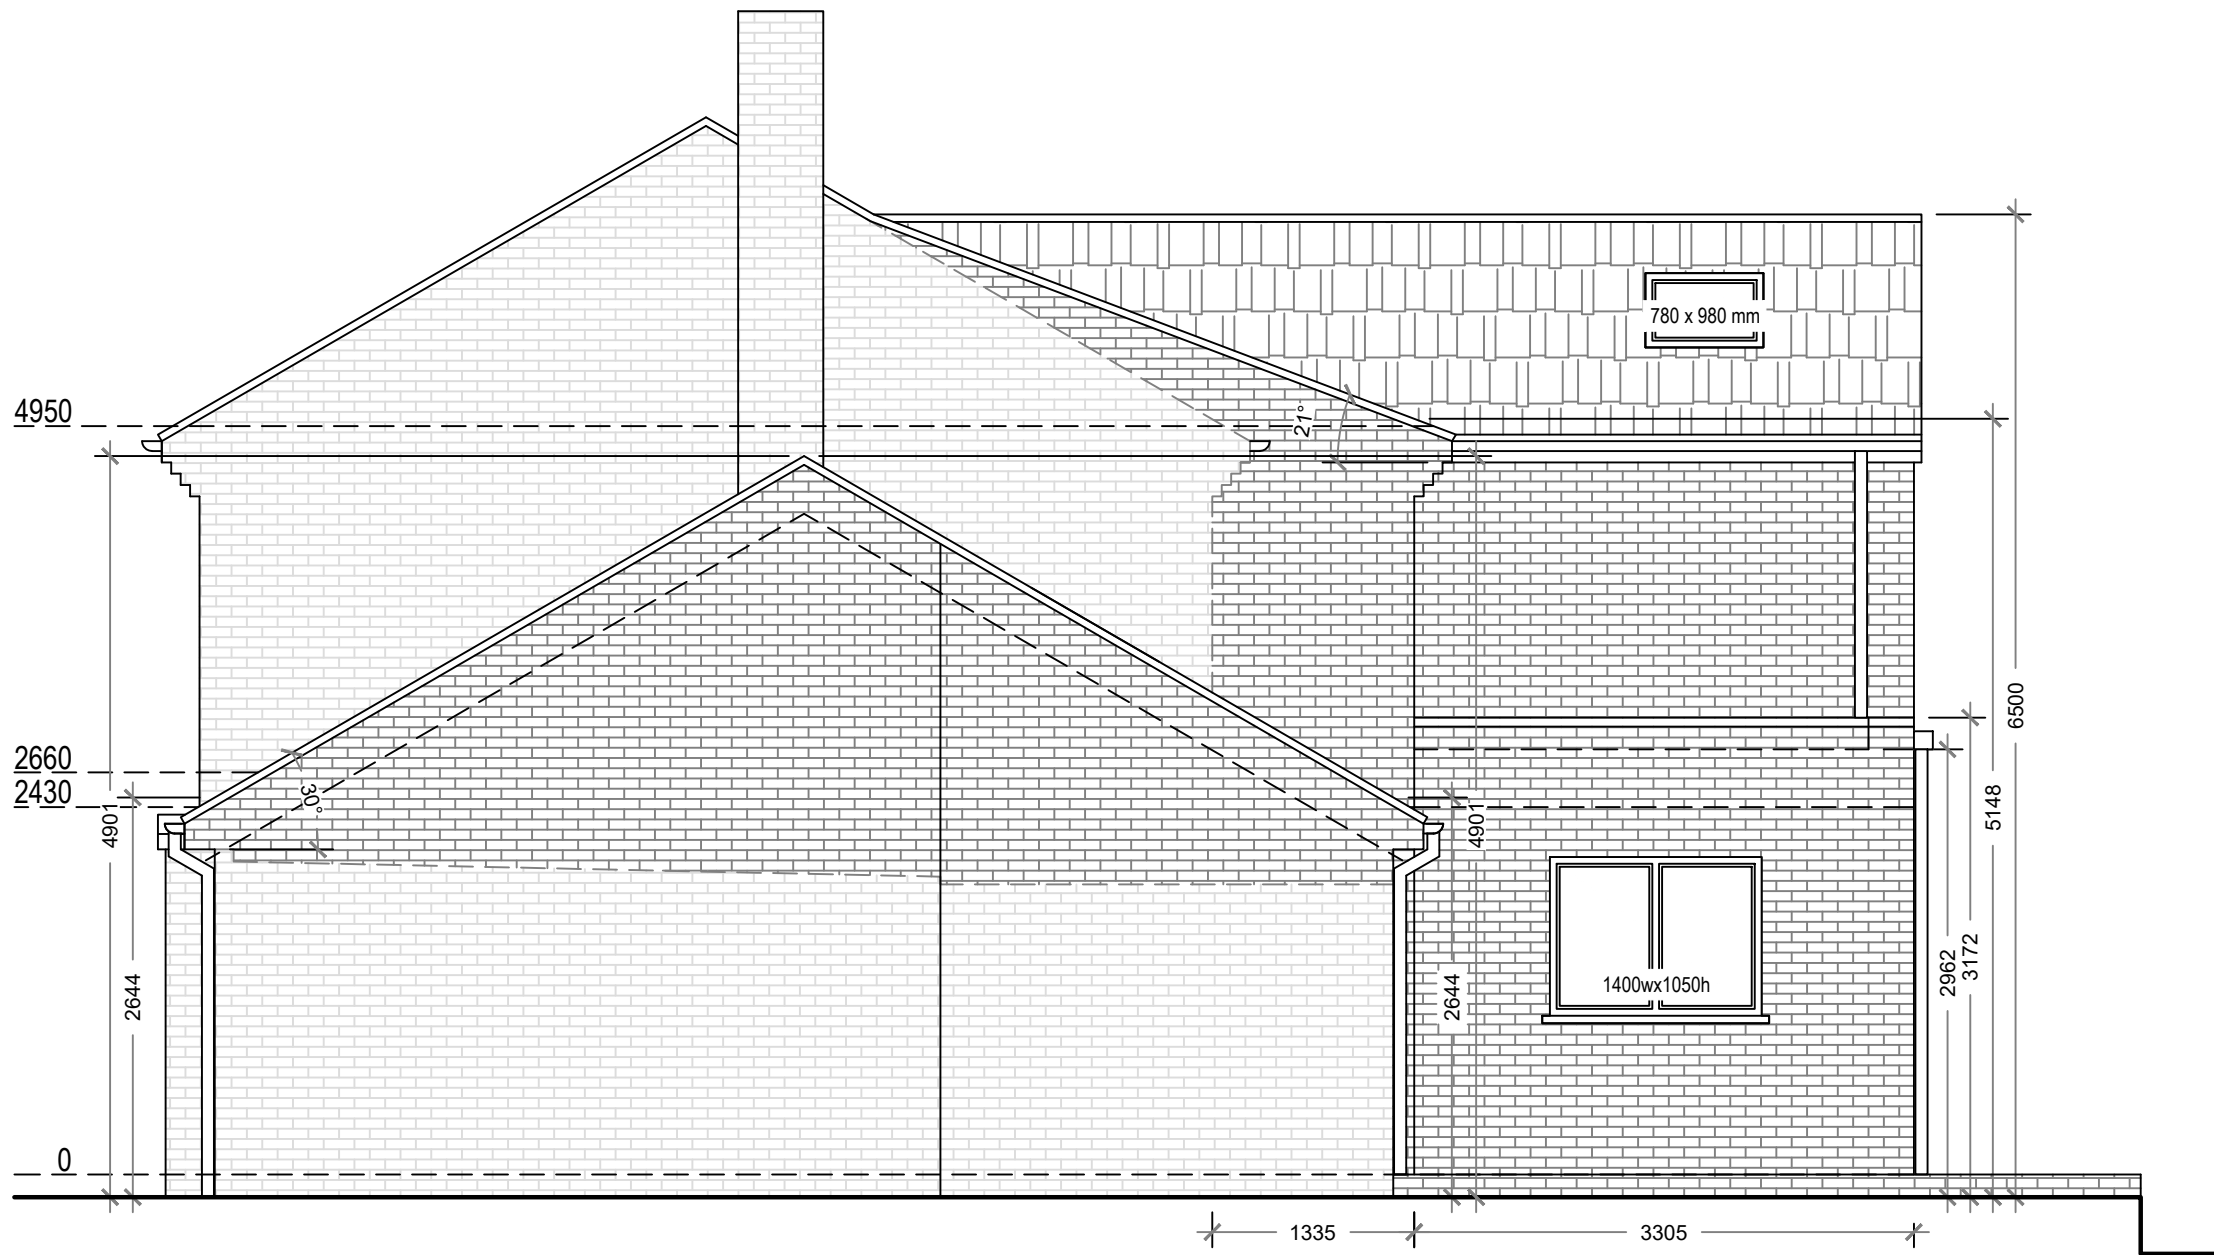


Proposed Southwest Elevation

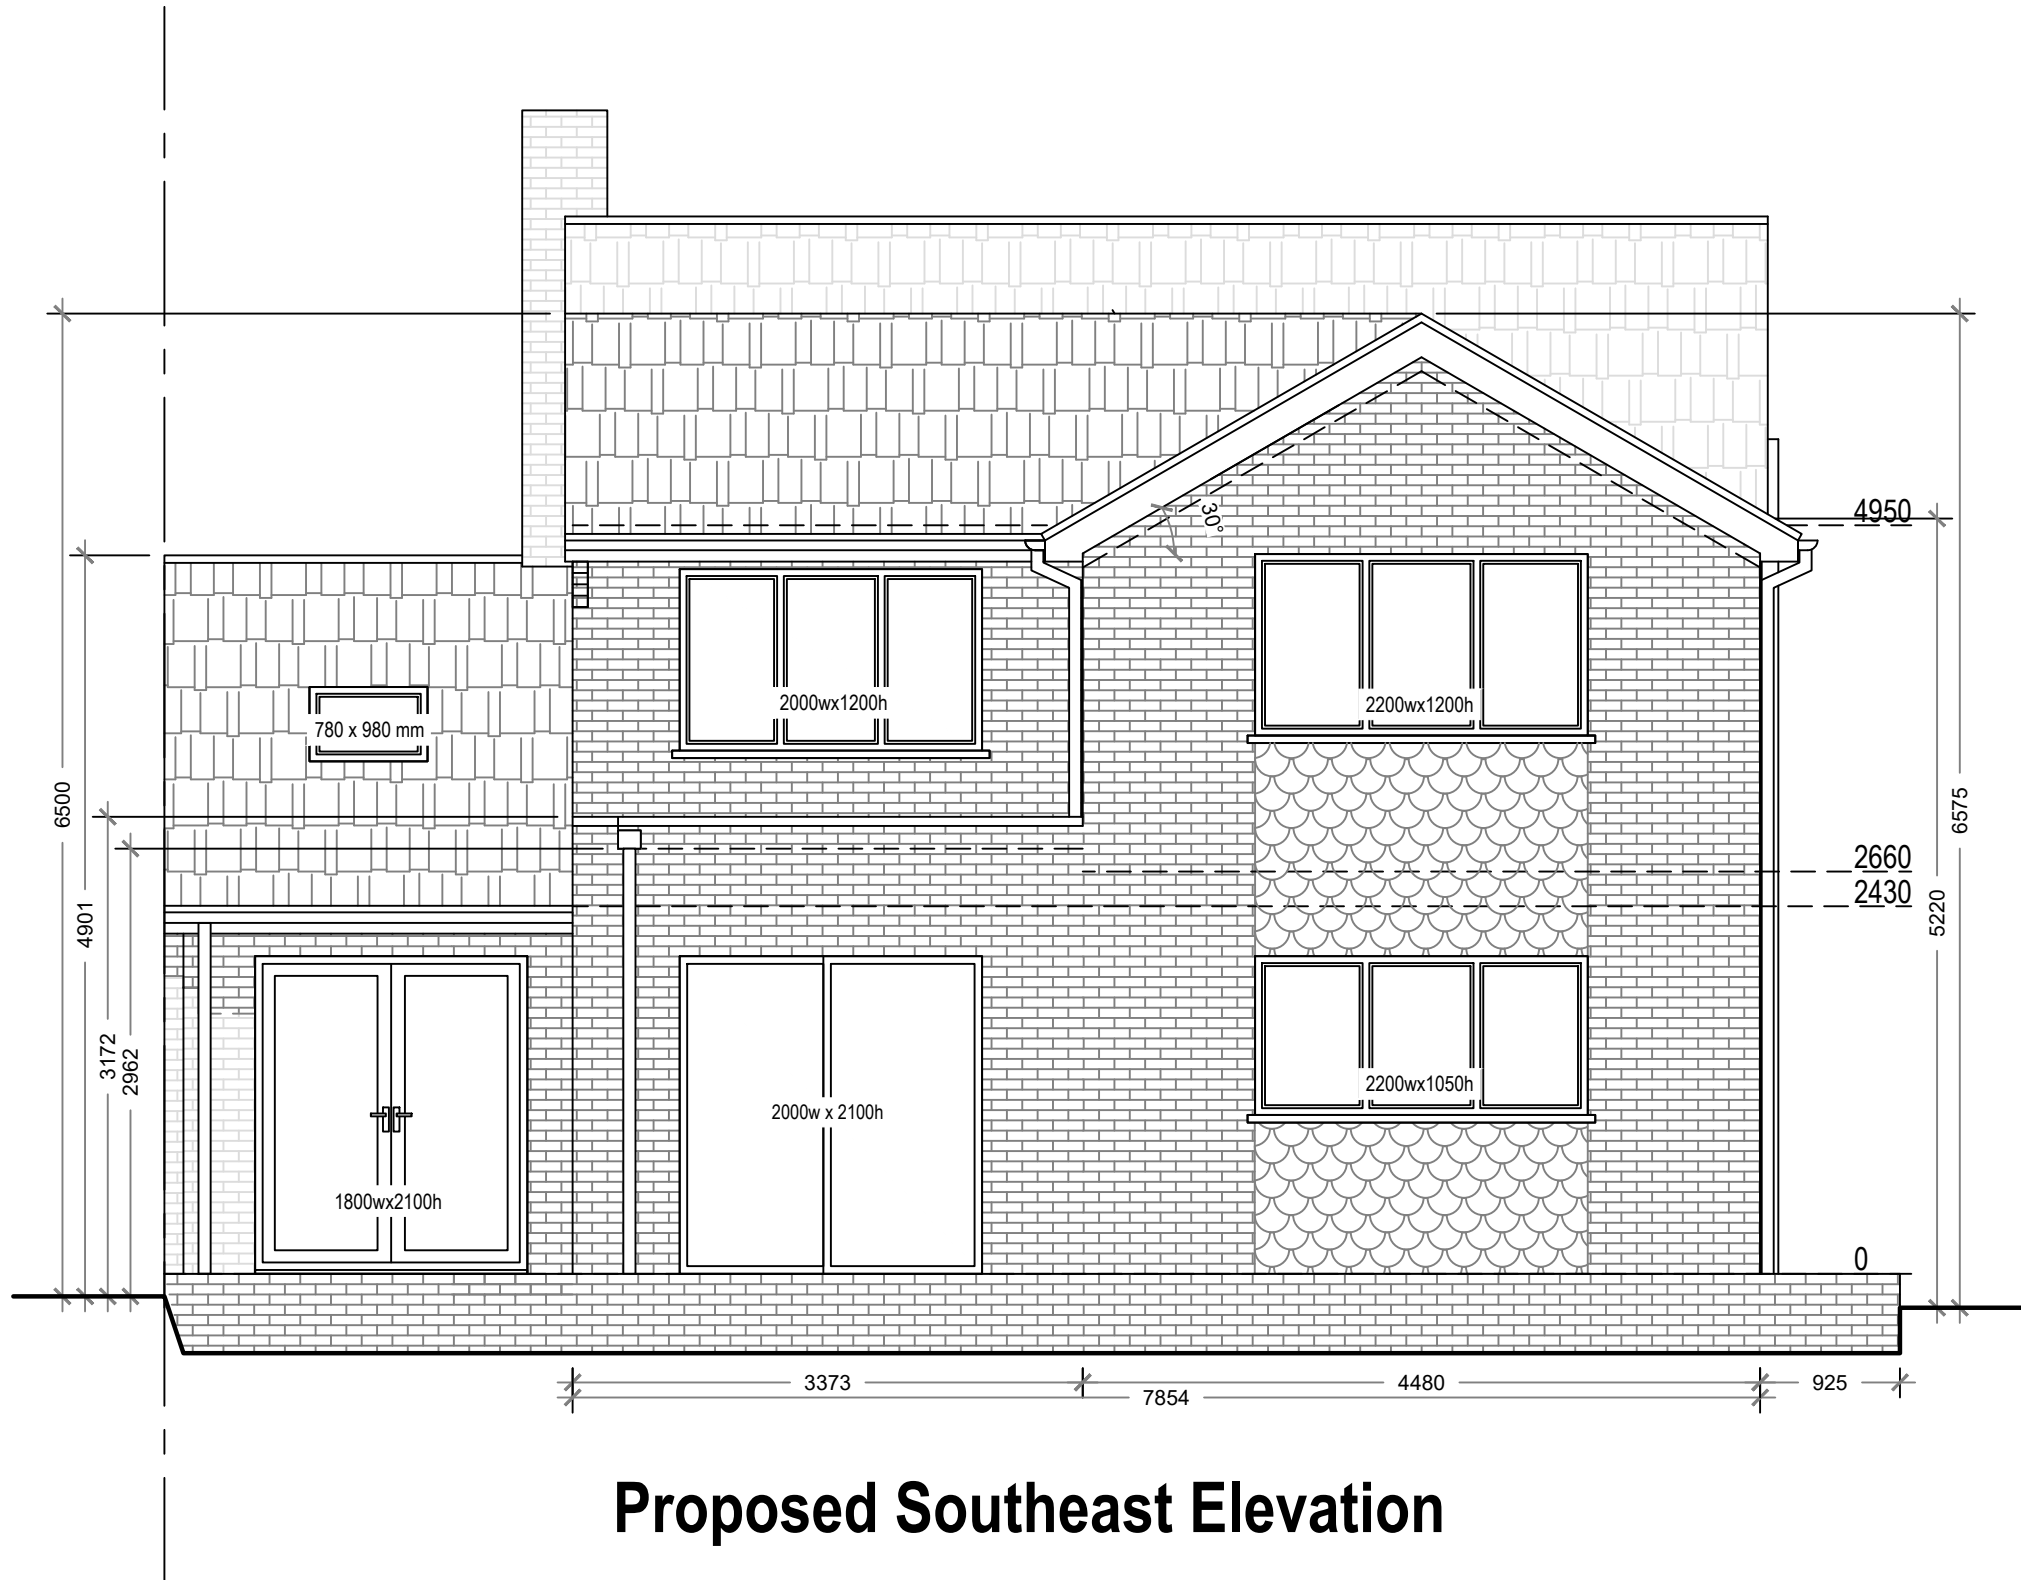

Proposed Southeast Elevation



Proposed Northeast Elevation

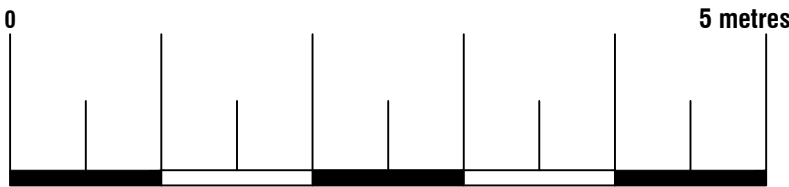

Proposed Materials:
Walls: Red Brick (to match existing)
Walls: Tile (to march existing)
Pitched roof: Tile (to match existing)
Flat roof: Ply membrane (to match existing)
Windows: Double glazed (Black UPVC)
Skylights: Size as indicated (not protruding more than 150mm above the existing roof plane)

Arkiplan ArkiPlan Architectural Ltd • Enquiries@ArkiPlan.co.uk Lytchett House, 13 Freeland Park, Wareham Road, Poole, Dorset, BH16 6FA			
Site	47 Downs View Road, Hassocks BN6 8HY	Date	03.10.2025
		Sheet	25-1932 D07 REV 2
		Job	New Extension, Garage Conversion
Title Number	SX35513	Scale	1:50 @A1, 1:100 @A3
		Title	As Shown