
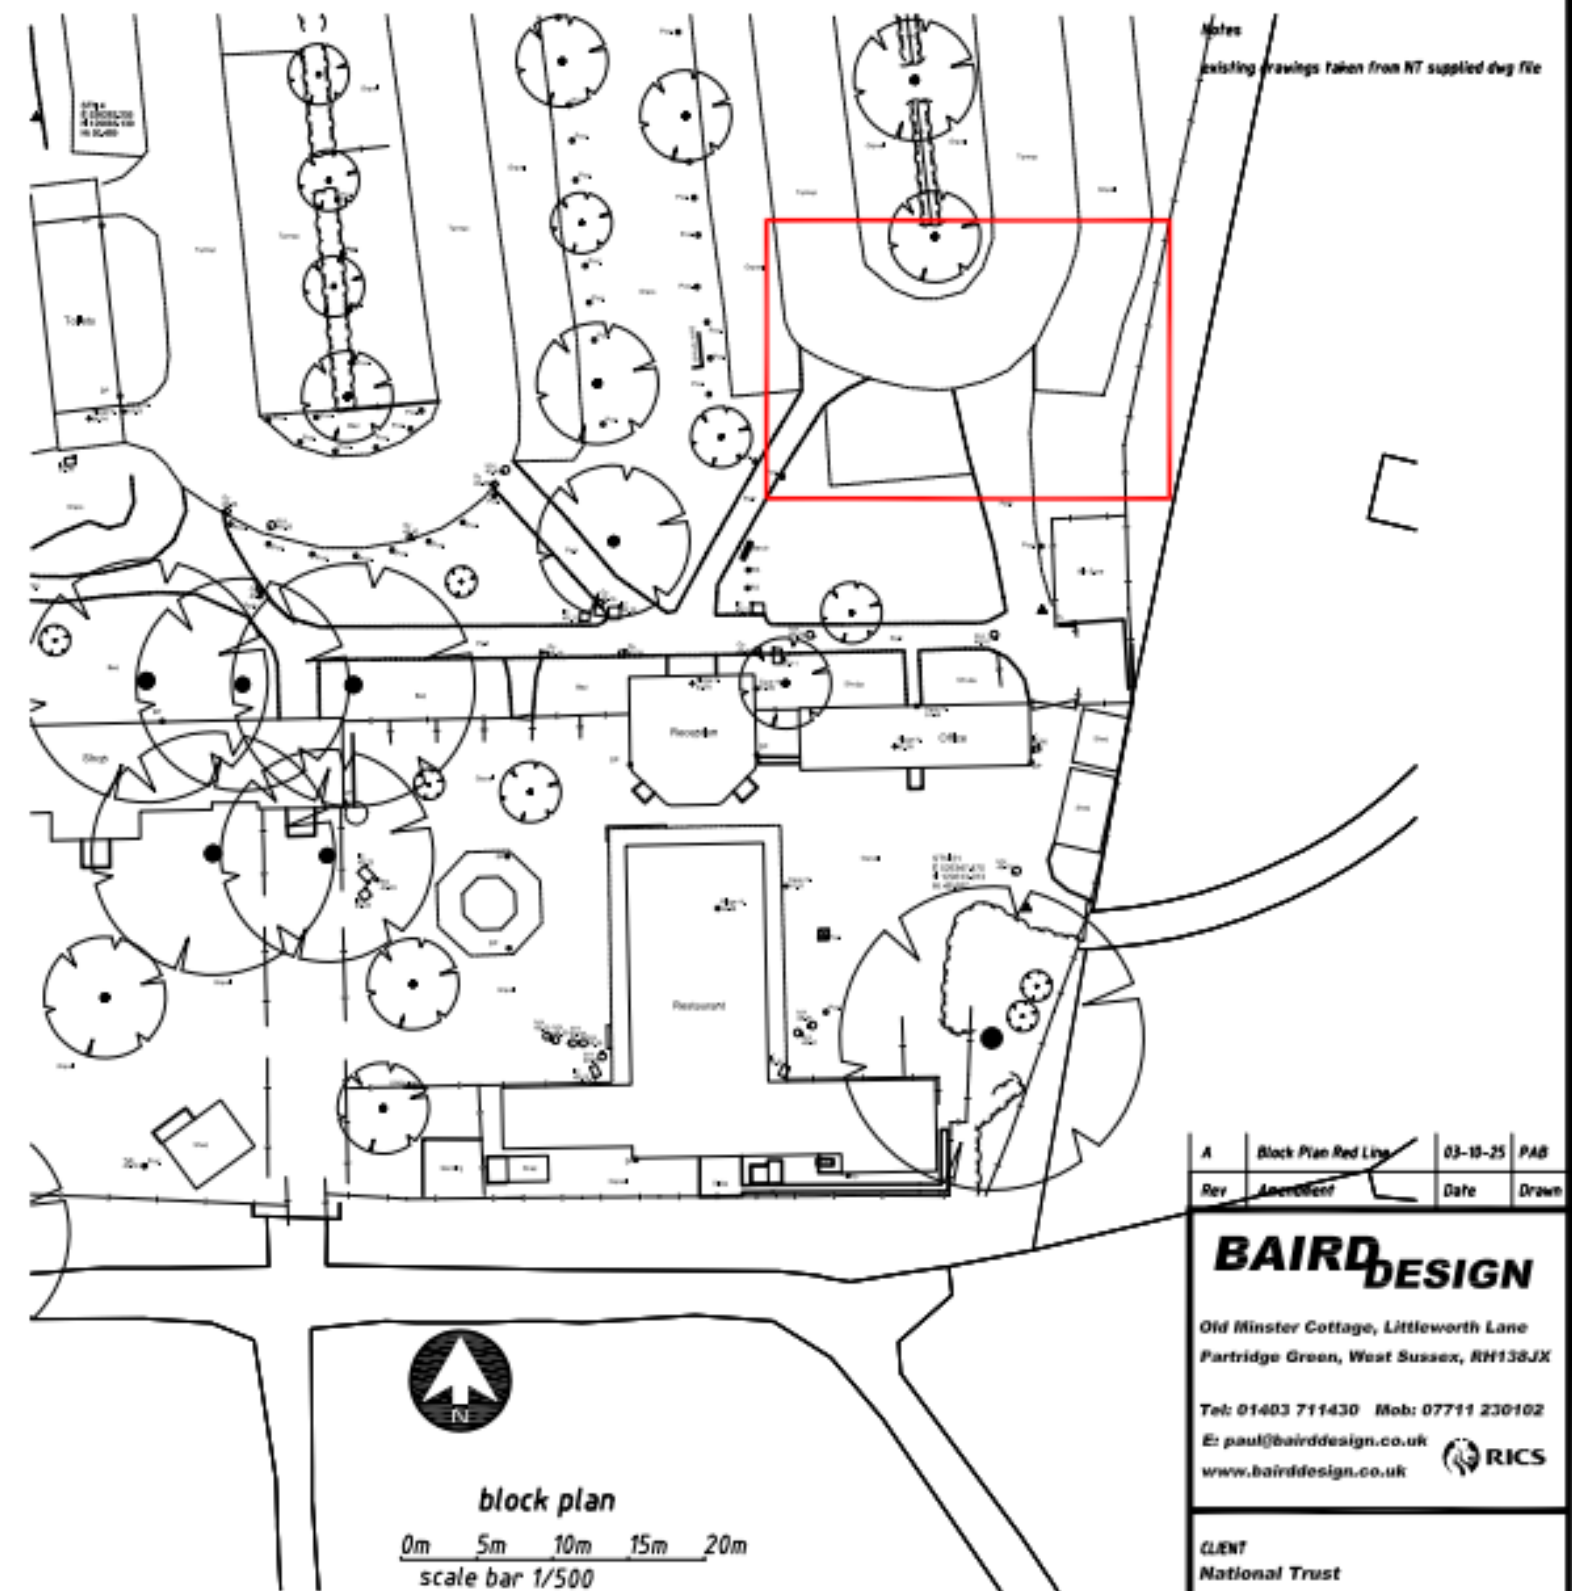


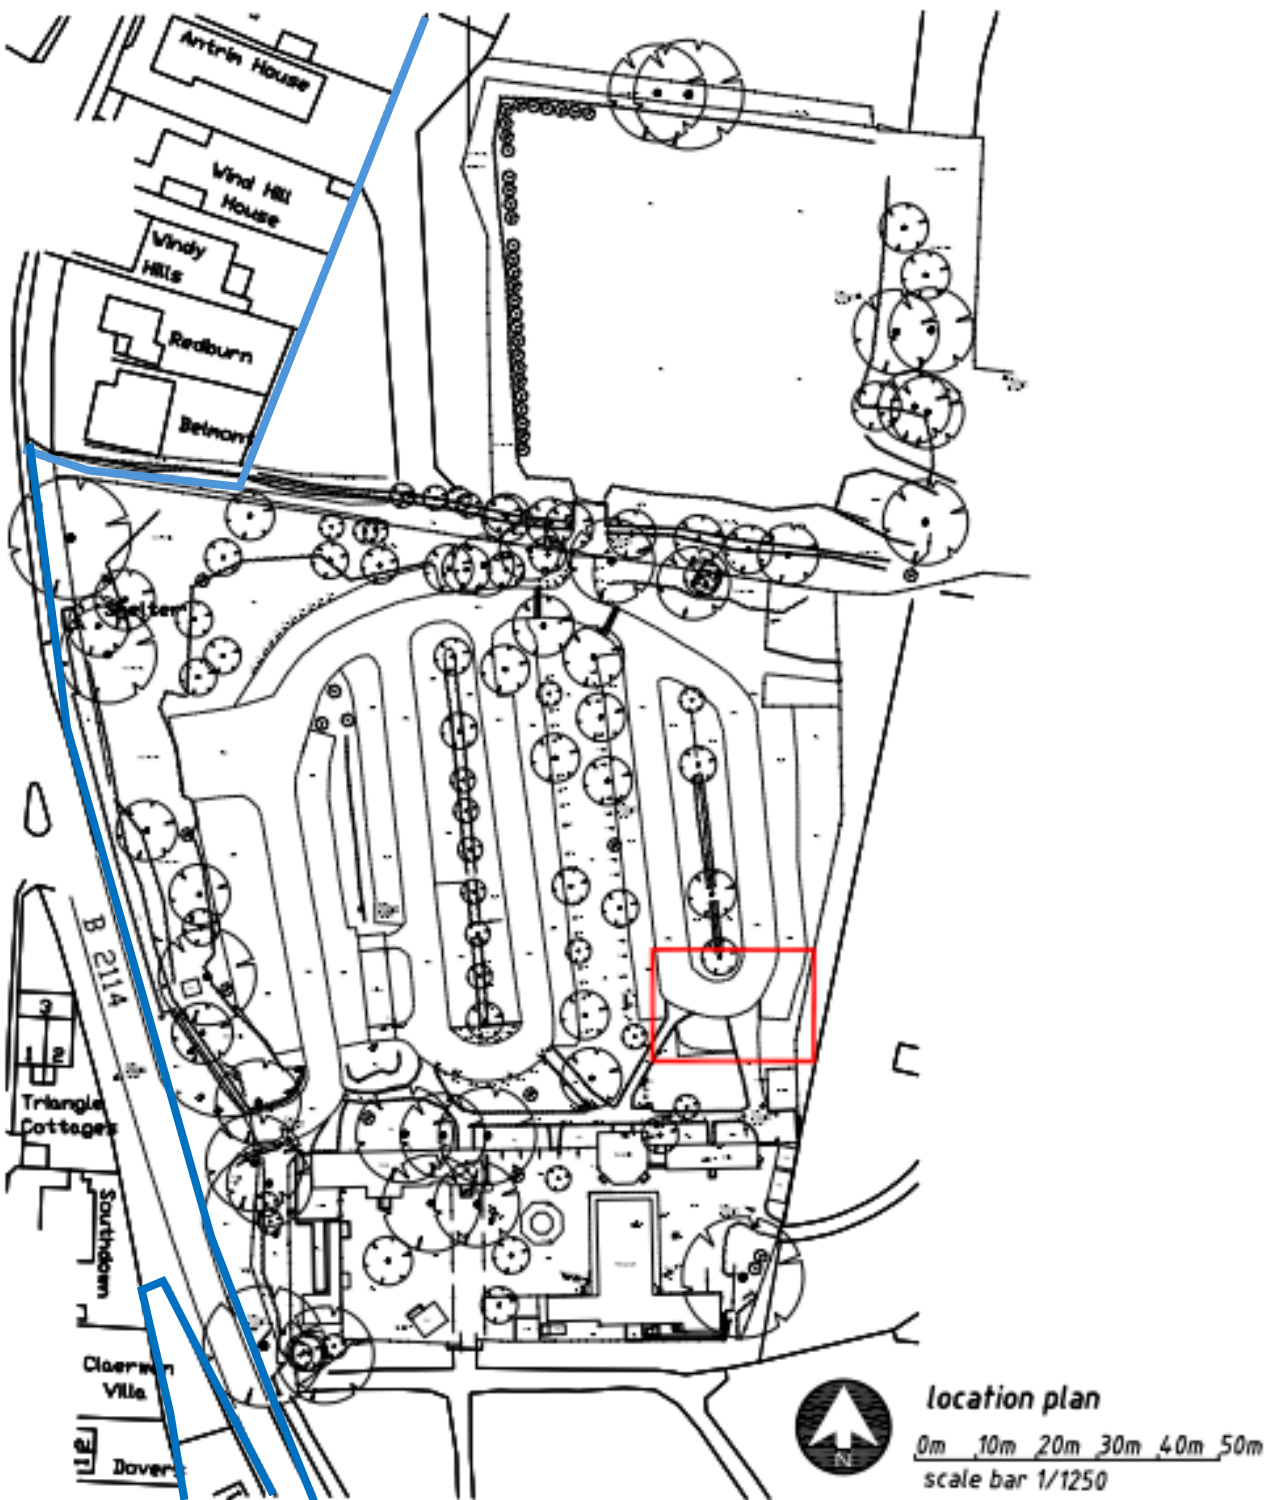

Rev	Amendment	Date	Drawn
A	Block Plan Red Line	03-10-25	PAB

BAIRD DESIGN

Old Minster Cottage, Littleworth Lane
Partridge Green, West Sussex, RH138JX

Tel: 01403 711430 Mob: 07711 230102
E: paul@bairddesign.co.uk
www.bairddesign.co.uk

RICS

CLIENT
National Trust
1 The Courtyard
Wisley
GU23 6QL

DRAWING TITLE
Nymans Blue Badge Parking
Location Plan
Block Plan

Drawing No. 24-04-101-A

SCALES	DATE	DATE
plans & section	1/1	1/1
elevations	1/1	1/1
block plan	1/500@A3	1/500@A3
location plan	1/1250@A3	1/1250@A3

DRAWN BY PAB
DATE FEB25
© BAIRDDSIGN