



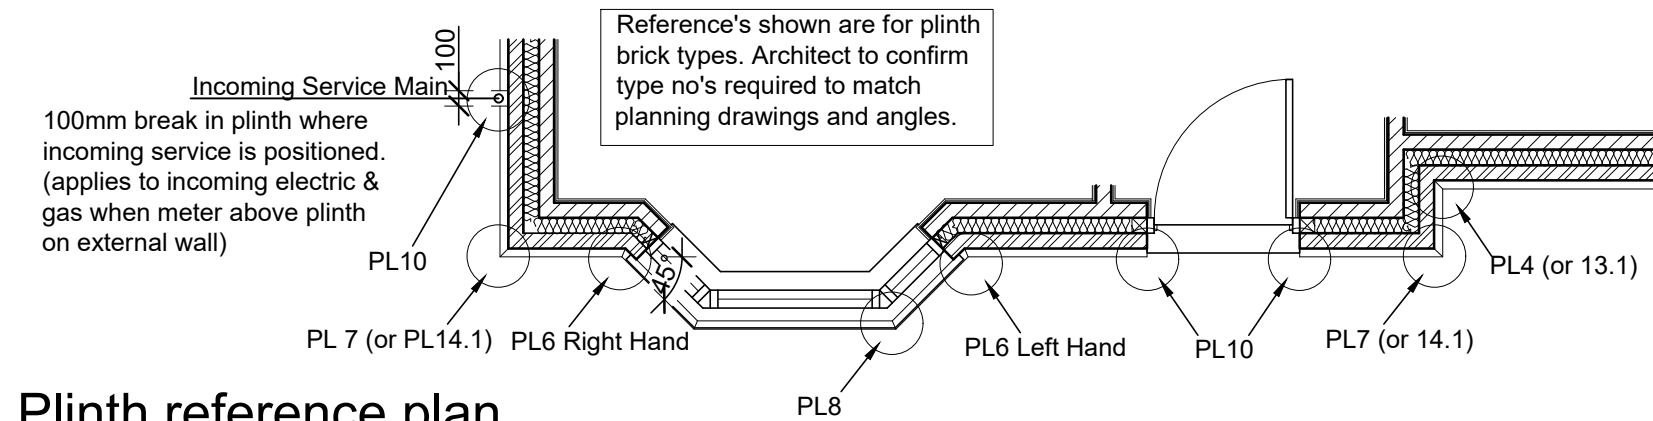

Plinth reference plan

(1:50 Scale)

During construction, a polythene protection sheet must be built in immediately above the top plinth course to prevent damage to the plinth brickwork during the construction phase.

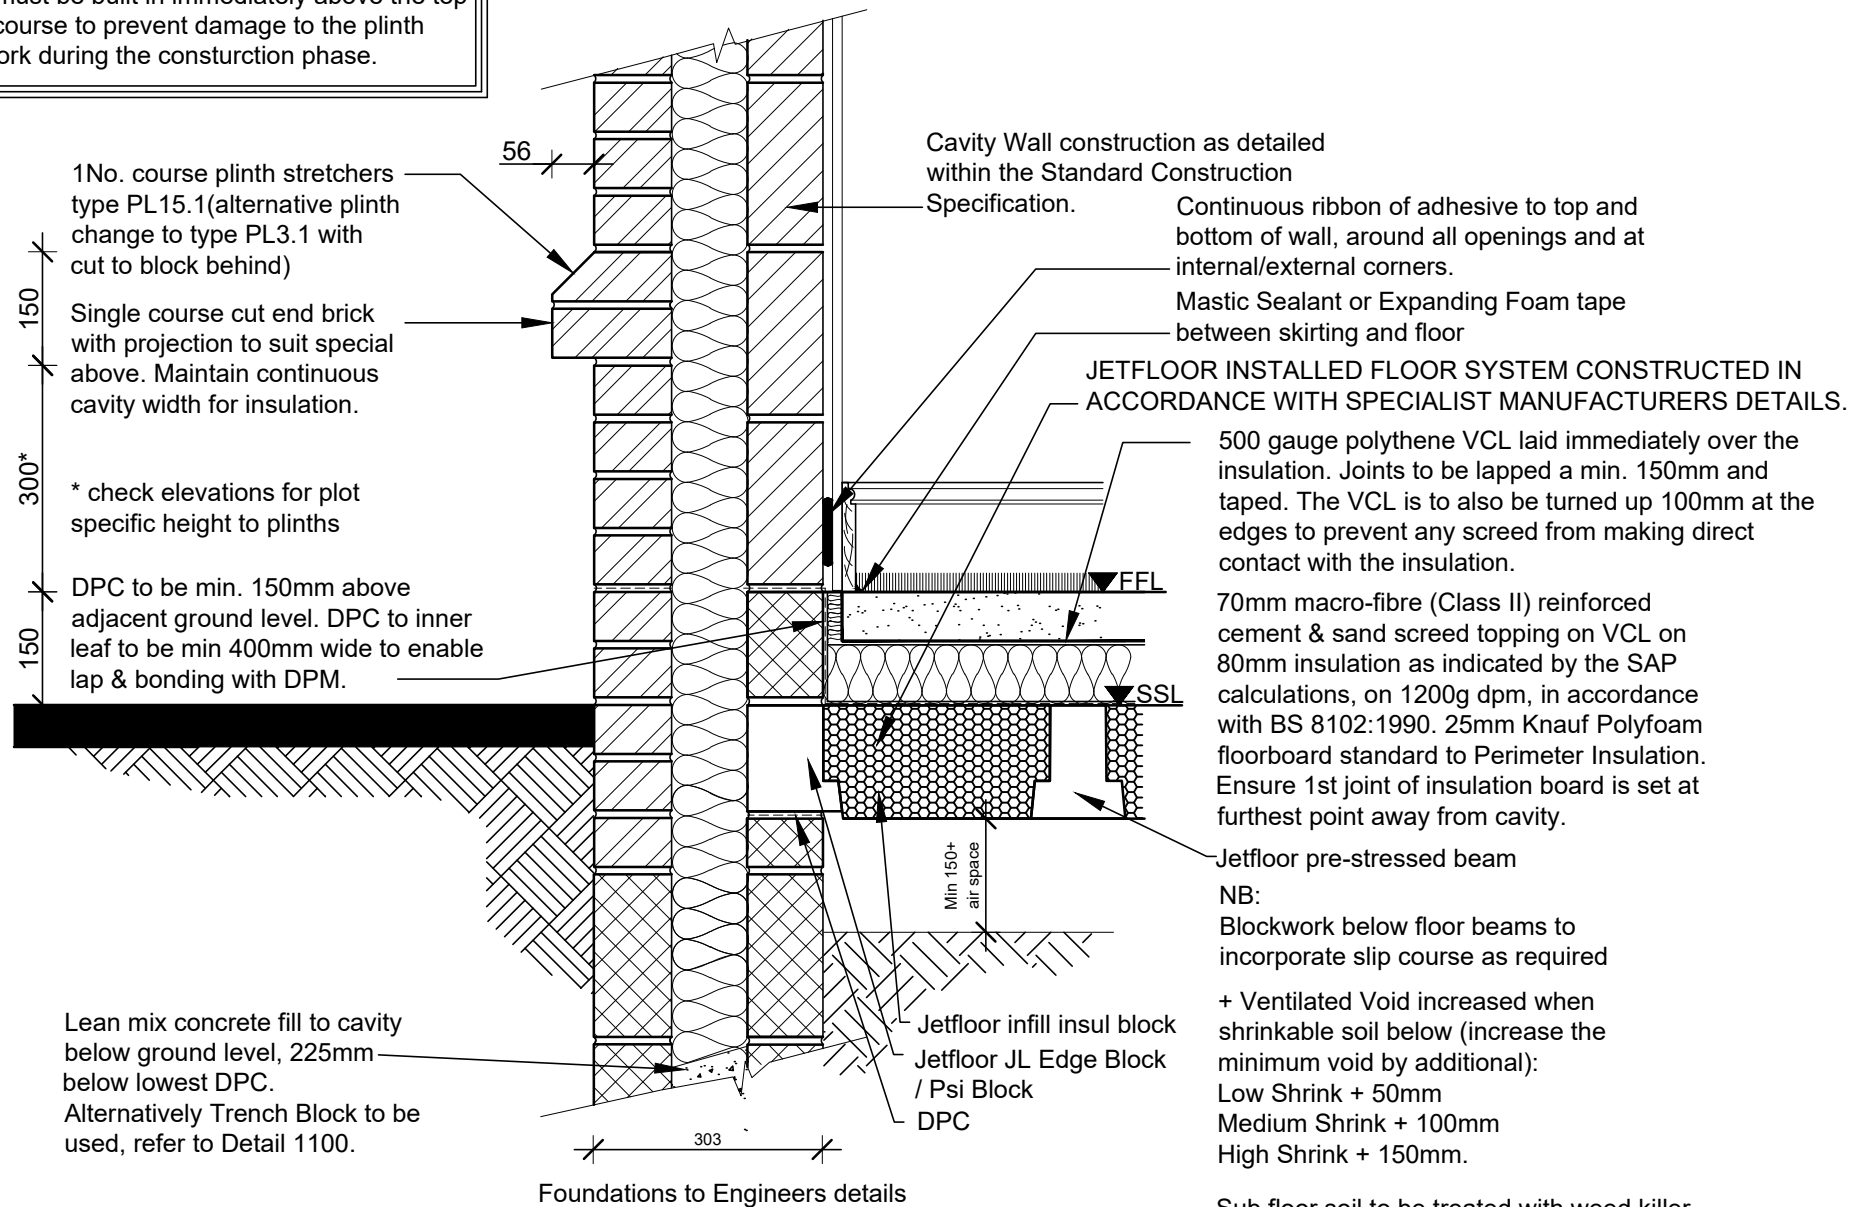

The formation of the Structural slab level on site is critical. At all times, the Ground Worker must work to the levels provided on the specific job details, providing split courses of blockwork as required. Any change from these levels must be reported to the Site Manager immediately.

Notes

All dimensions to be checked on site prior to the commencement of construction and any discrepancy should be reported to the Site Manager.

This drawing may not be reproduced in any part or form without written consent.

All copyrights reserved.

Sub-Contractors MUST ensure that they have the latest issue drawing before they commence work on site.

Rev	Date	Description	Init.



Job title

3141 - West Hoathly

Drawing title

Ground Floor/Wall Detail
with 2 Course Plinth
projection

Scale

1:10 @ A3

Dwg No.

UA/5001

Drawn

UA

Date

Aug 2025

Rev.

-