


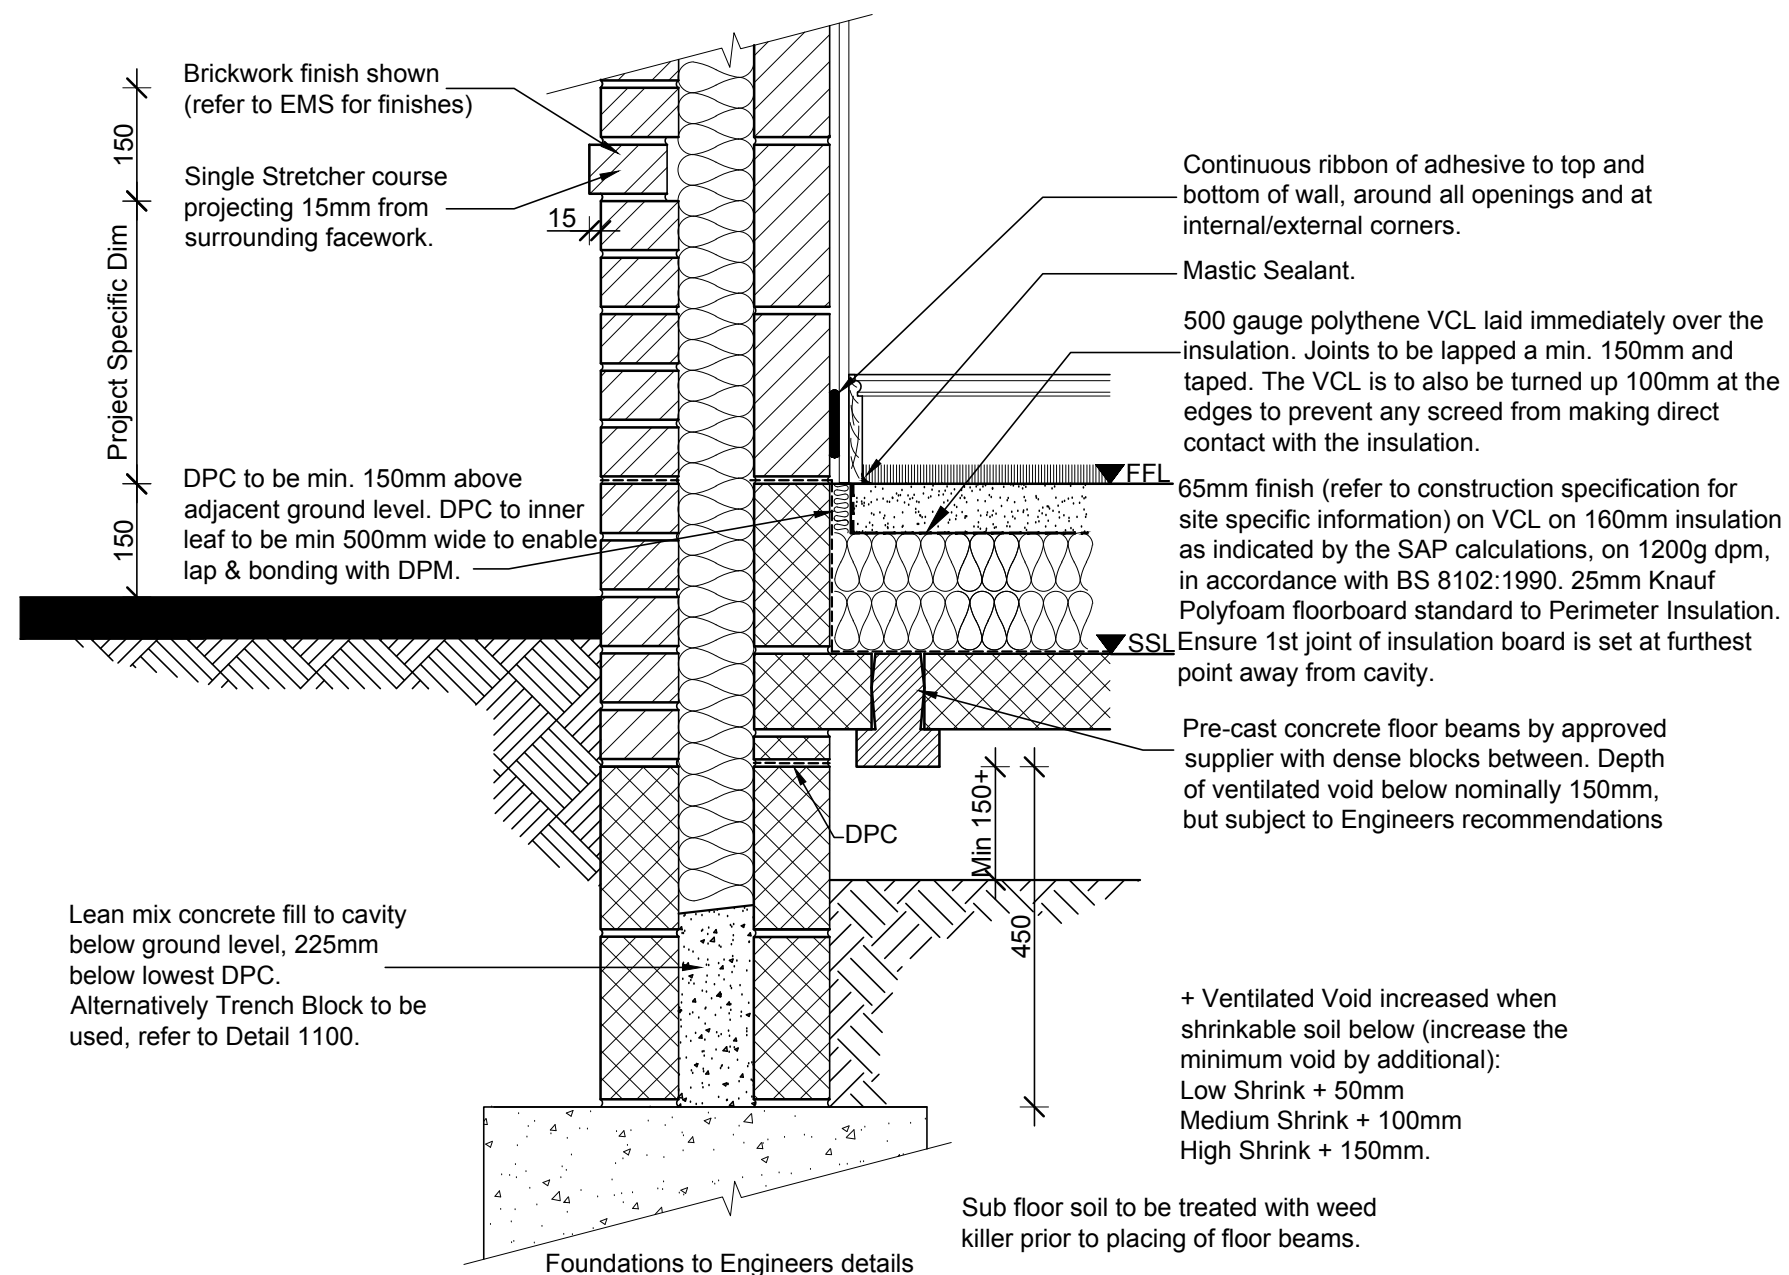

The formation of the Structural slab level on site is critical. At all times, the Ground Worker must work to the levels provided on the specific job details, providing split courses of blockwork as required. Any change from these levels must be reported to the Site Manager immediately.

Notes

All dimensions to be checked on site prior to the commencement of construction and any discrepancy should be reported to the Site Manager.

This drawing may not be reproduced in any part or form without written consent.

All copyrights reserved.

Sub-Contractors MUST ensure that they have the latest issue drawing before they commence work on site.

B	29.10.18	Screed spec updated	SJR
A	Sept 2015	Insulation Updated	HR
Rev	Date	Description	Init.



Job title

Standard Details

Drawing title

Ground Floor Junction
with External Wall
with projecting brick courses
(Single Course)

Scale	Drawn
1:10 @ A3	SJR
Dwg No.	Date
SD/2213	Oct.2014
	Rev.
	B