




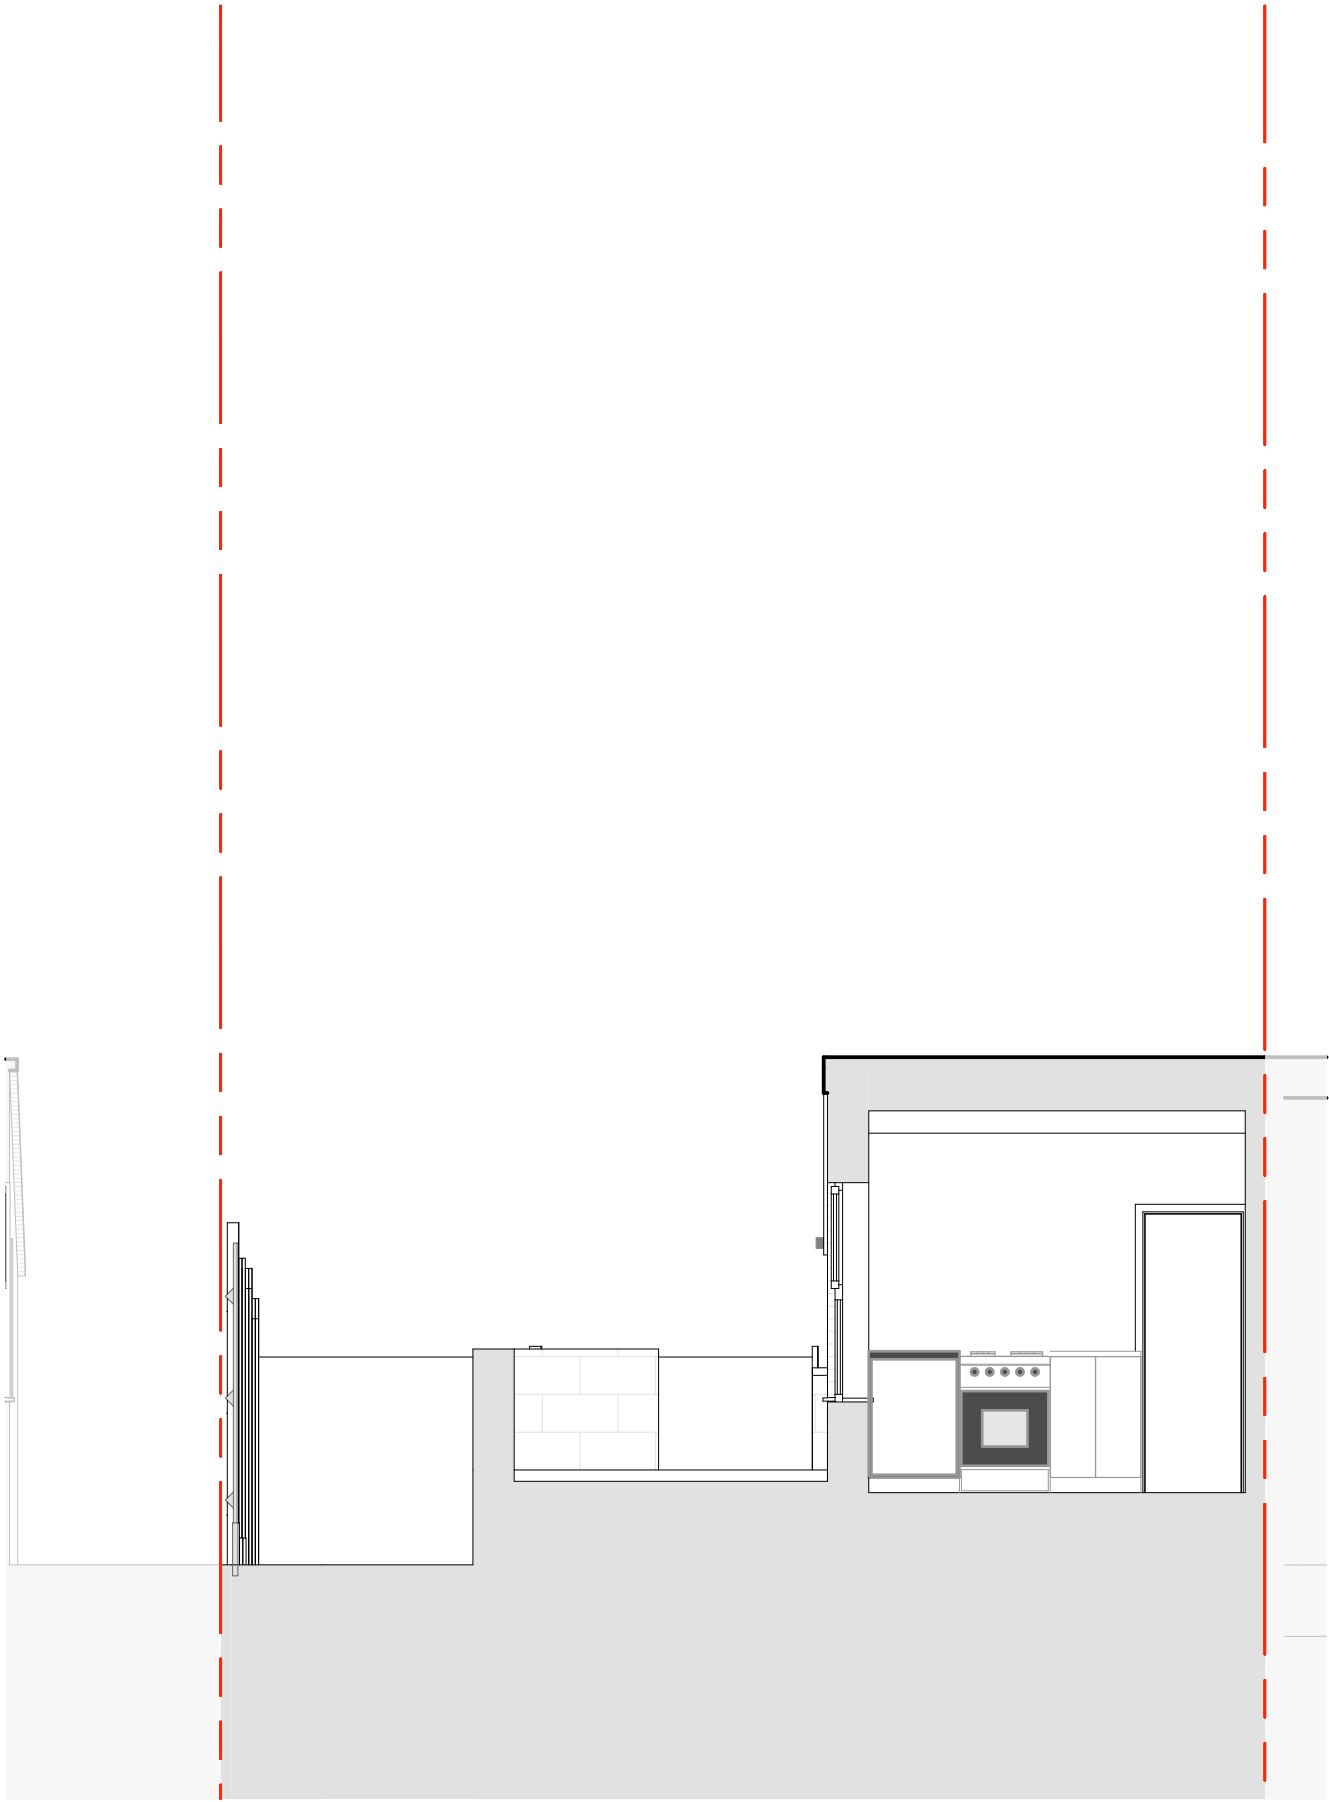


Existing Section AA

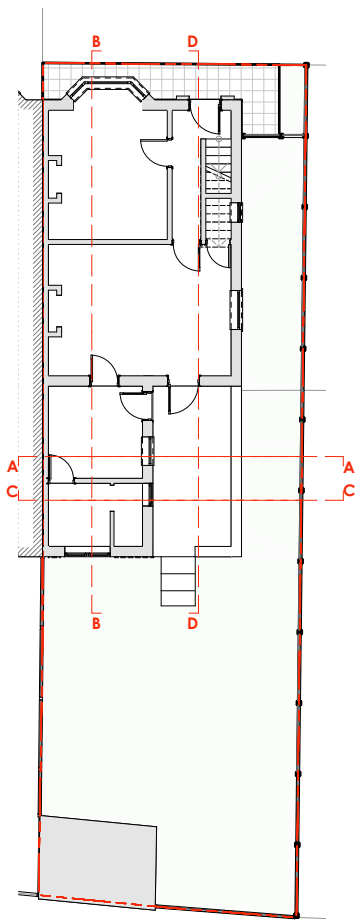

Existing Section BB

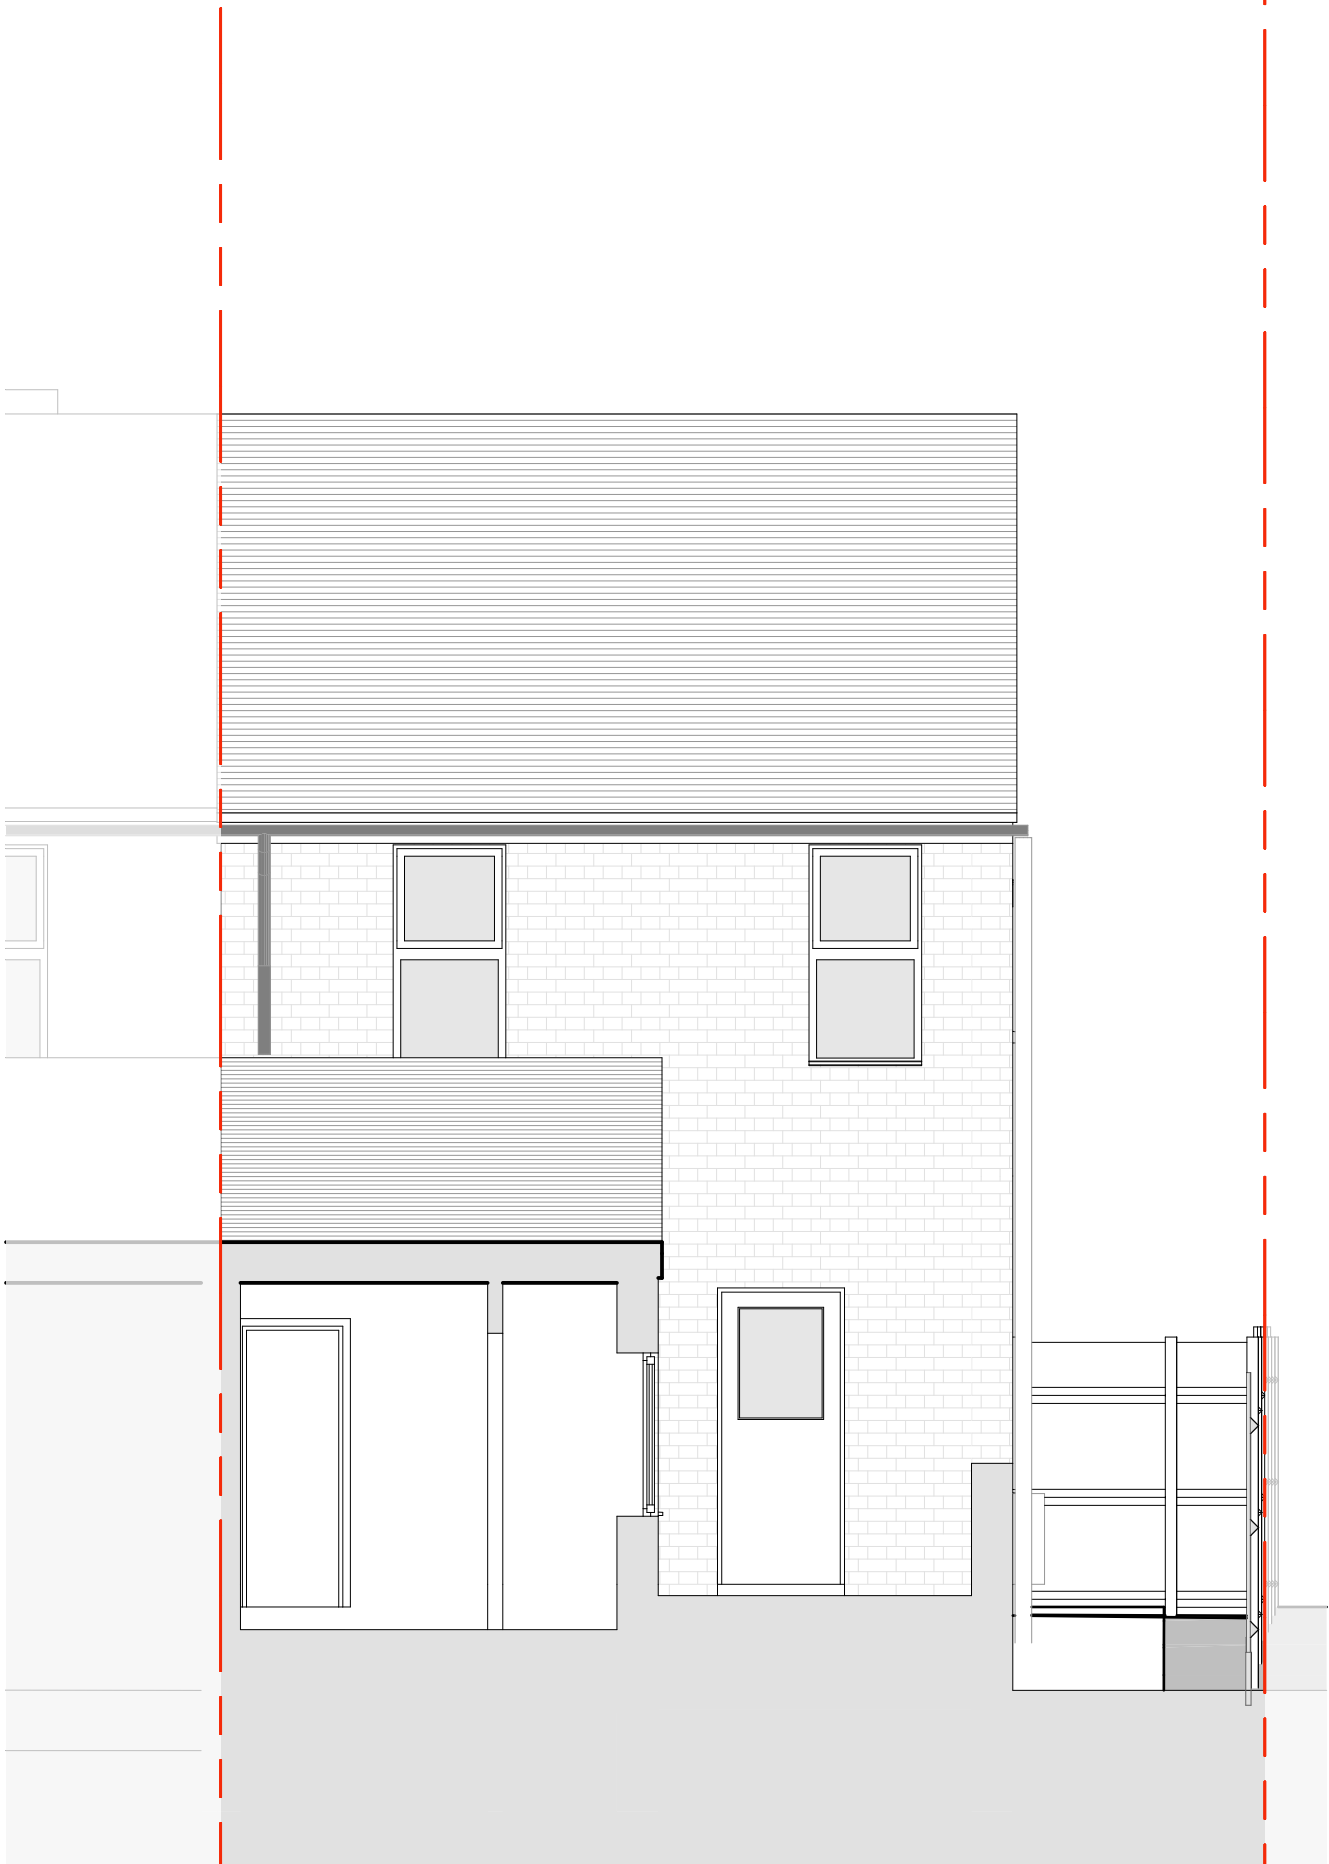

Existing Section CC

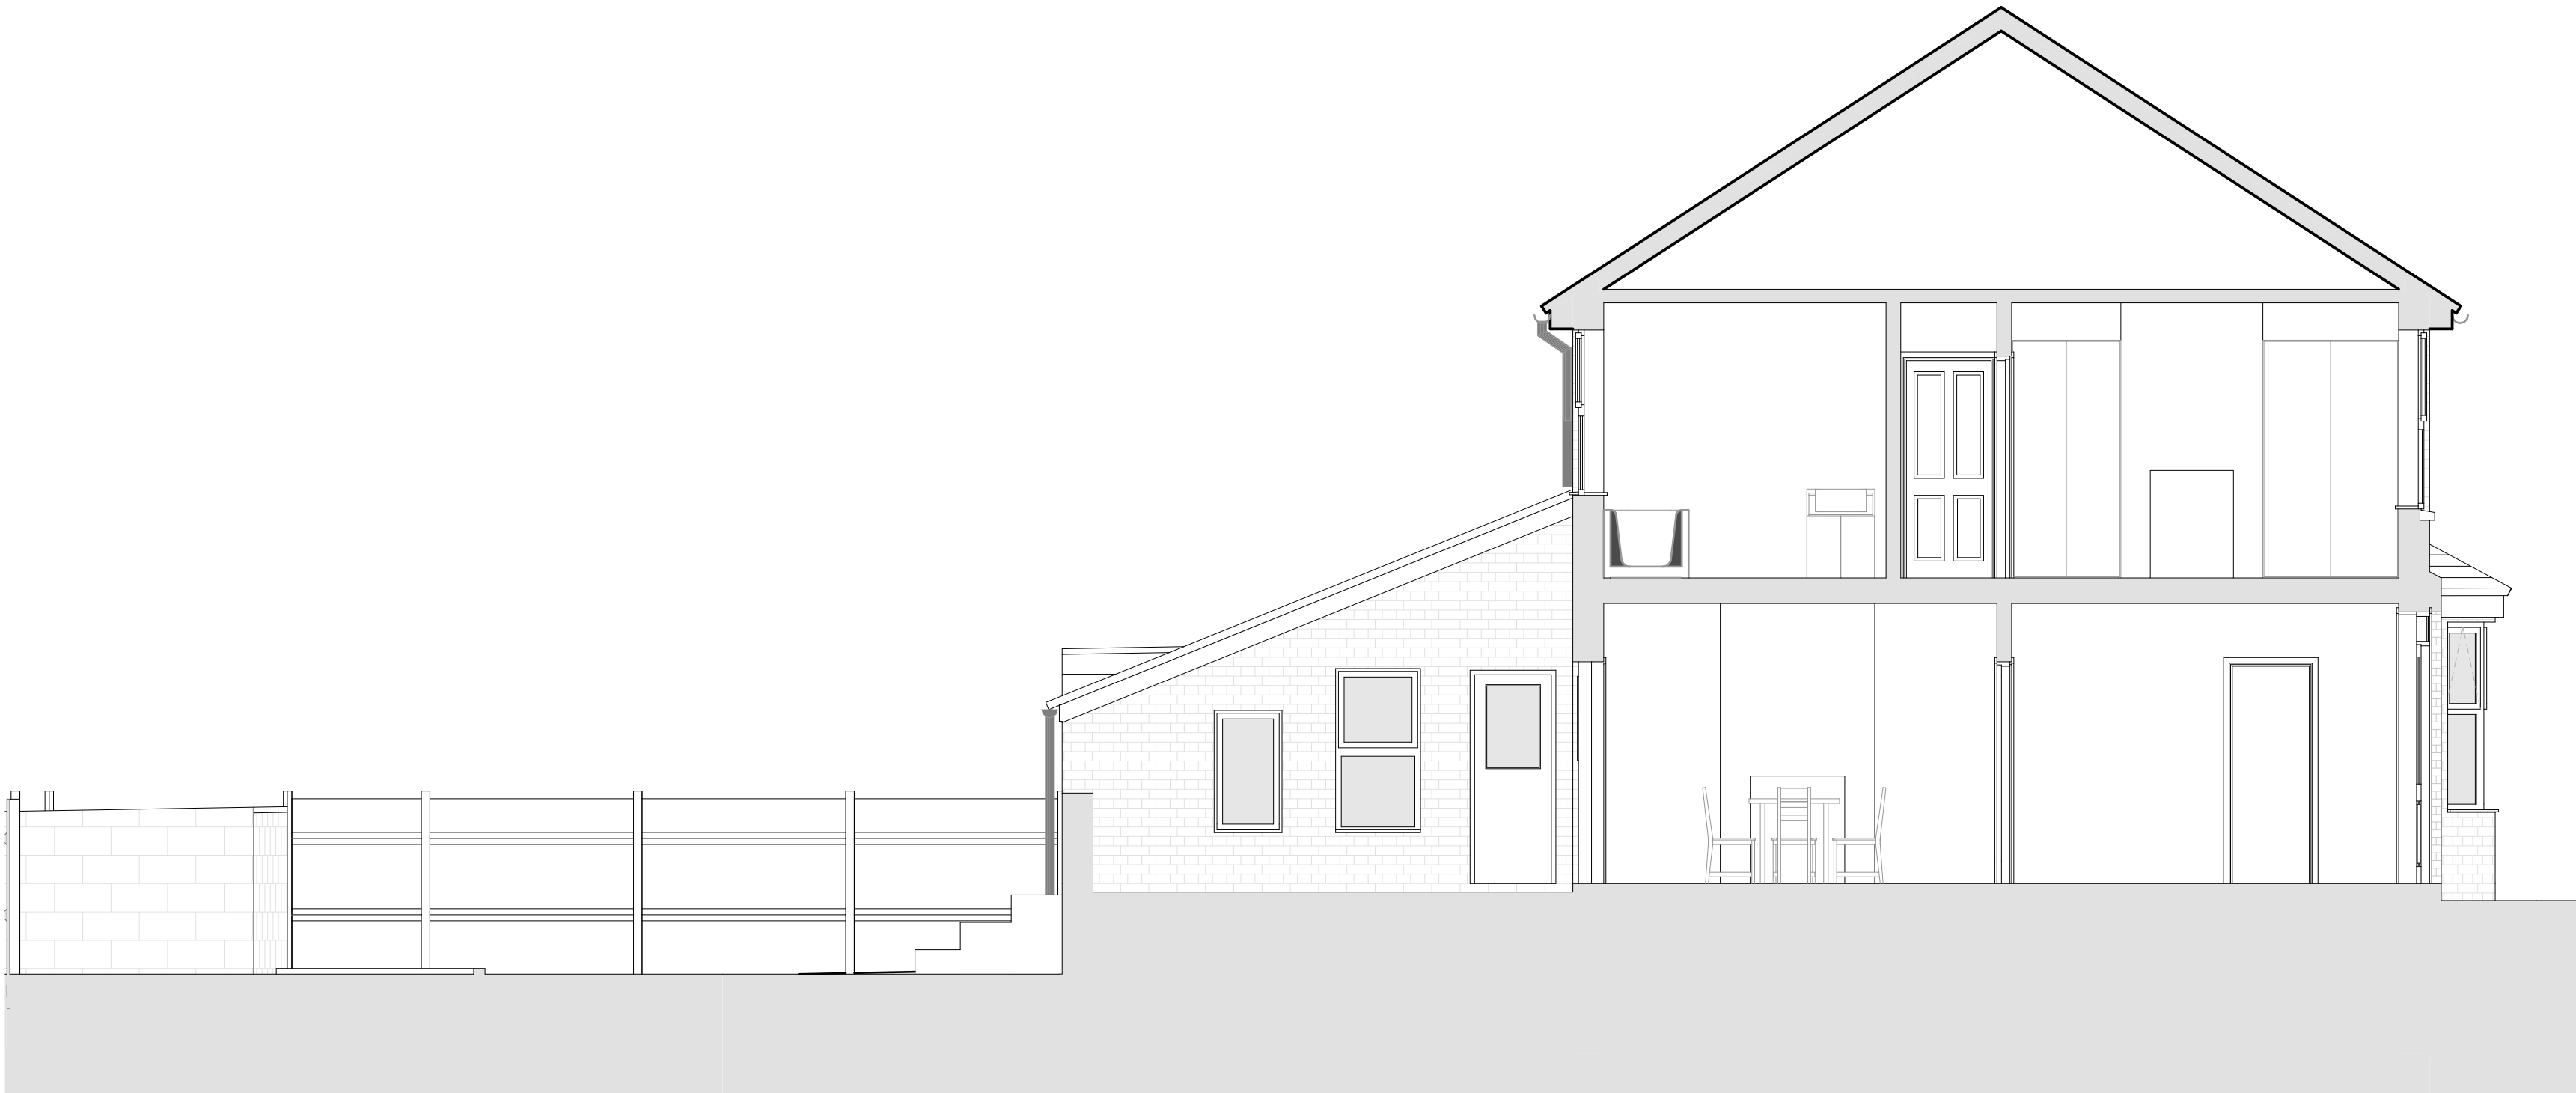

Existing Section DD

- Existing
- Proposed
- Demolished

Note:
Do not scale off this drawing except for planning purposes.
Check all dimensions on site before any work commences.
All goods, materials and workmanship must conform to current
building regulations, British standards and codes of practice.
Copyright of this drawing is to be retained by Baba Atelier and must
not be reproduced without written consent from the studio.

Kings Road
Project Phase:
EXISTING

Address:
**3 King's Rd
Haywards Heath
West Sussex
RH16 4EJ**

Client:
Louise Campbell & Ashley Turner
Description:
Existing Sections
Drawing to be printed at A1

Scale:
1:50, 1:200, 1:100
Project | Drawing No:
011 | 131

