




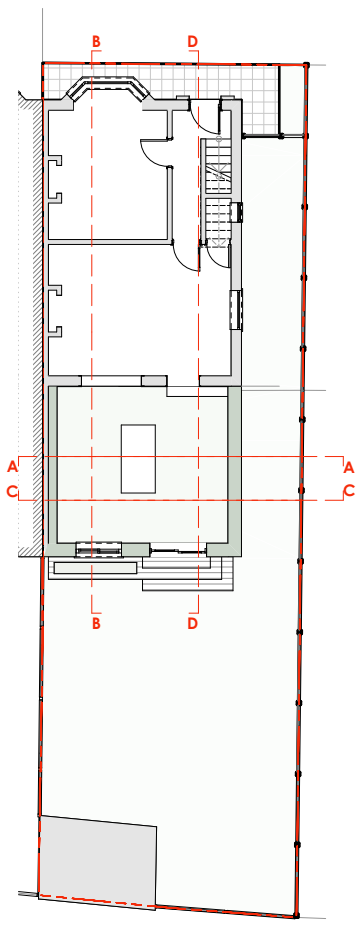


Proposed Section AA

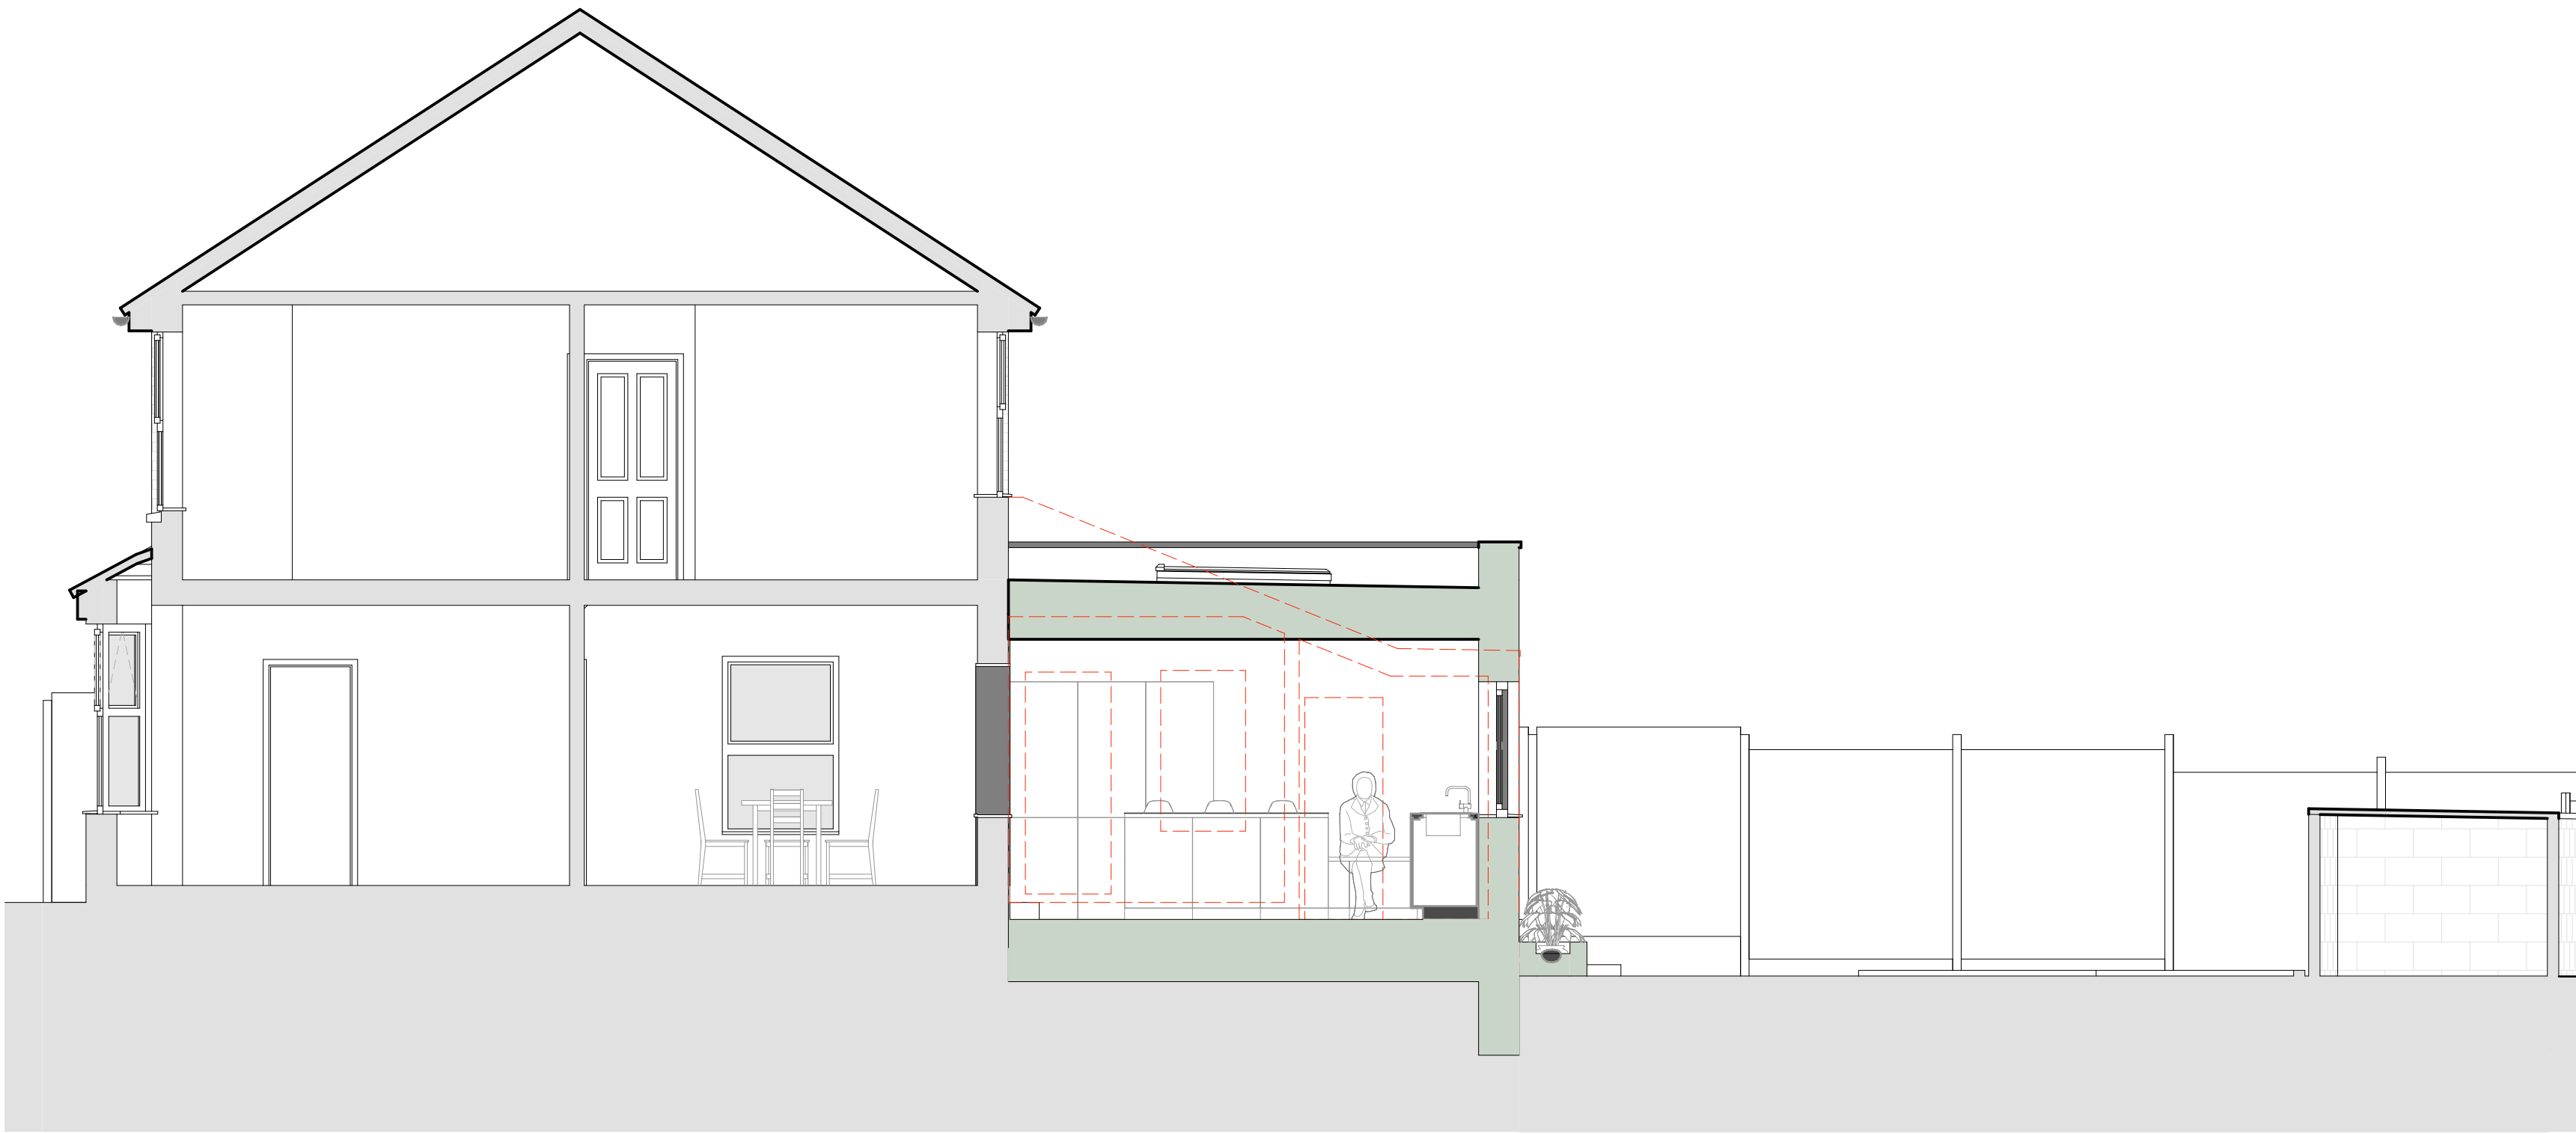

Proposed Section BB

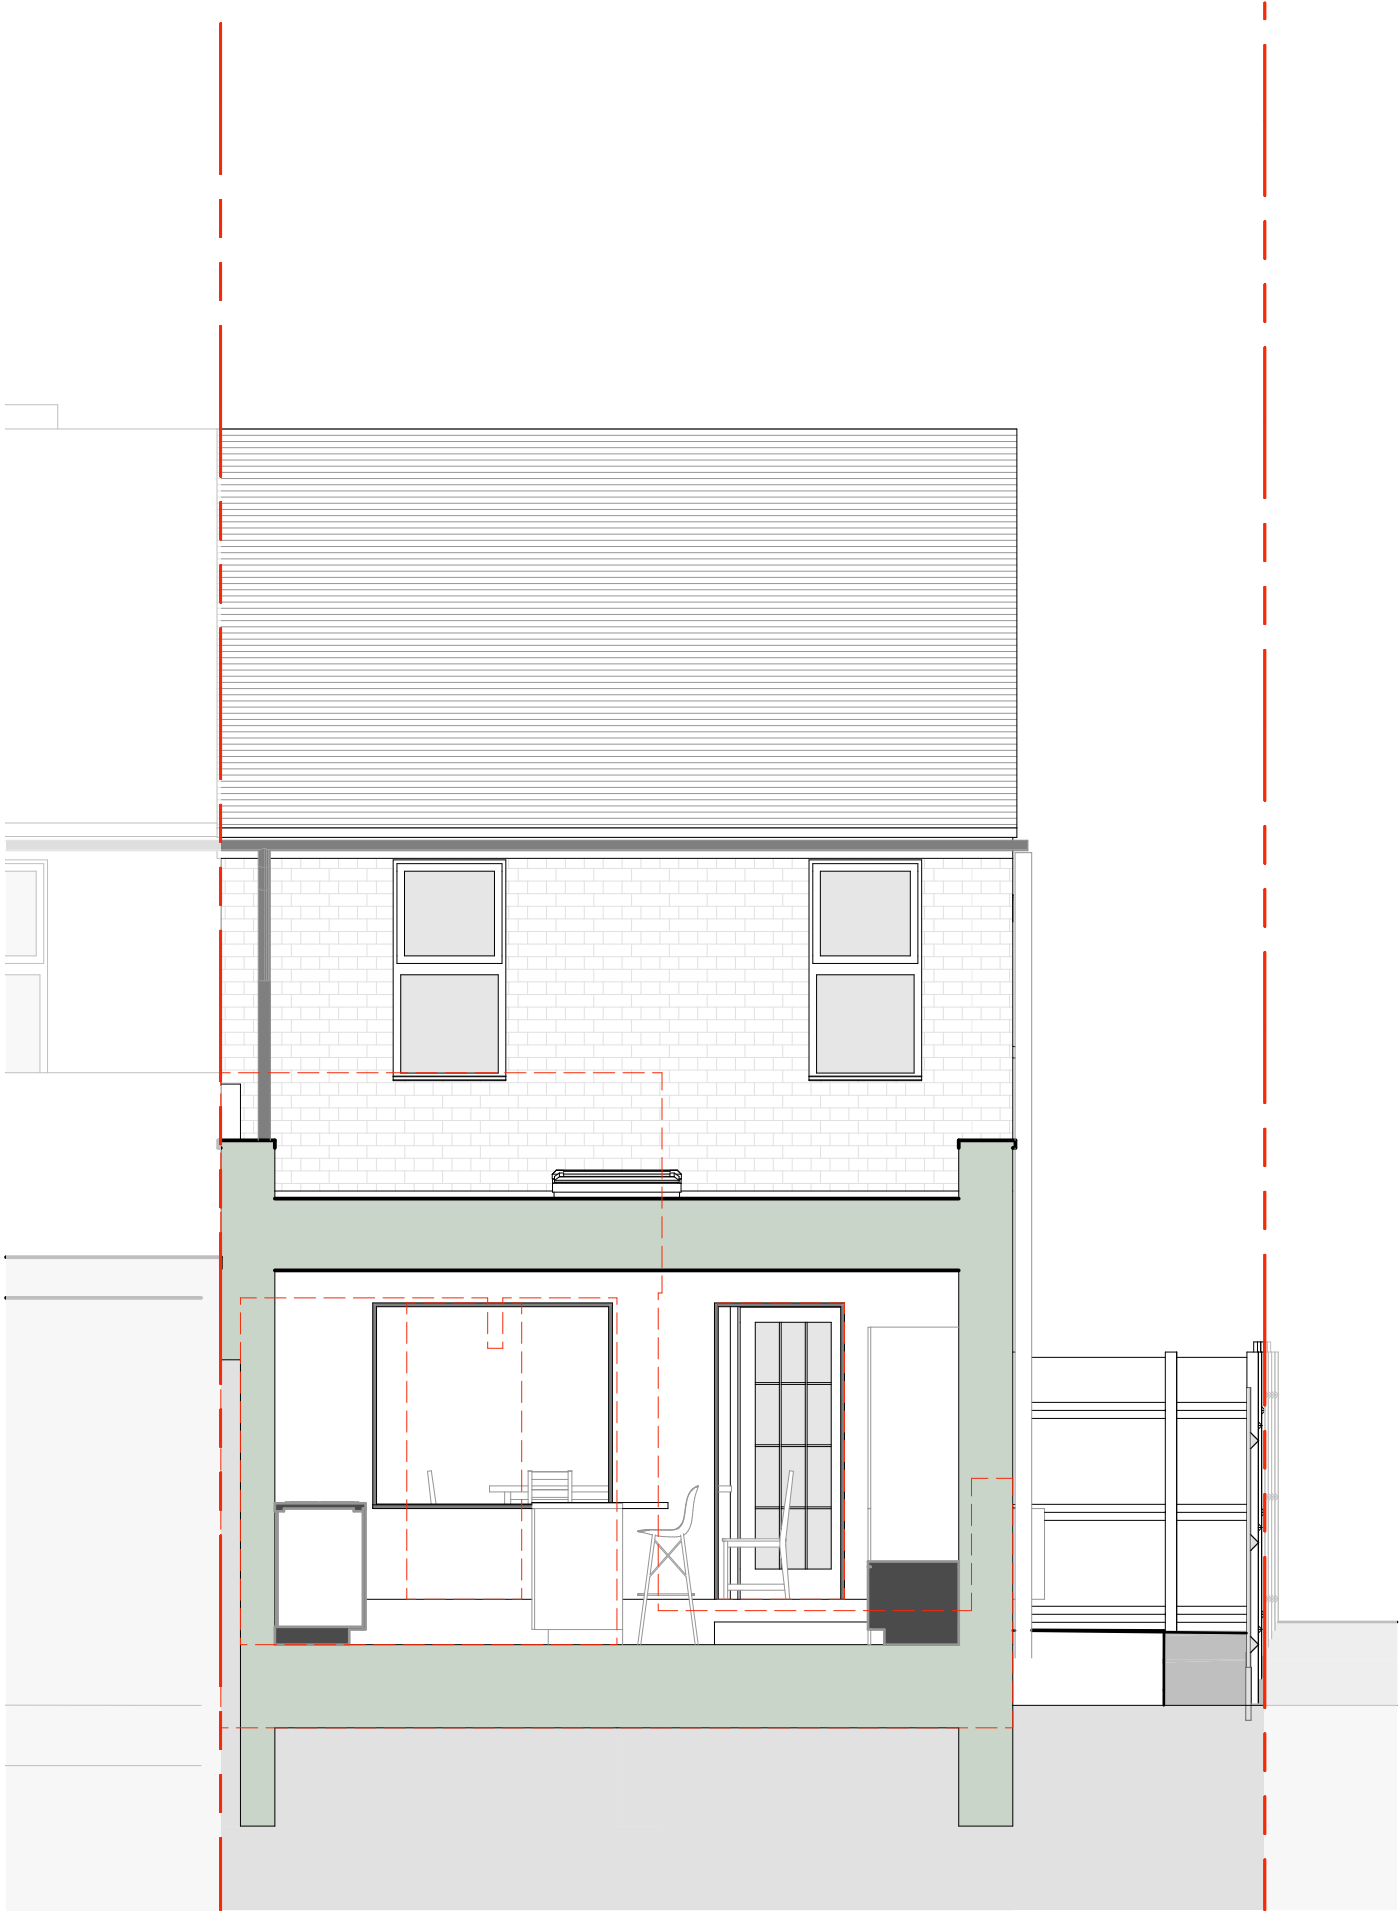

Proposed Section CC

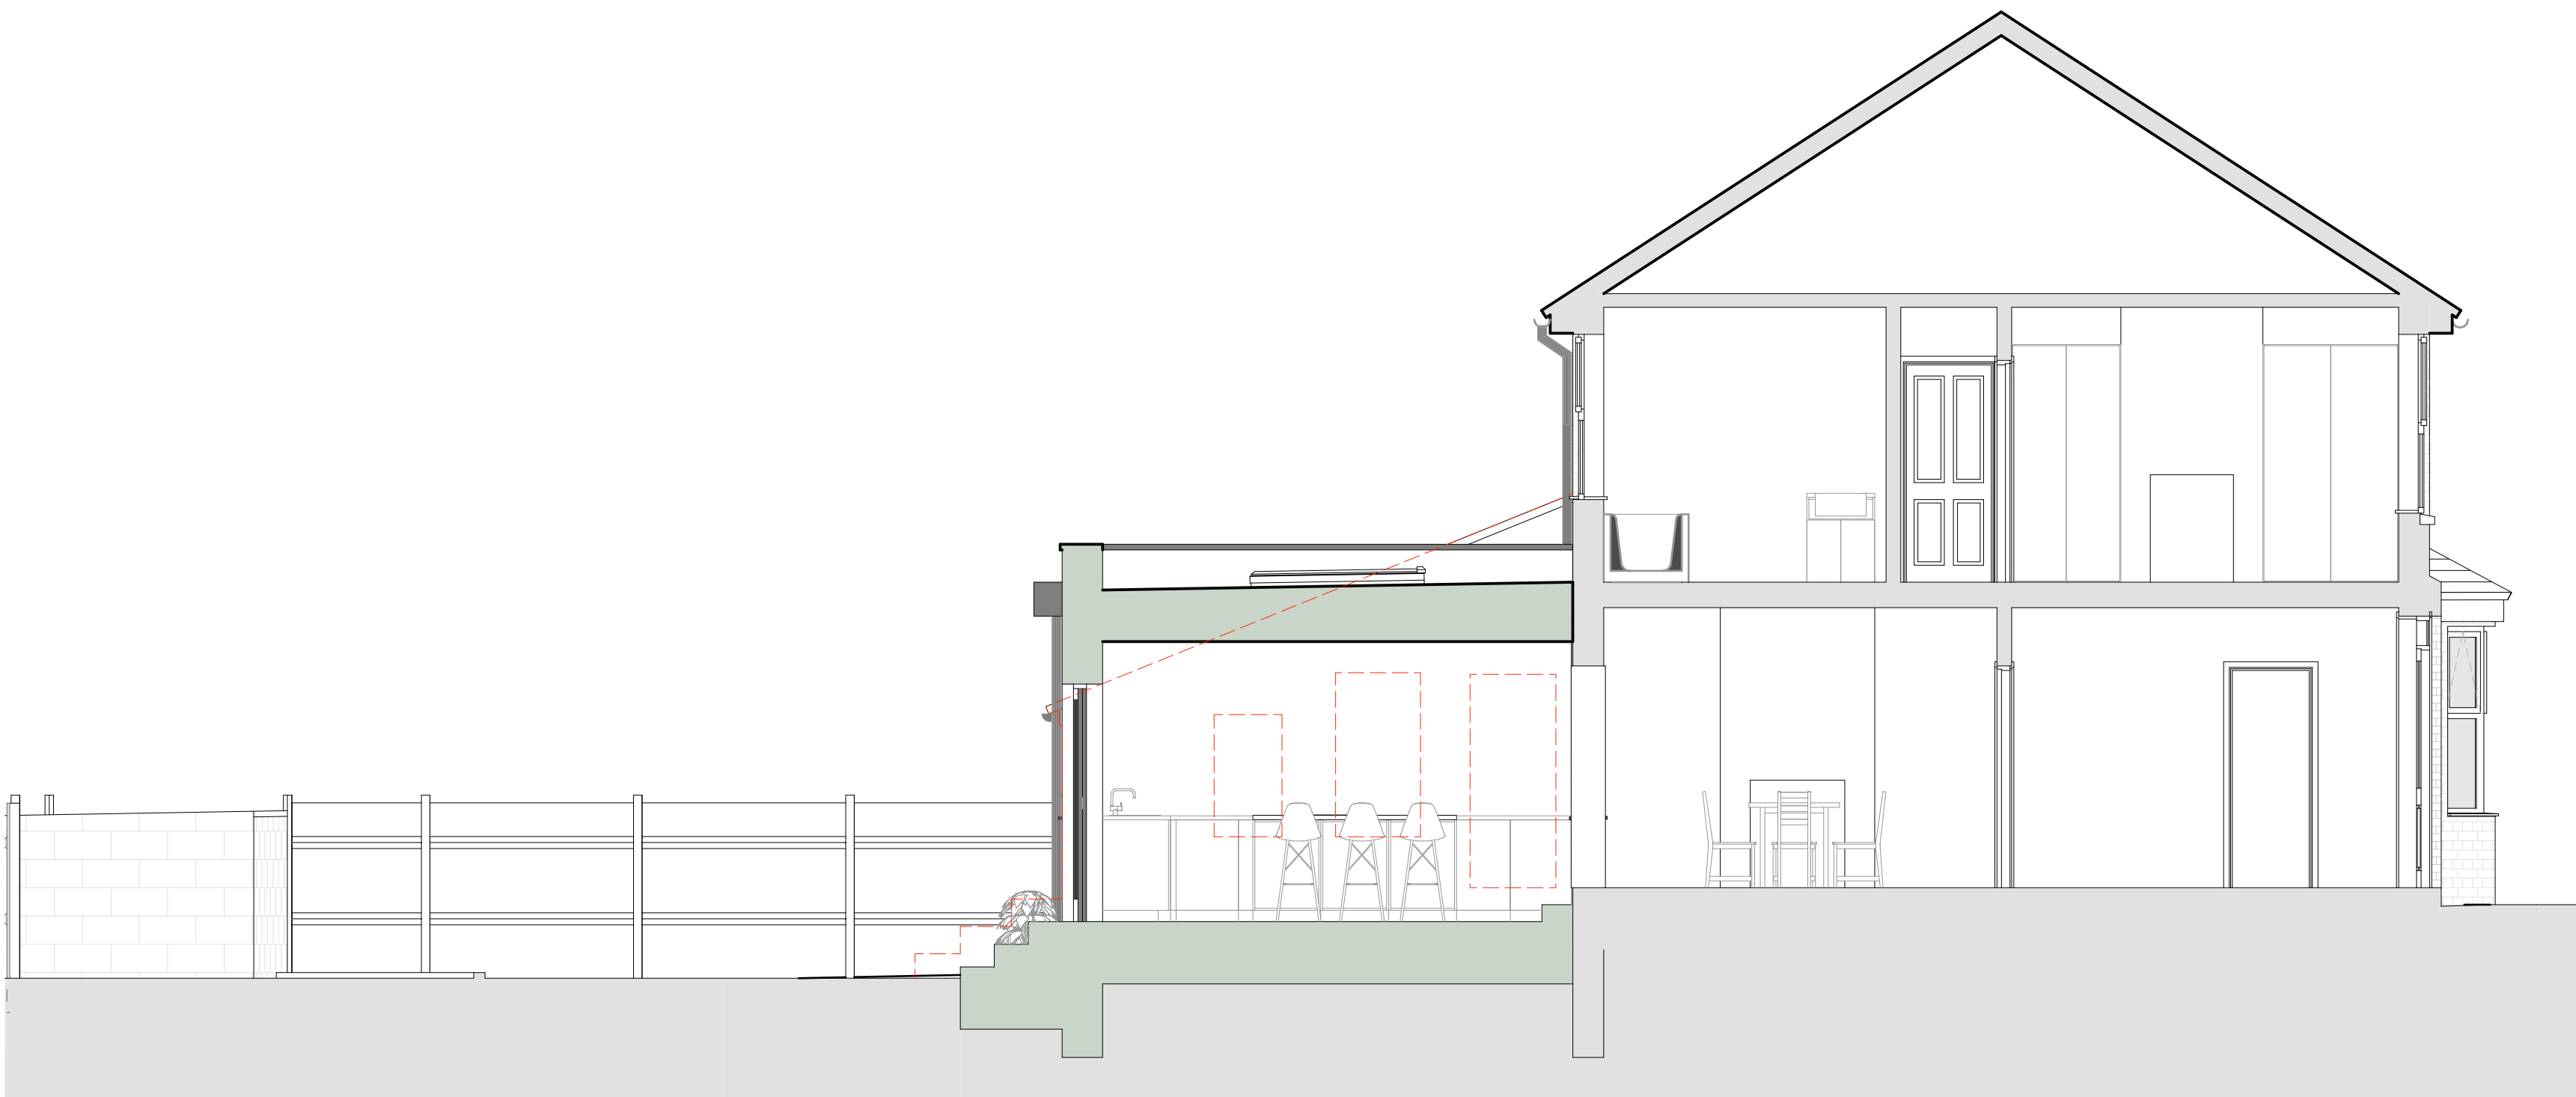

Proposed Section DD

- Existing
- Proposed
- Demolished

Note:
Do not scale off this drawing except for planning purposes.
Check all dimensions on site before any work commences.
All goods, materials and workmanship must conform to current building regulations, British standards and codes of practice.
Copyright of this drawing is to be retained by Baba Atelier and must not be reproduced without written consent from the studio.

Kings Road
Project Phase:
PLANNING

Address:
3 King's Rd
Haywards Heath
West Sussex
RH16 4EJ

Client:
Louise Campbell & Ashley Turner
Description:
Proposed Sections
Drawing to be printed at A1

Scale:
1:50, 1:200, 1:100
Project | Drawing No:
011 | 331A

