




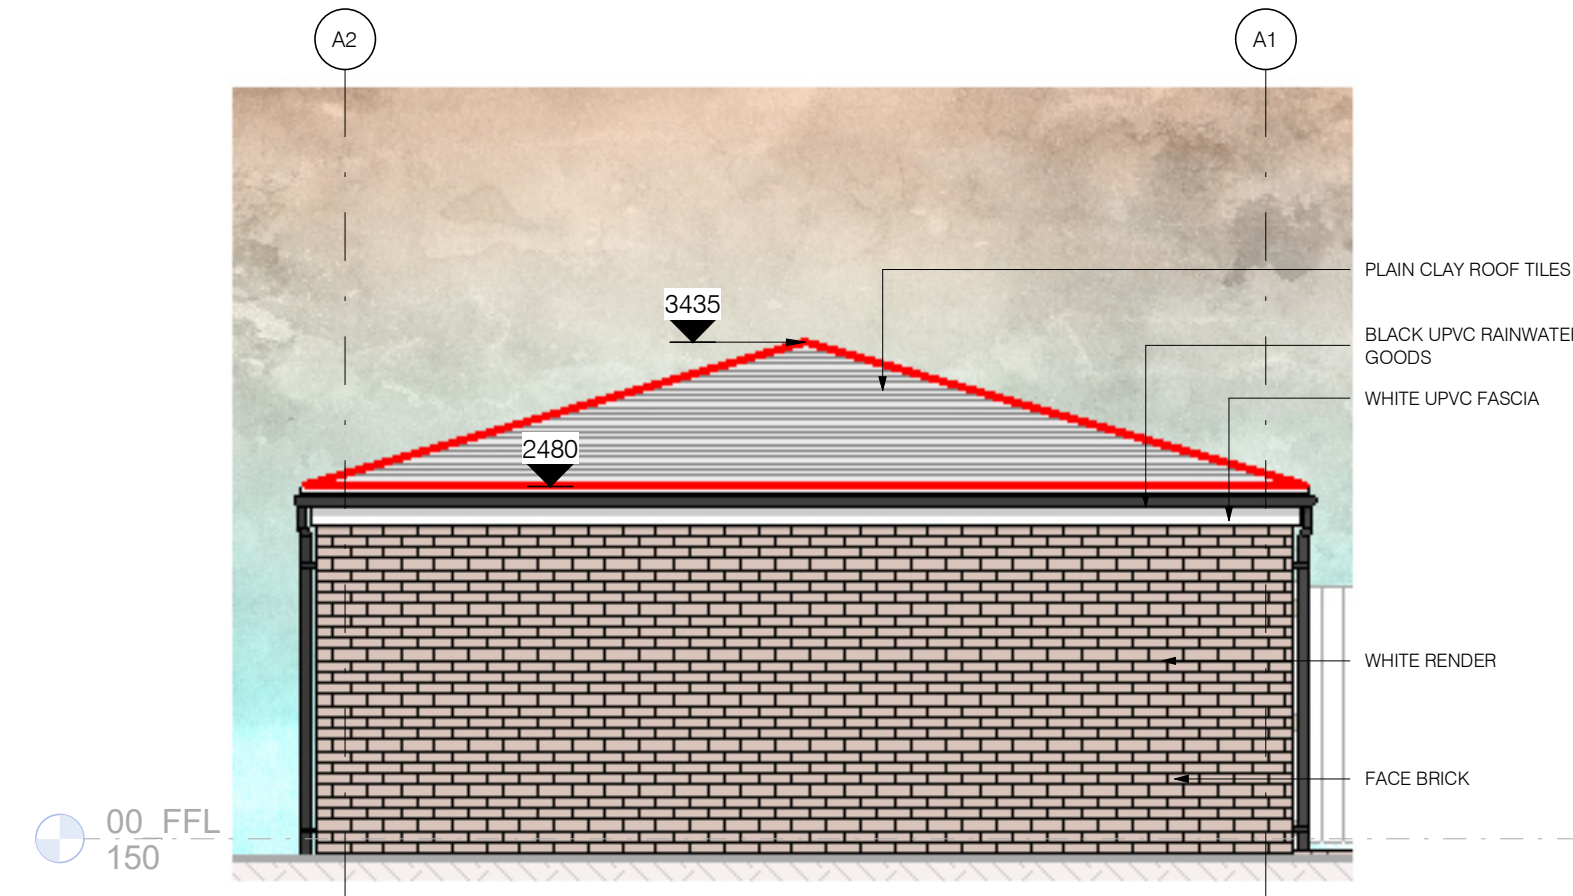


1 Proposed West Elevation
1 : 50

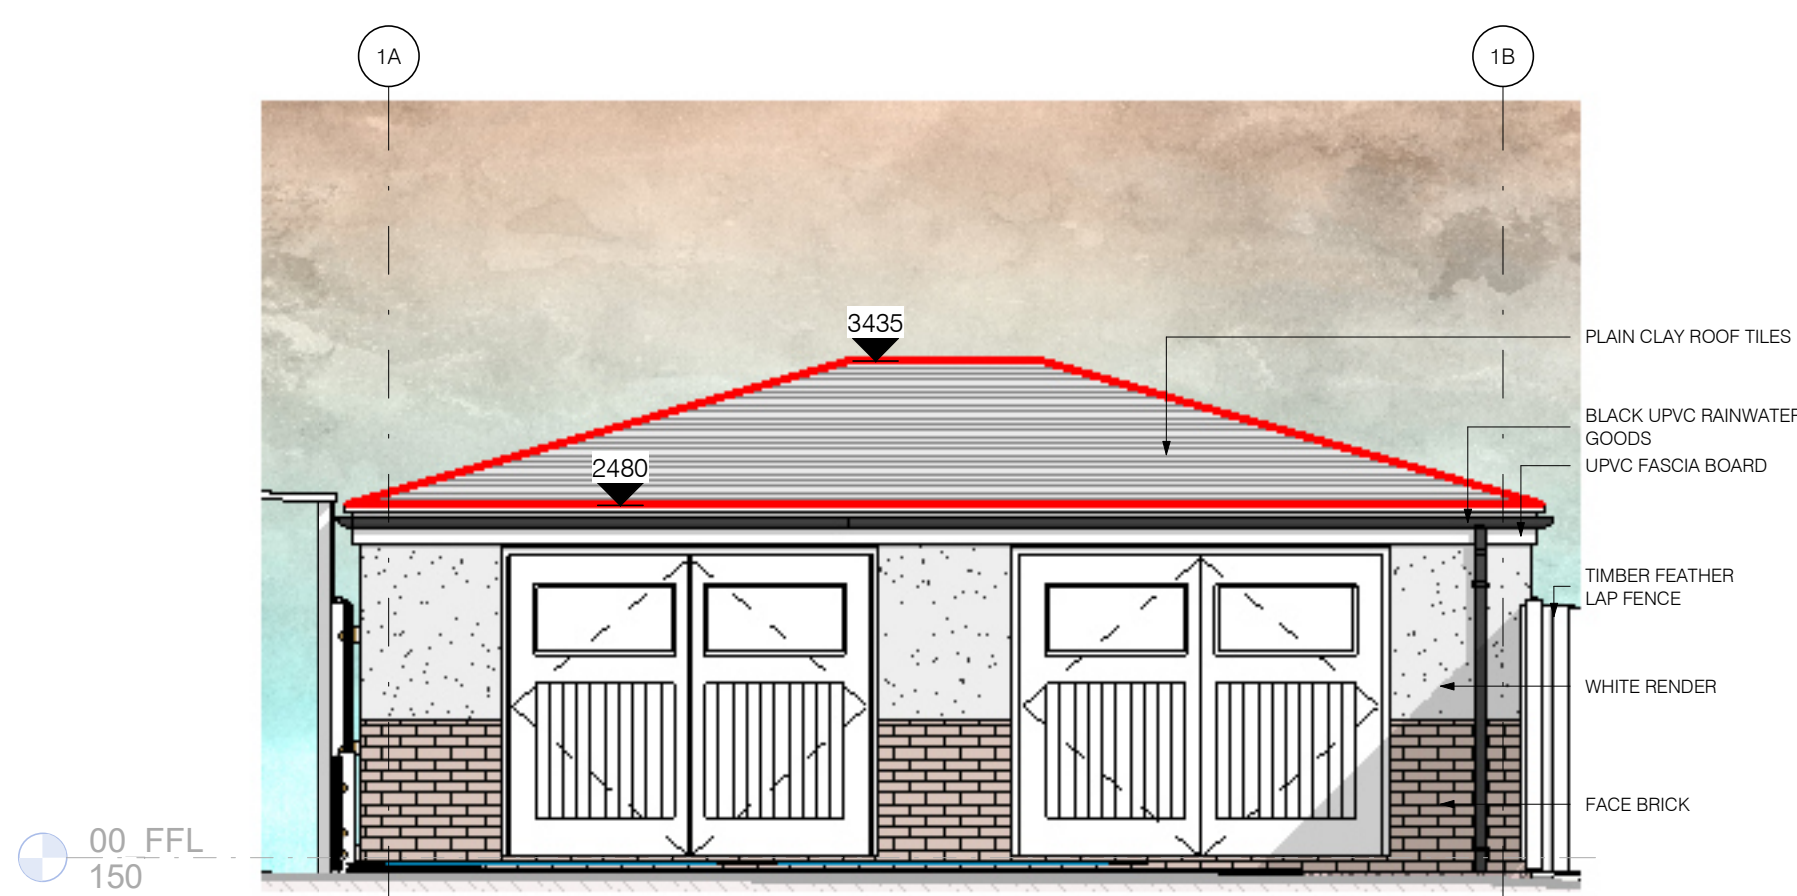

4 Proposed North Elevation
1 : 50

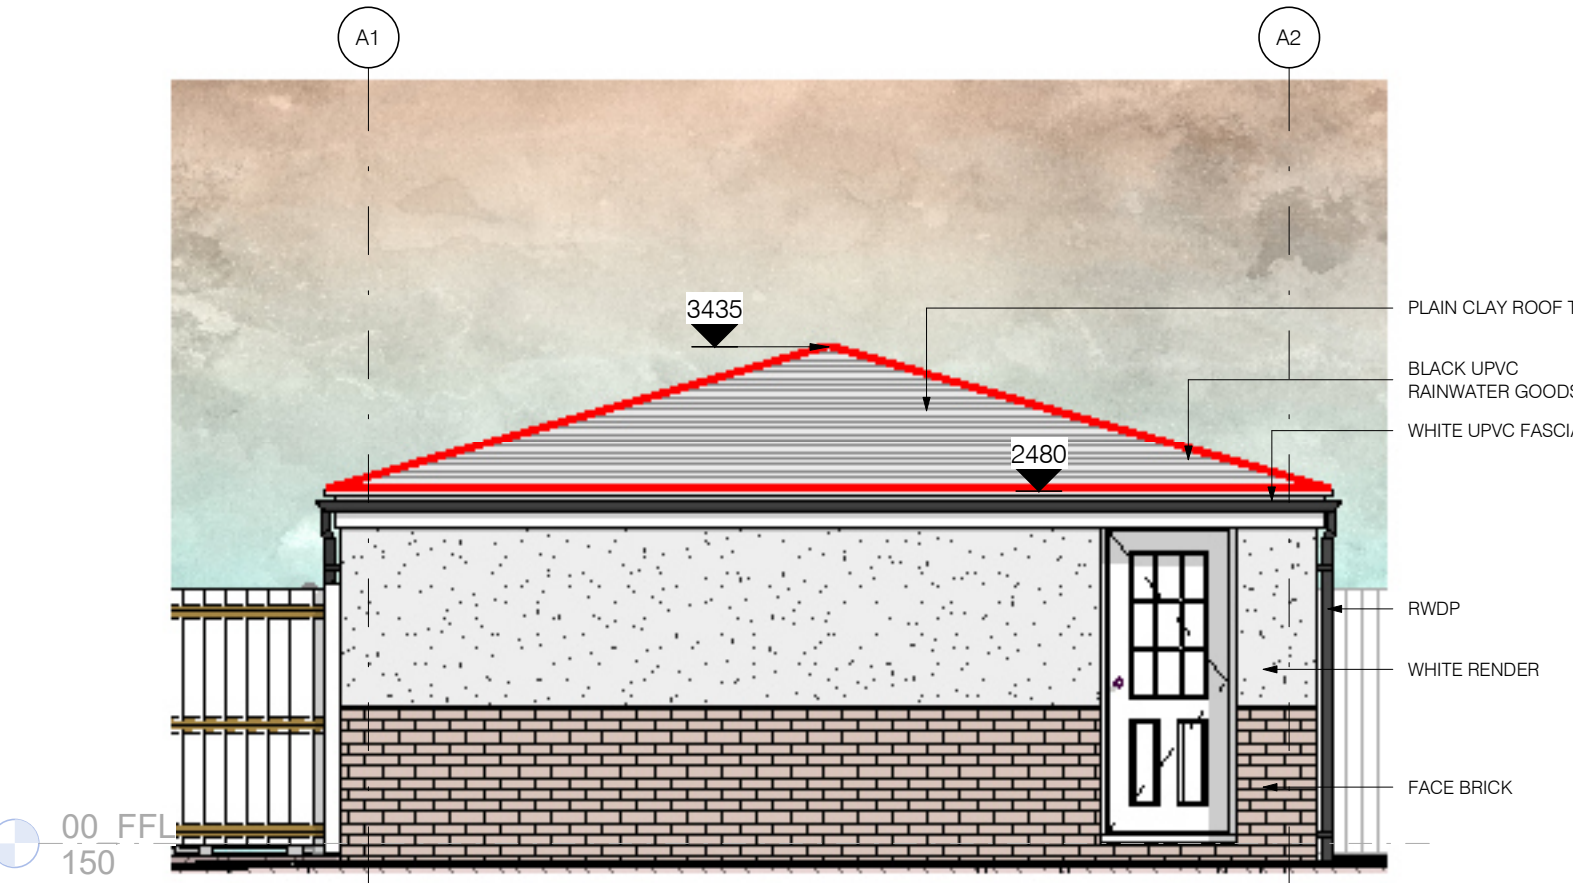

5 Proposed East Elevation
1 : 50

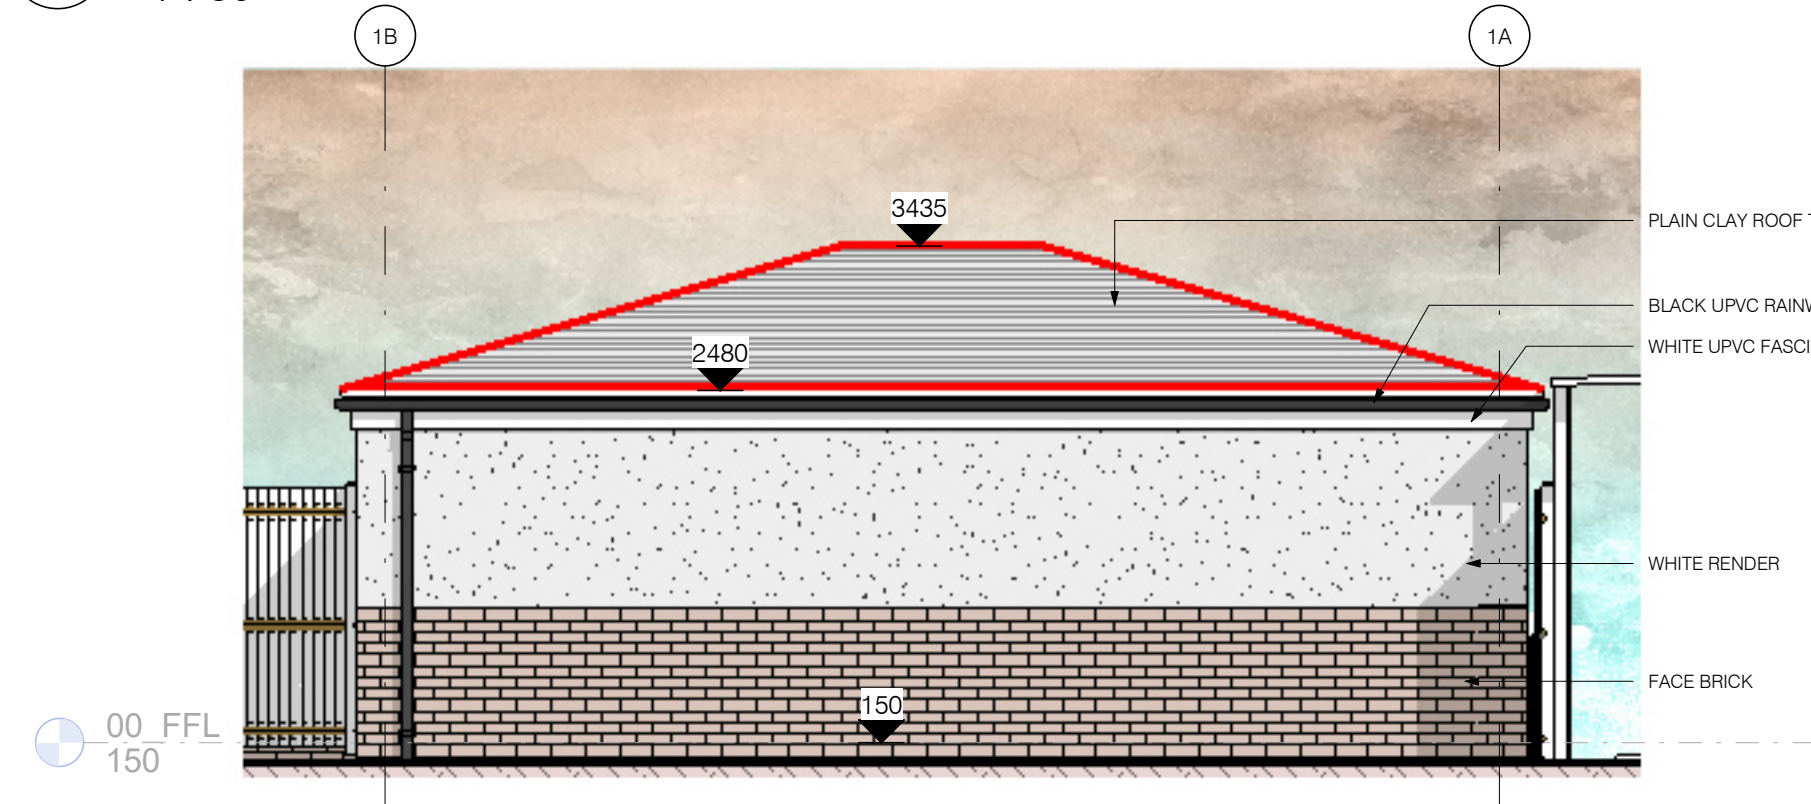

6 Proposed South Elevation
1 : 50

Please Note:

- a. When this drawing is issued in uncontrolled .dwg format it will be accompanied by a .pdf version and is issued to enable the recipient to prepare their own documents, models or drawings for which they are solely responsible.
b. The recipient should report all drawing errors, omissions and discrepancies to the Paul Architecture & Design.
c. All dimensions should be checked on site by the contractor and such dimensions shall be the contractor's responsibility.

Paul Architecture & Design accepts no responsibility or liability for:

- a. Any use of this drawing by parties other than the party for whom it was prepared or for purposes other than those for which it was prepared.
b. Any alterations or additions to or discrepancies arising out of changes to the background information on which the drawings are based that was current at the time of issue, and which occur to that information after it has been issued by the Paul Architecture & Design.
c. Any loss or degradation of the information held in this drawing resulting from the translation from the original file format to any other file format or from the recipient's reading of it in any other programme or any version of the programme other than that which was used to prepare it.
d. The accuracy of survey information provided by others or for any costs, claims, proceedings and expenses arising out of reliance on such information.
e. Any scaling from this drawing other than by the local planning authority solely for the purposes of the planning application to which it relates.

© Paul Architecture & Design

DRAWING TO BE READ IN CONJUNCTION WITH:

ALL LATEST ARCHITECTURAL DRAWINGS

133 'PROPOSED DETAILS'
140 'PROPOSED GROUND & FIRST FLOOR SETTING OUT PLANS'
150 'PROPOSED GROUND & FIRST FLOOR FINISHES PLAN'
160 & 161 'ARCHITECTURAL SPECIFICATION'

ALL LATEST STRUCTURAL ENGINEERS CALCULATIONS & SPECIFICATIONS

KEY | Permitted Development

GENERALLY

- Works Covered Under Permitted Development
Works requiring Planning Application
Planning Application Works
Permitted Development Works
Site Boundry

C03	08.01.25	BUILD SIZE REDUCED	PO	PO
C02	30.08.24	REVISED PLANNING PACK TO LATEST COMMENTS	PO	PO
C01	15.08.24	INITIAL ISSUE	PO	PO
Rev	Date	Description	Author	Check

Paul Architecture & Design

PAUL DESIGNS

Client Name:

Mr D SHORT

Project Name:

36 KINGS DRIVE, HASSOCKS, WEST SUSSEX BN6 8DZ

Sheet Description:

PROPOSED EXTERNAL ELEVATIONS

First Issued:	Author:	Checked:	Project:	Scale:
05/10/24	PO	PO	HAS	1 : 50

Status & Issue Purpose:	Revision:
D3_Suitable for Contractor Design	C03

D3_Suitable for Contractor Design Note: This drawing is not suitable for construction and has been prepared to demonstrate design intent only to assist sub-contractors in production of their own 'for construction' information.

Name:

M2025-PD-M9-LL-DR-A-120

<ProjectCode><Organisation><ZonePhase><Level><DocumentType><Role><SheetNumber>