




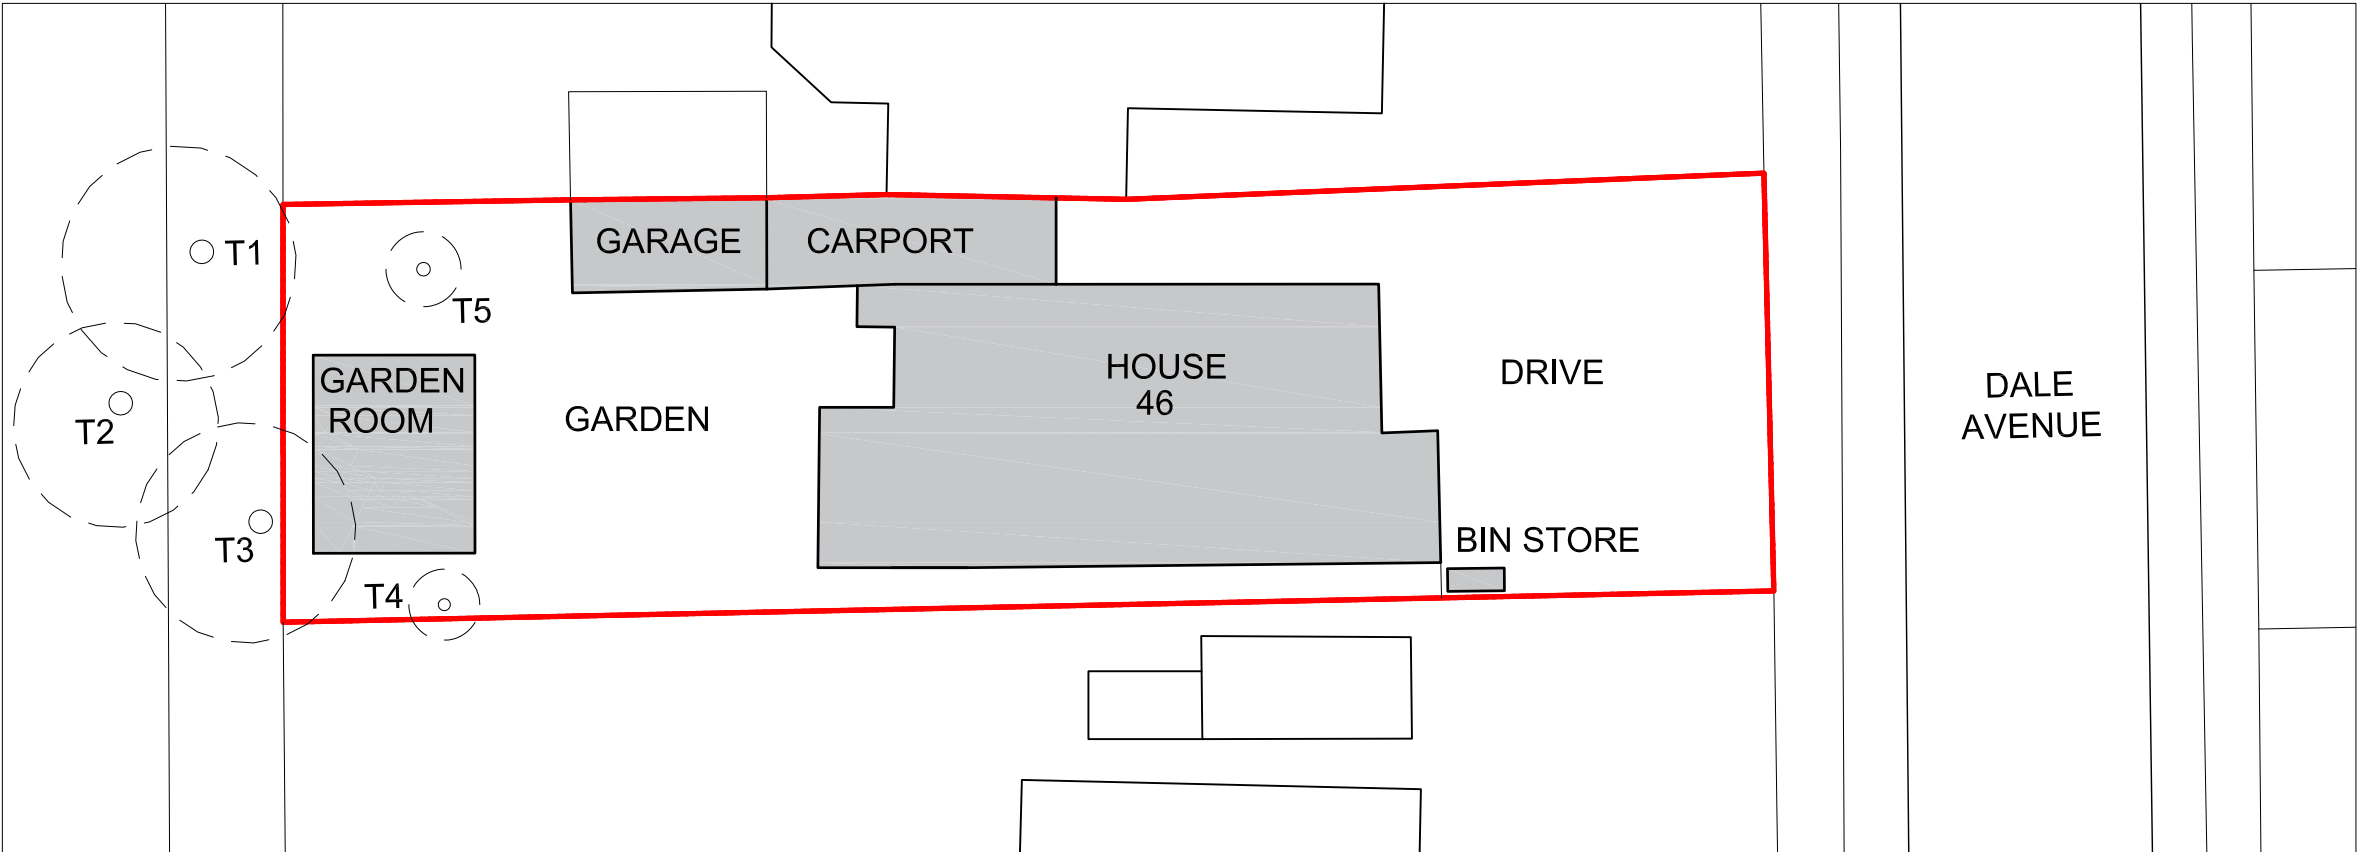

Existing block plan (based on OS information) 1:200 ©Crown copyright 2023 Ordnance Survey 100053143 ©Local Government Information House Limited copyright and database rights 2023 100053143 Purchased from mapserve by Justine Rattray Architecture on 28.02.2025

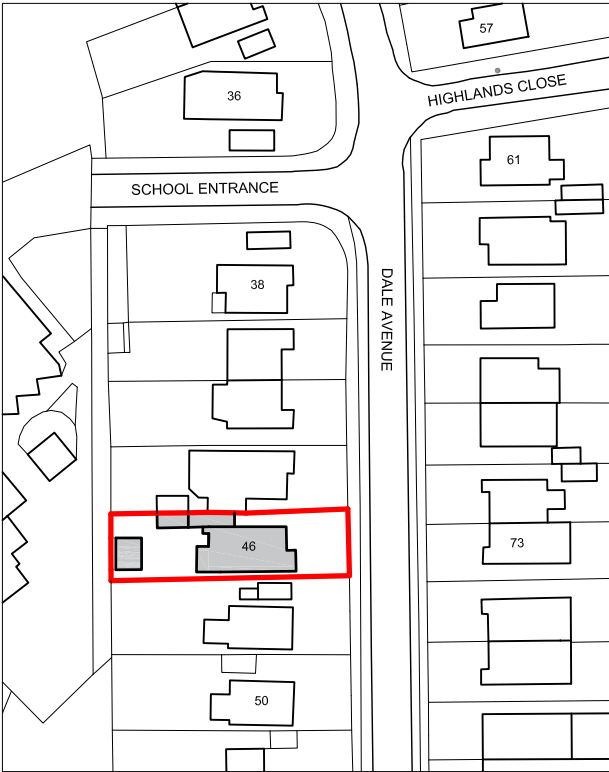



Existing location plan (based on OS information) 1:1250 ©Crown copyright 2023 Ordnance Survey 100053143 ©Local Government Information House Limited copyright and database rights 2023 100053143 Purchased from mapserve by Justine Rattray Architecture 28.02.2025

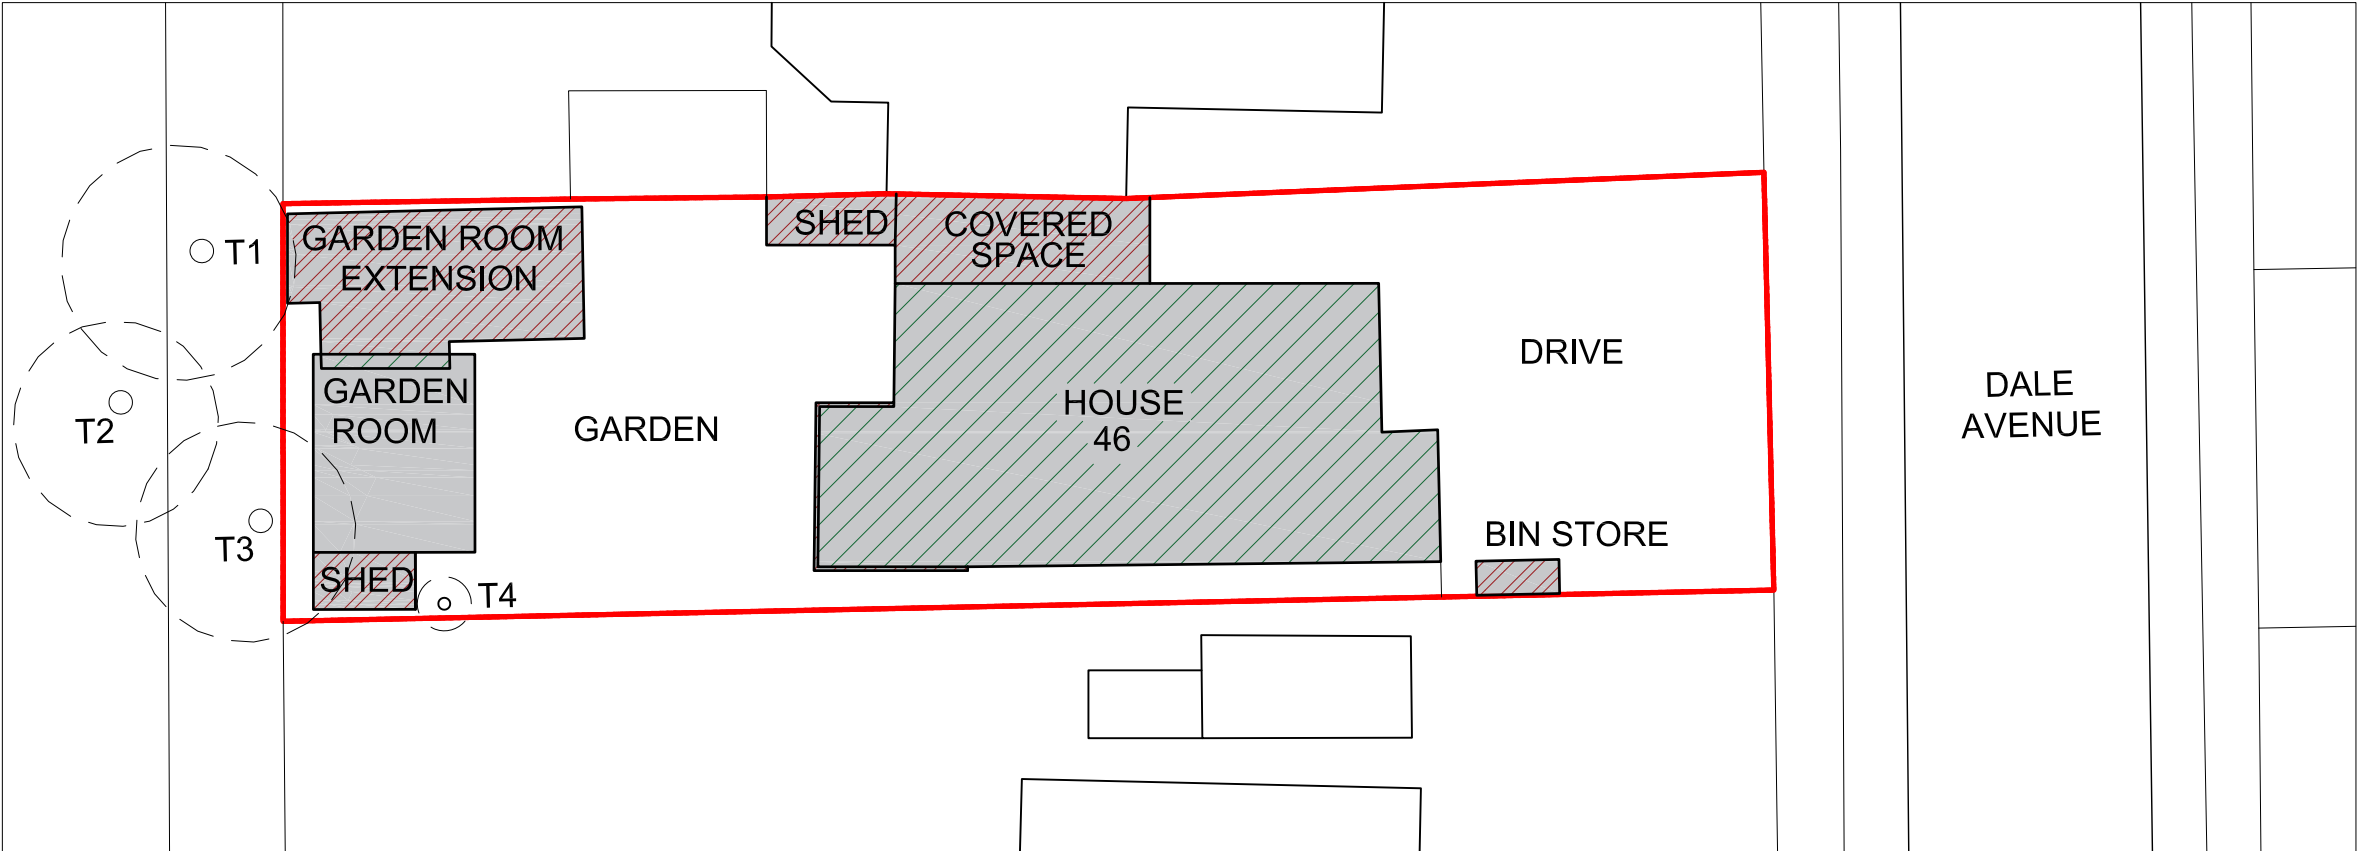

Proposed block plan (based on OS information) 1:200 ©Crown copyright 2023 Ordnance Survey 100053143 ©Local Government Information House Limited copyright and database rights 2023 100053143 Purchased from mapserve by Justine Rattray Architecture on 28.02.2025

- Block plan key:
- Red Line indicates the site boundary
 - Area of the existing footprint
 - Area of the new proposed footprint
 - Area of proposed works within the existing footprint

This drawing was produced by Justine Rattray Architecture Ltd for planning permission purposes only. Justine Rattray Architecture Ltd can not be liable for any other use of the drawing other than use for the work it was drawn for. The architect is to be informed of any errors before work proceeds. This drawing is not to be scaled for construction purposes. All dimensions are to be checked on site.

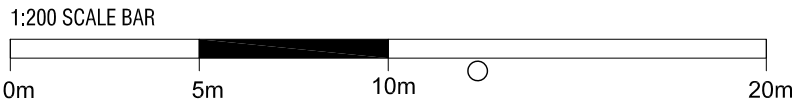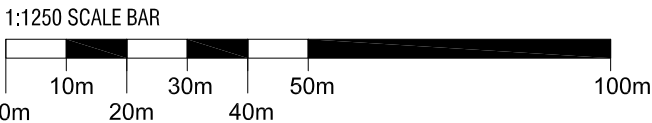

00	Mar 2025	Initial Issue
revisions		

justine rattray architecture

www.j-r-architecture.com

Project name

46 Dale Avenue, Hassocks, BN6 8LS

Drawing name

EXISTING & PROPOSED
LOCATION & BLOCK PLANS

Scale

1:100

Size

A3

Job Ref

J46

Dwg No

PPE1

Rev

00

planning