


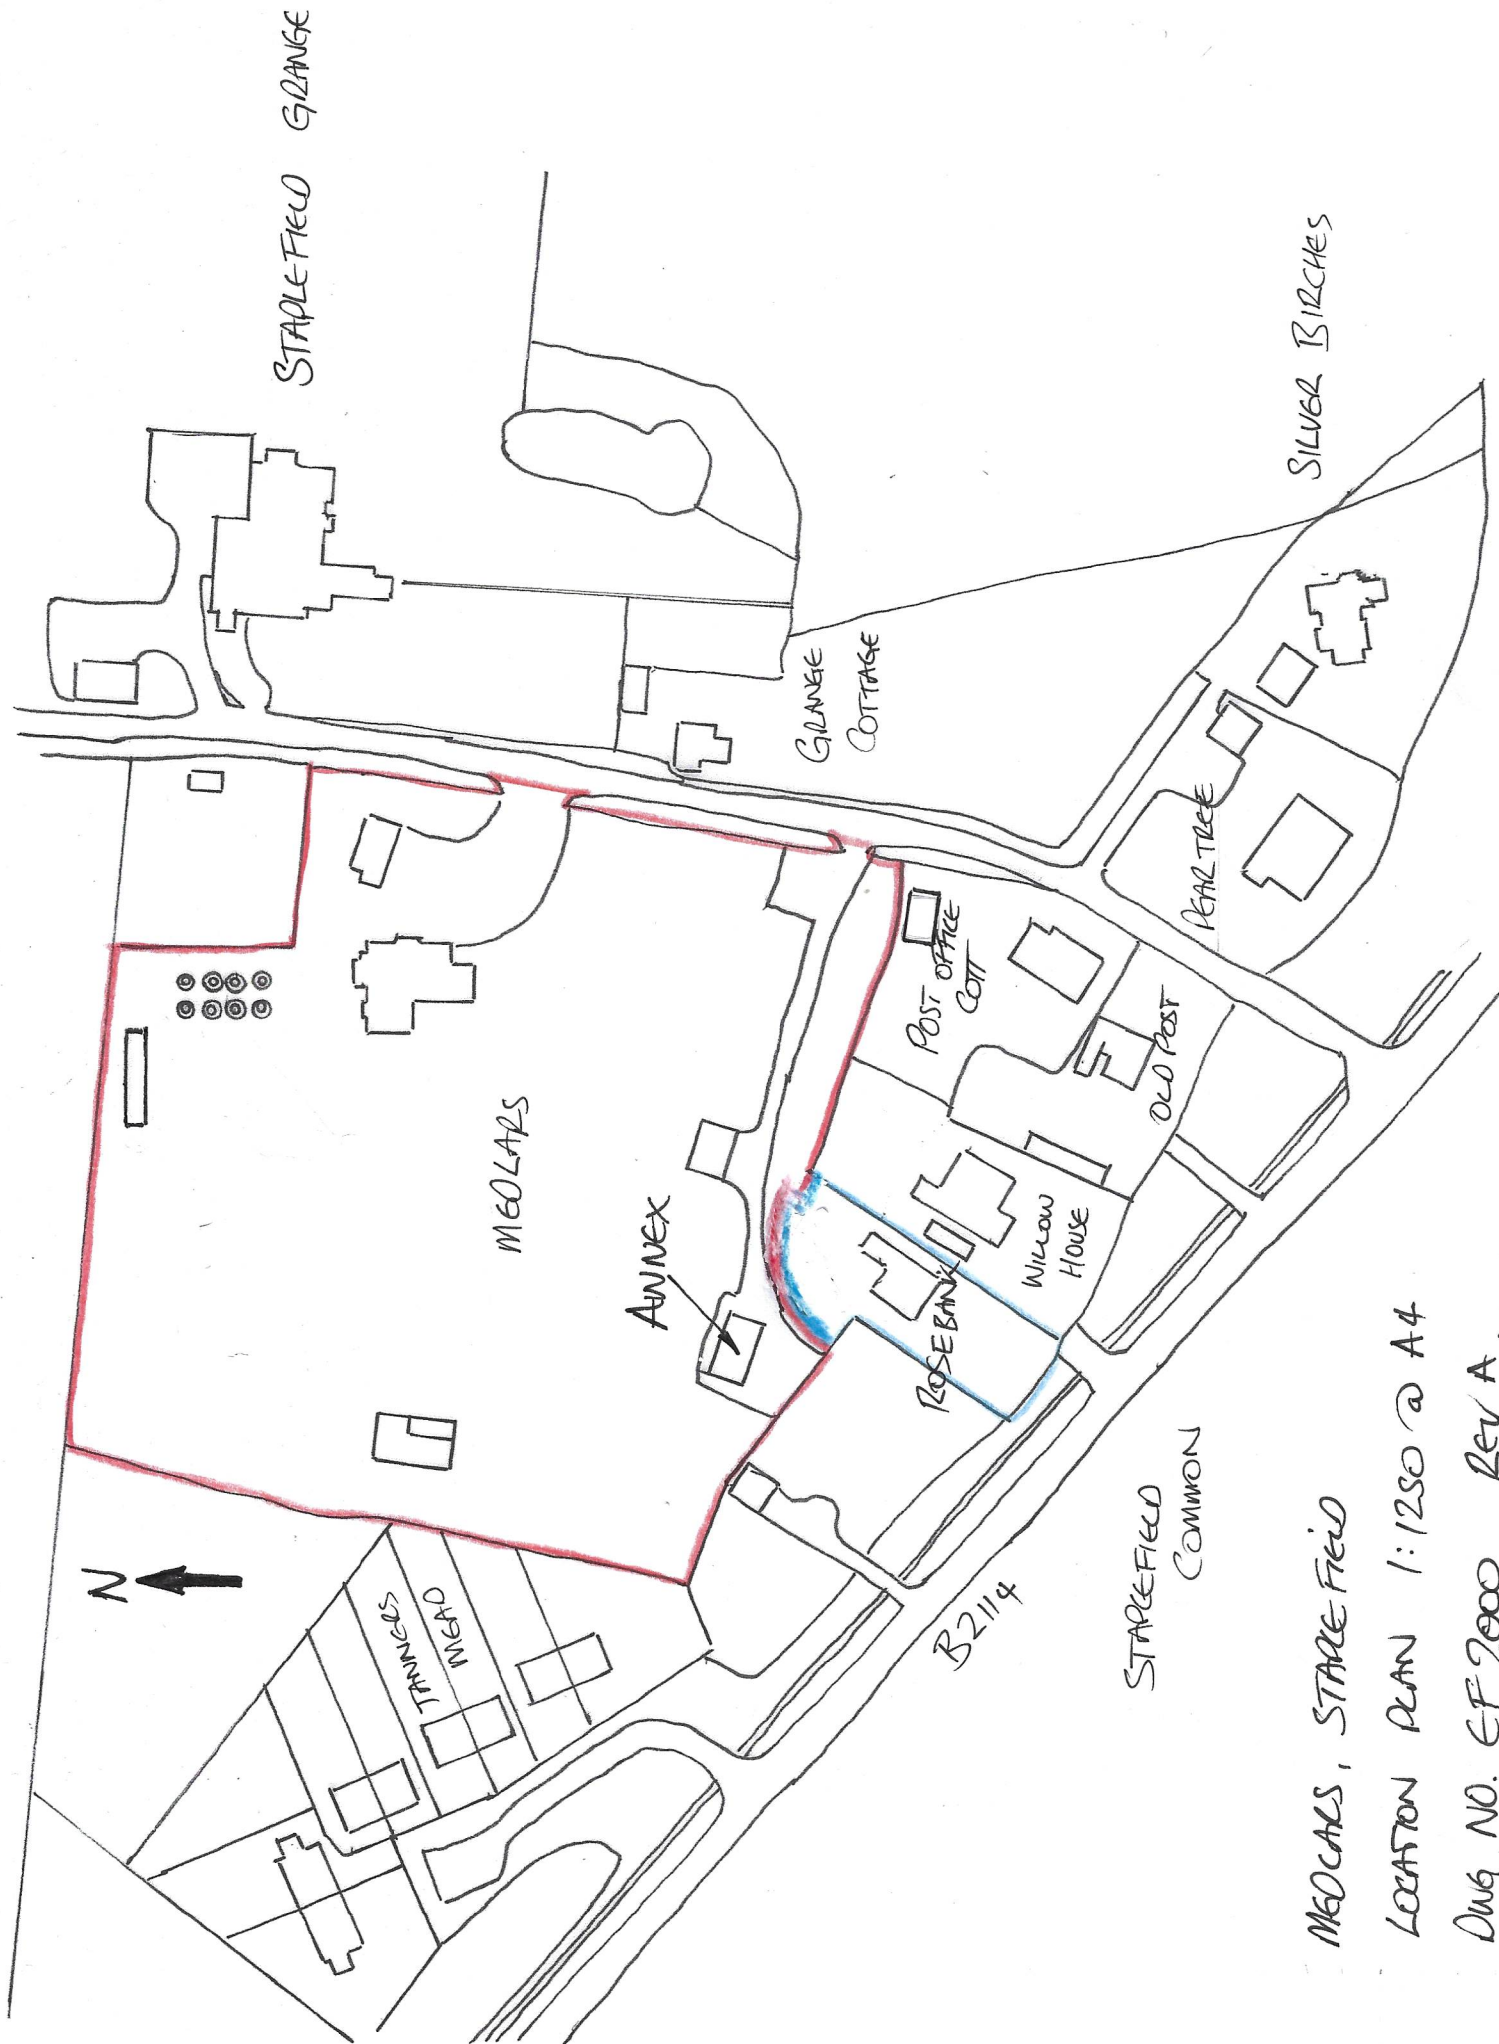

MEDCALS, STAPLEFIELD

LOCATION PLAN 1:1250 @ A4

DWG NO. CF 2000 Rev A.