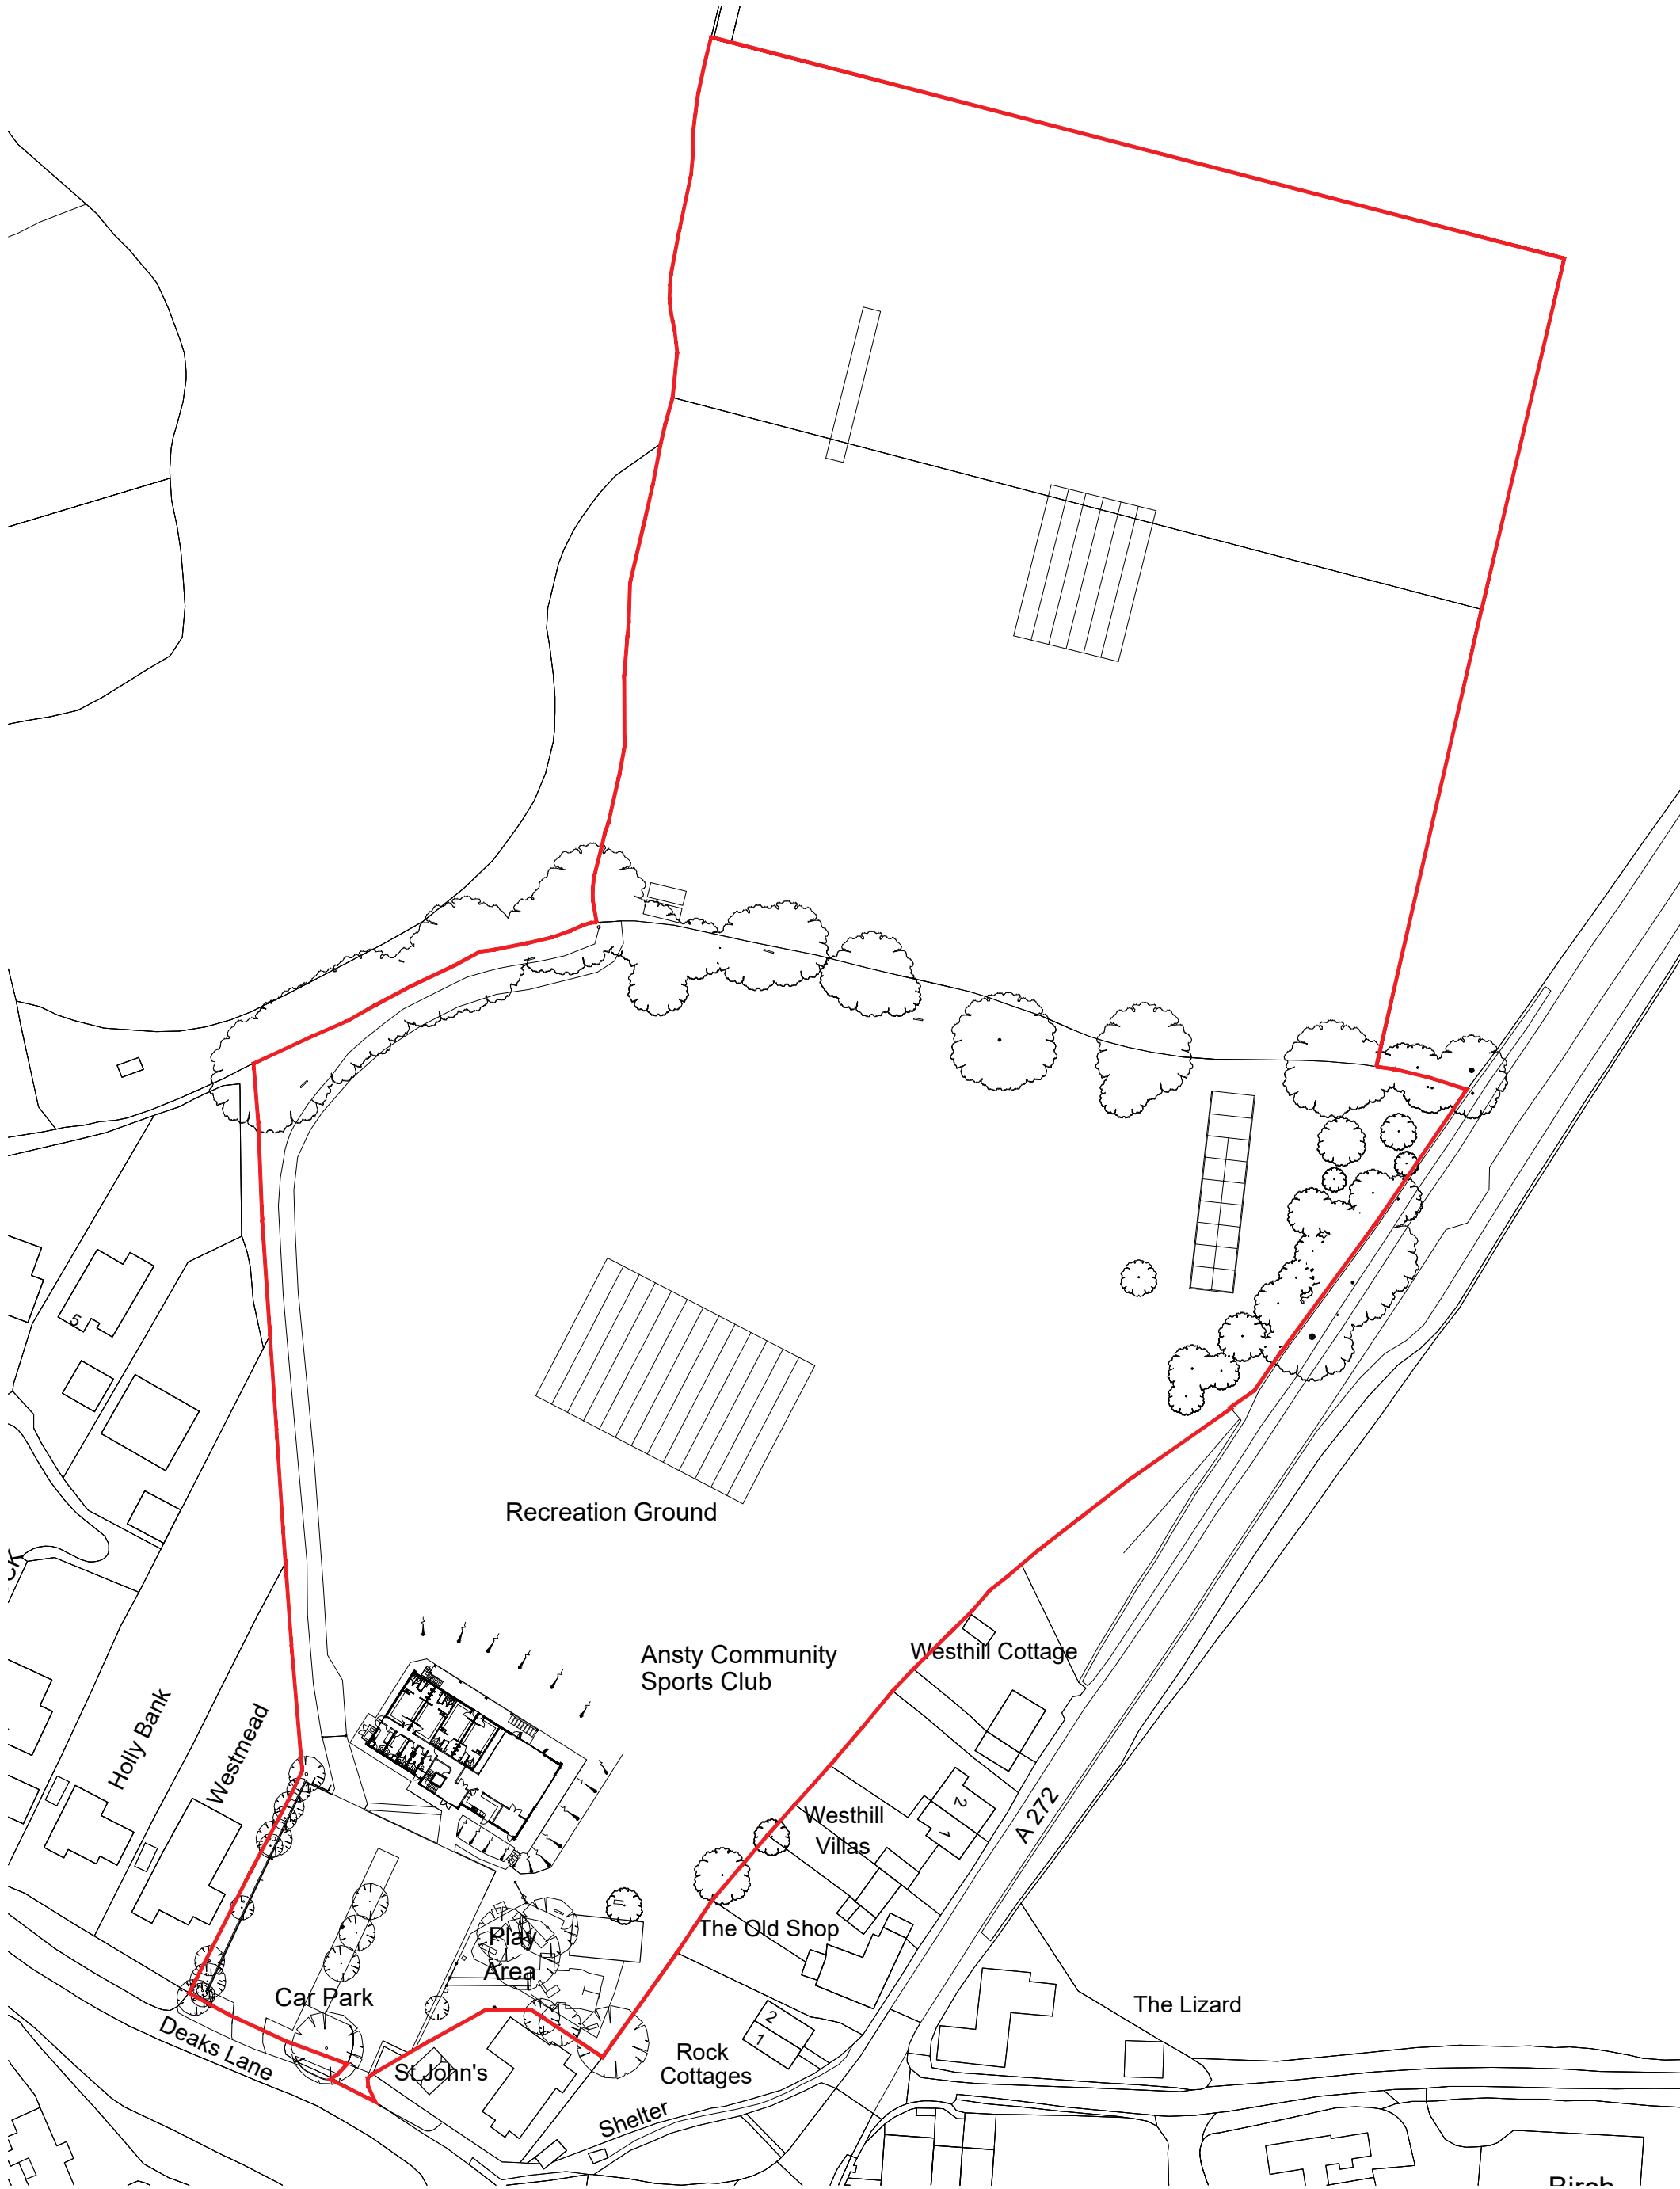


PLEASE NOTE
THIS DRAWING IS PROVIDED FOR INFORMATIONAL PURPOSES ONLY AND CANNOT BE USED FOR CONSTRUCTION. ALL DRAWINGS ARE PROVIDED BASED UPON INFORMATION PROVIDED BY THE CLIENT. NO DIMENSIONS ARE TO BE SCALED FROM THIS DRAWING. IT IS THE CONTRACTORS RESPONSIBILITY TO ENSURE THAT ALL WORKS ARE IN COMPLIANCE WITH THE CURRENT REQUIREMENTS OF STATUTORY REGULATIONS.

Revisions		
P1	16.12.24	FIRST ISSUE
P2	03.02.25	Updates as per meeting comments
P3	21.05.25	PLANNING ISSUE

Drawing Existing Block Plan		Date DEC 24
Project/Client Recreation Ground Works Ansty Recreation & Cricket Ground		Scale @ A3 1:1000
Job reference Drawing number 007 003	Revision P3	Purpose of Issue Approval