




Outline drainage layout and relevant design information - north.

Date	2023	Drawn	HJK
Scale	1:4000	Checked	JEM
Original	A3	Revision	1
File reference Projects\2266 - Ansty\GIS			

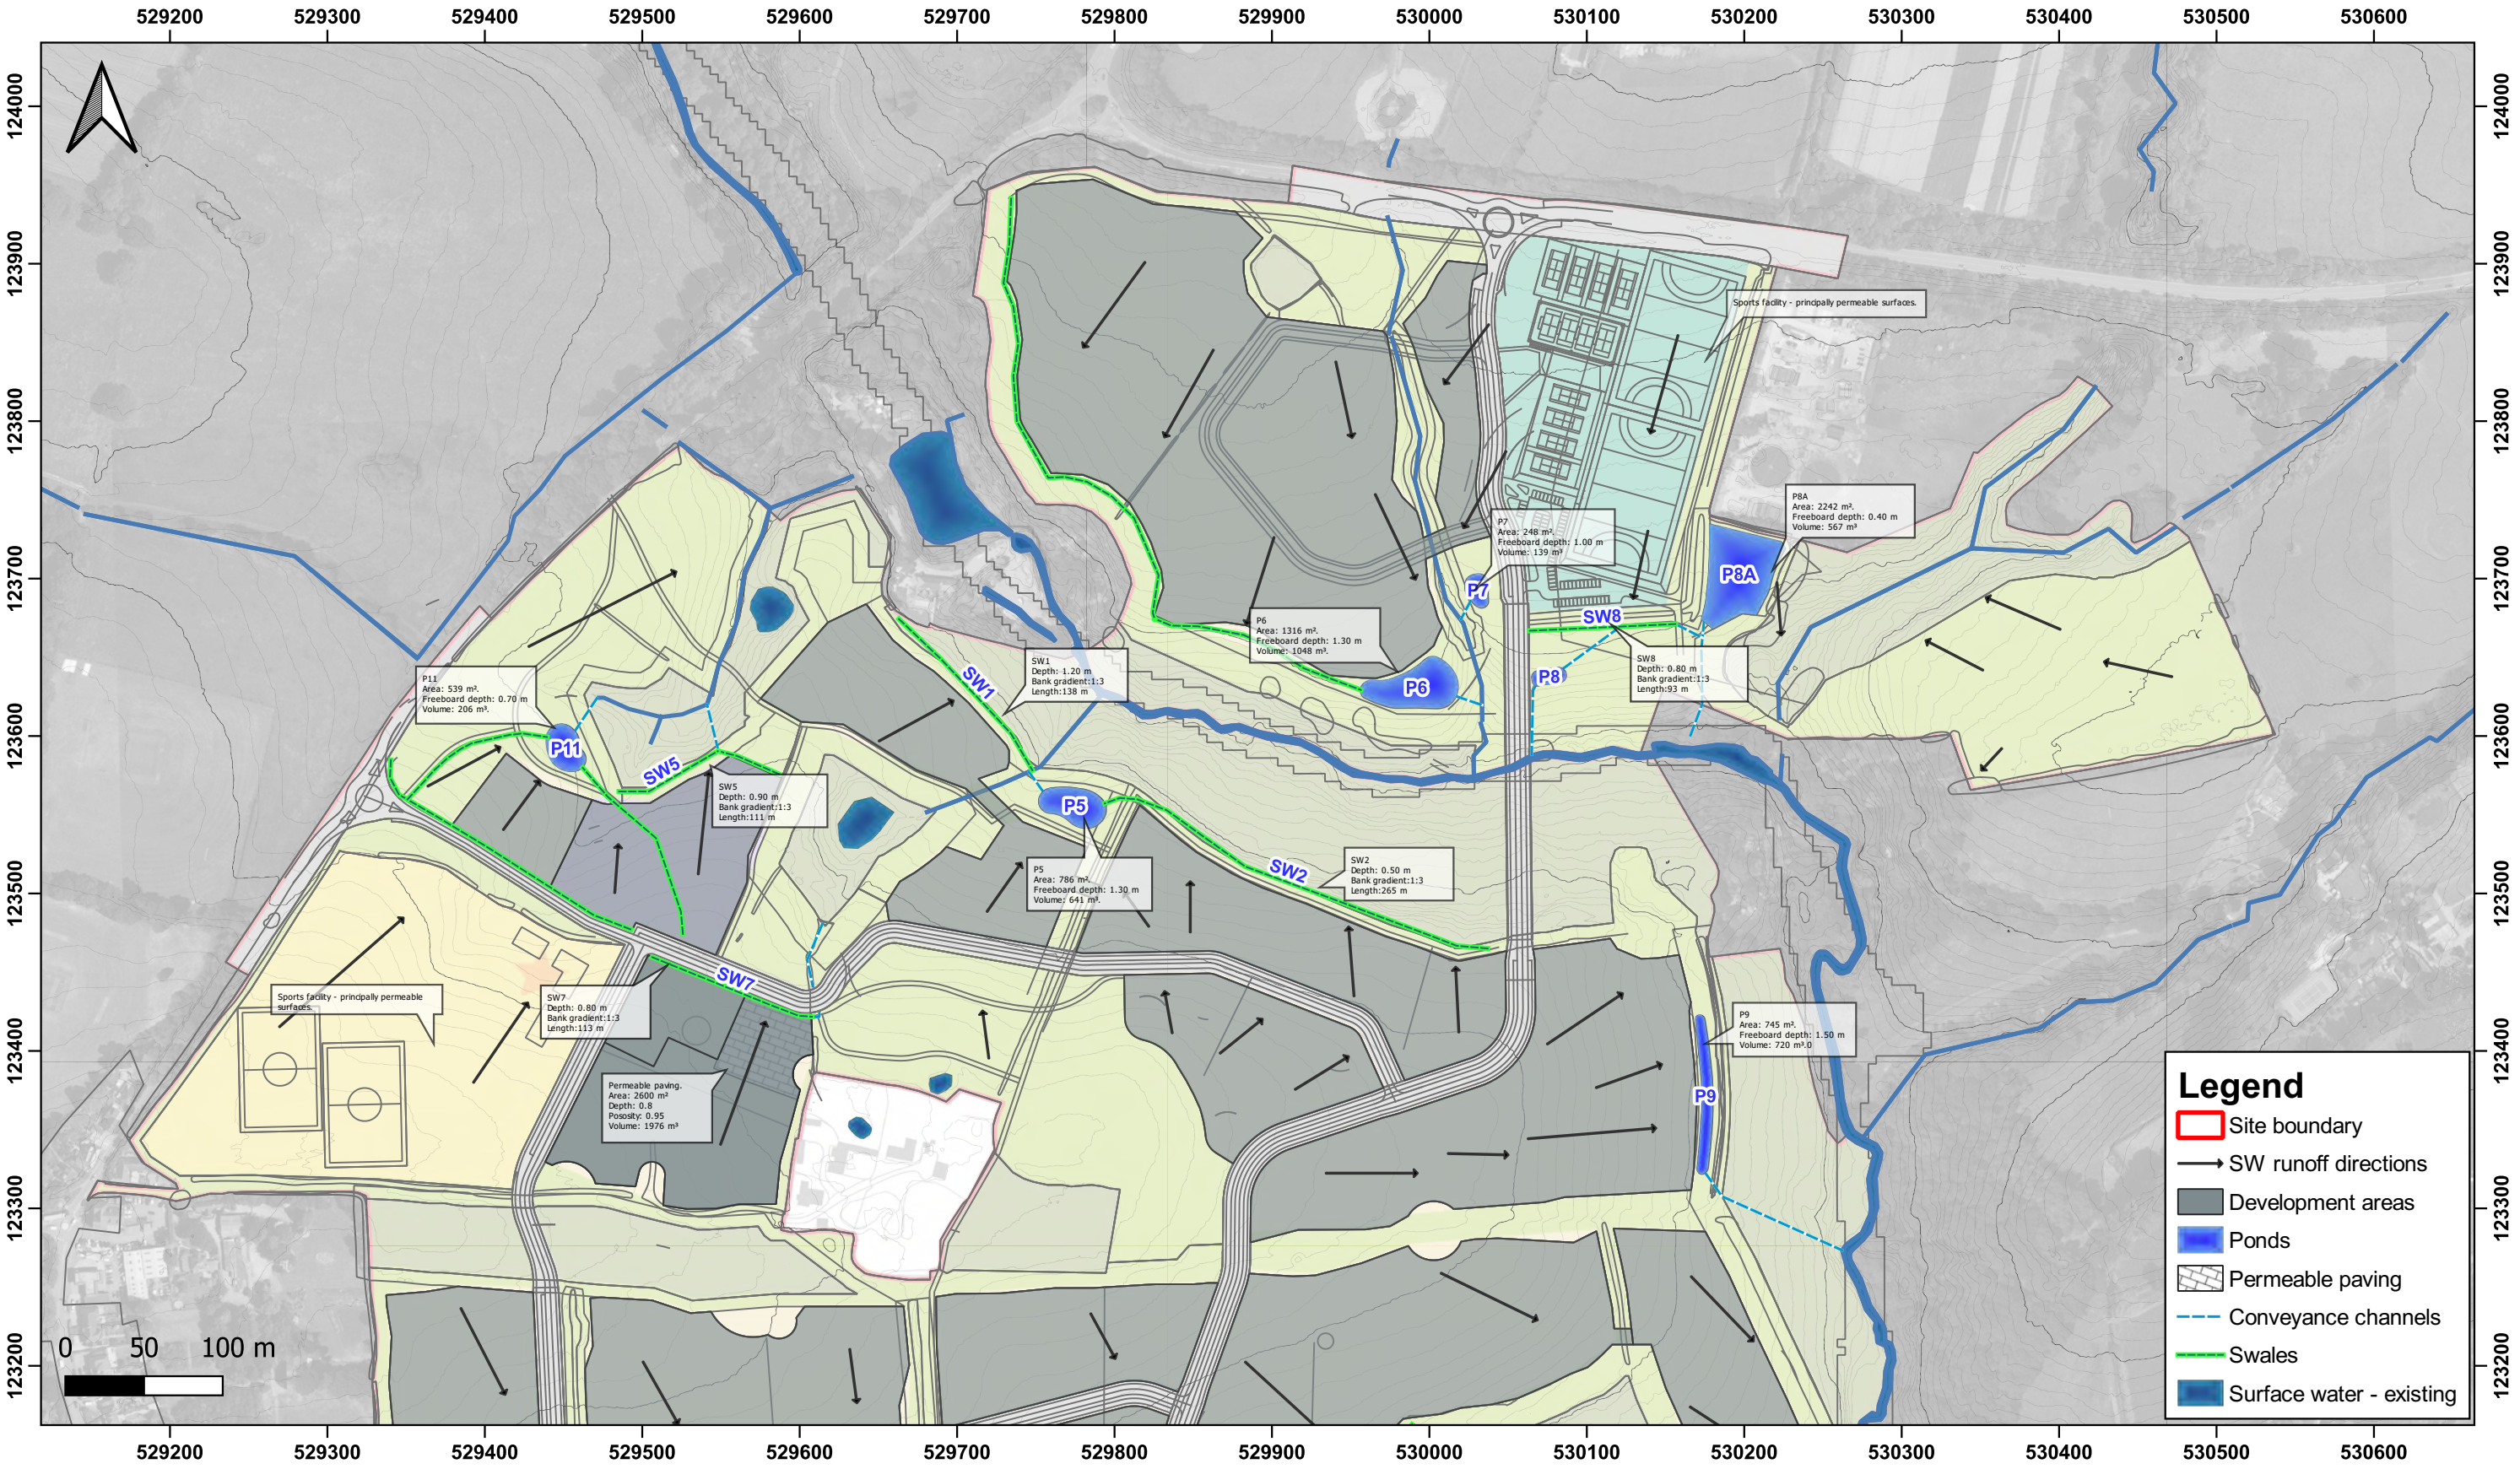

YELLOW
SUB
GEO