

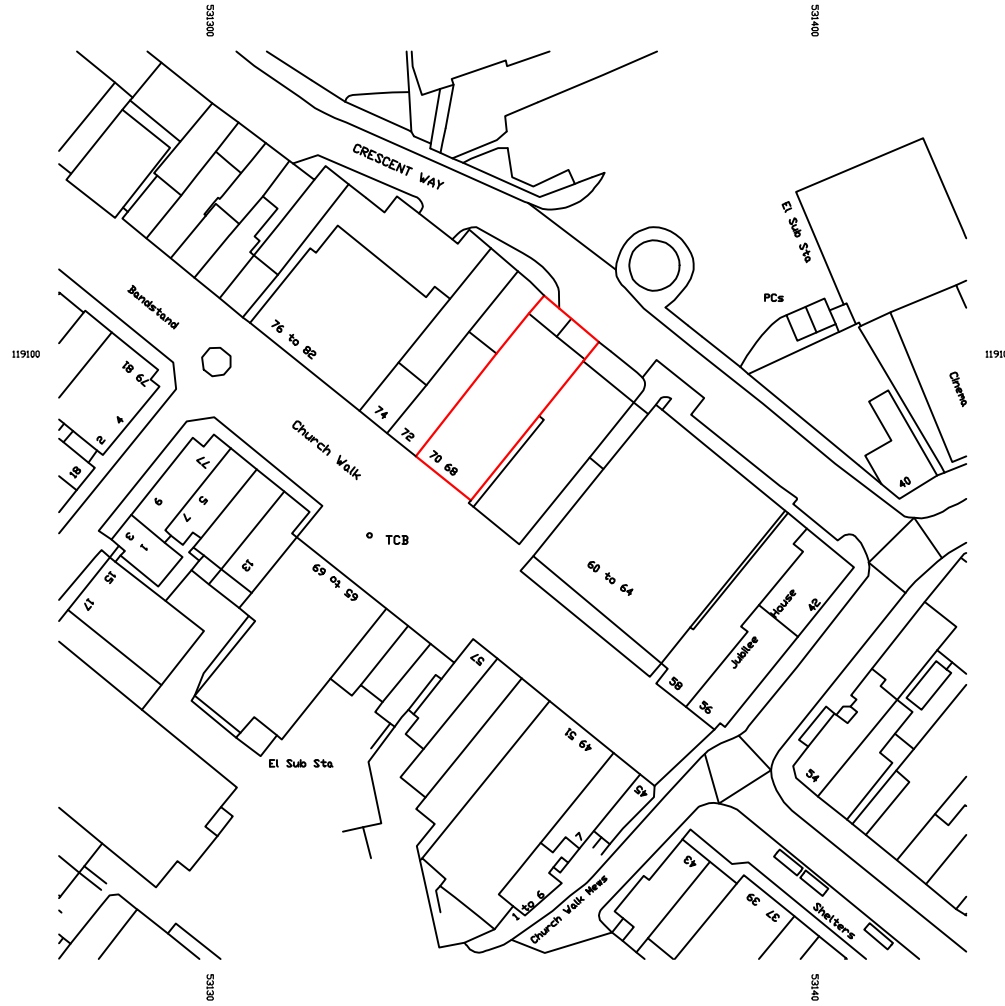



0 25 50 75 100
Scale In Metres
Location Plan 1:1250
Existing

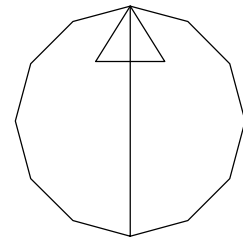


Block Plan 1:500
0 10 20 30 40
Scale In Metres
Existing

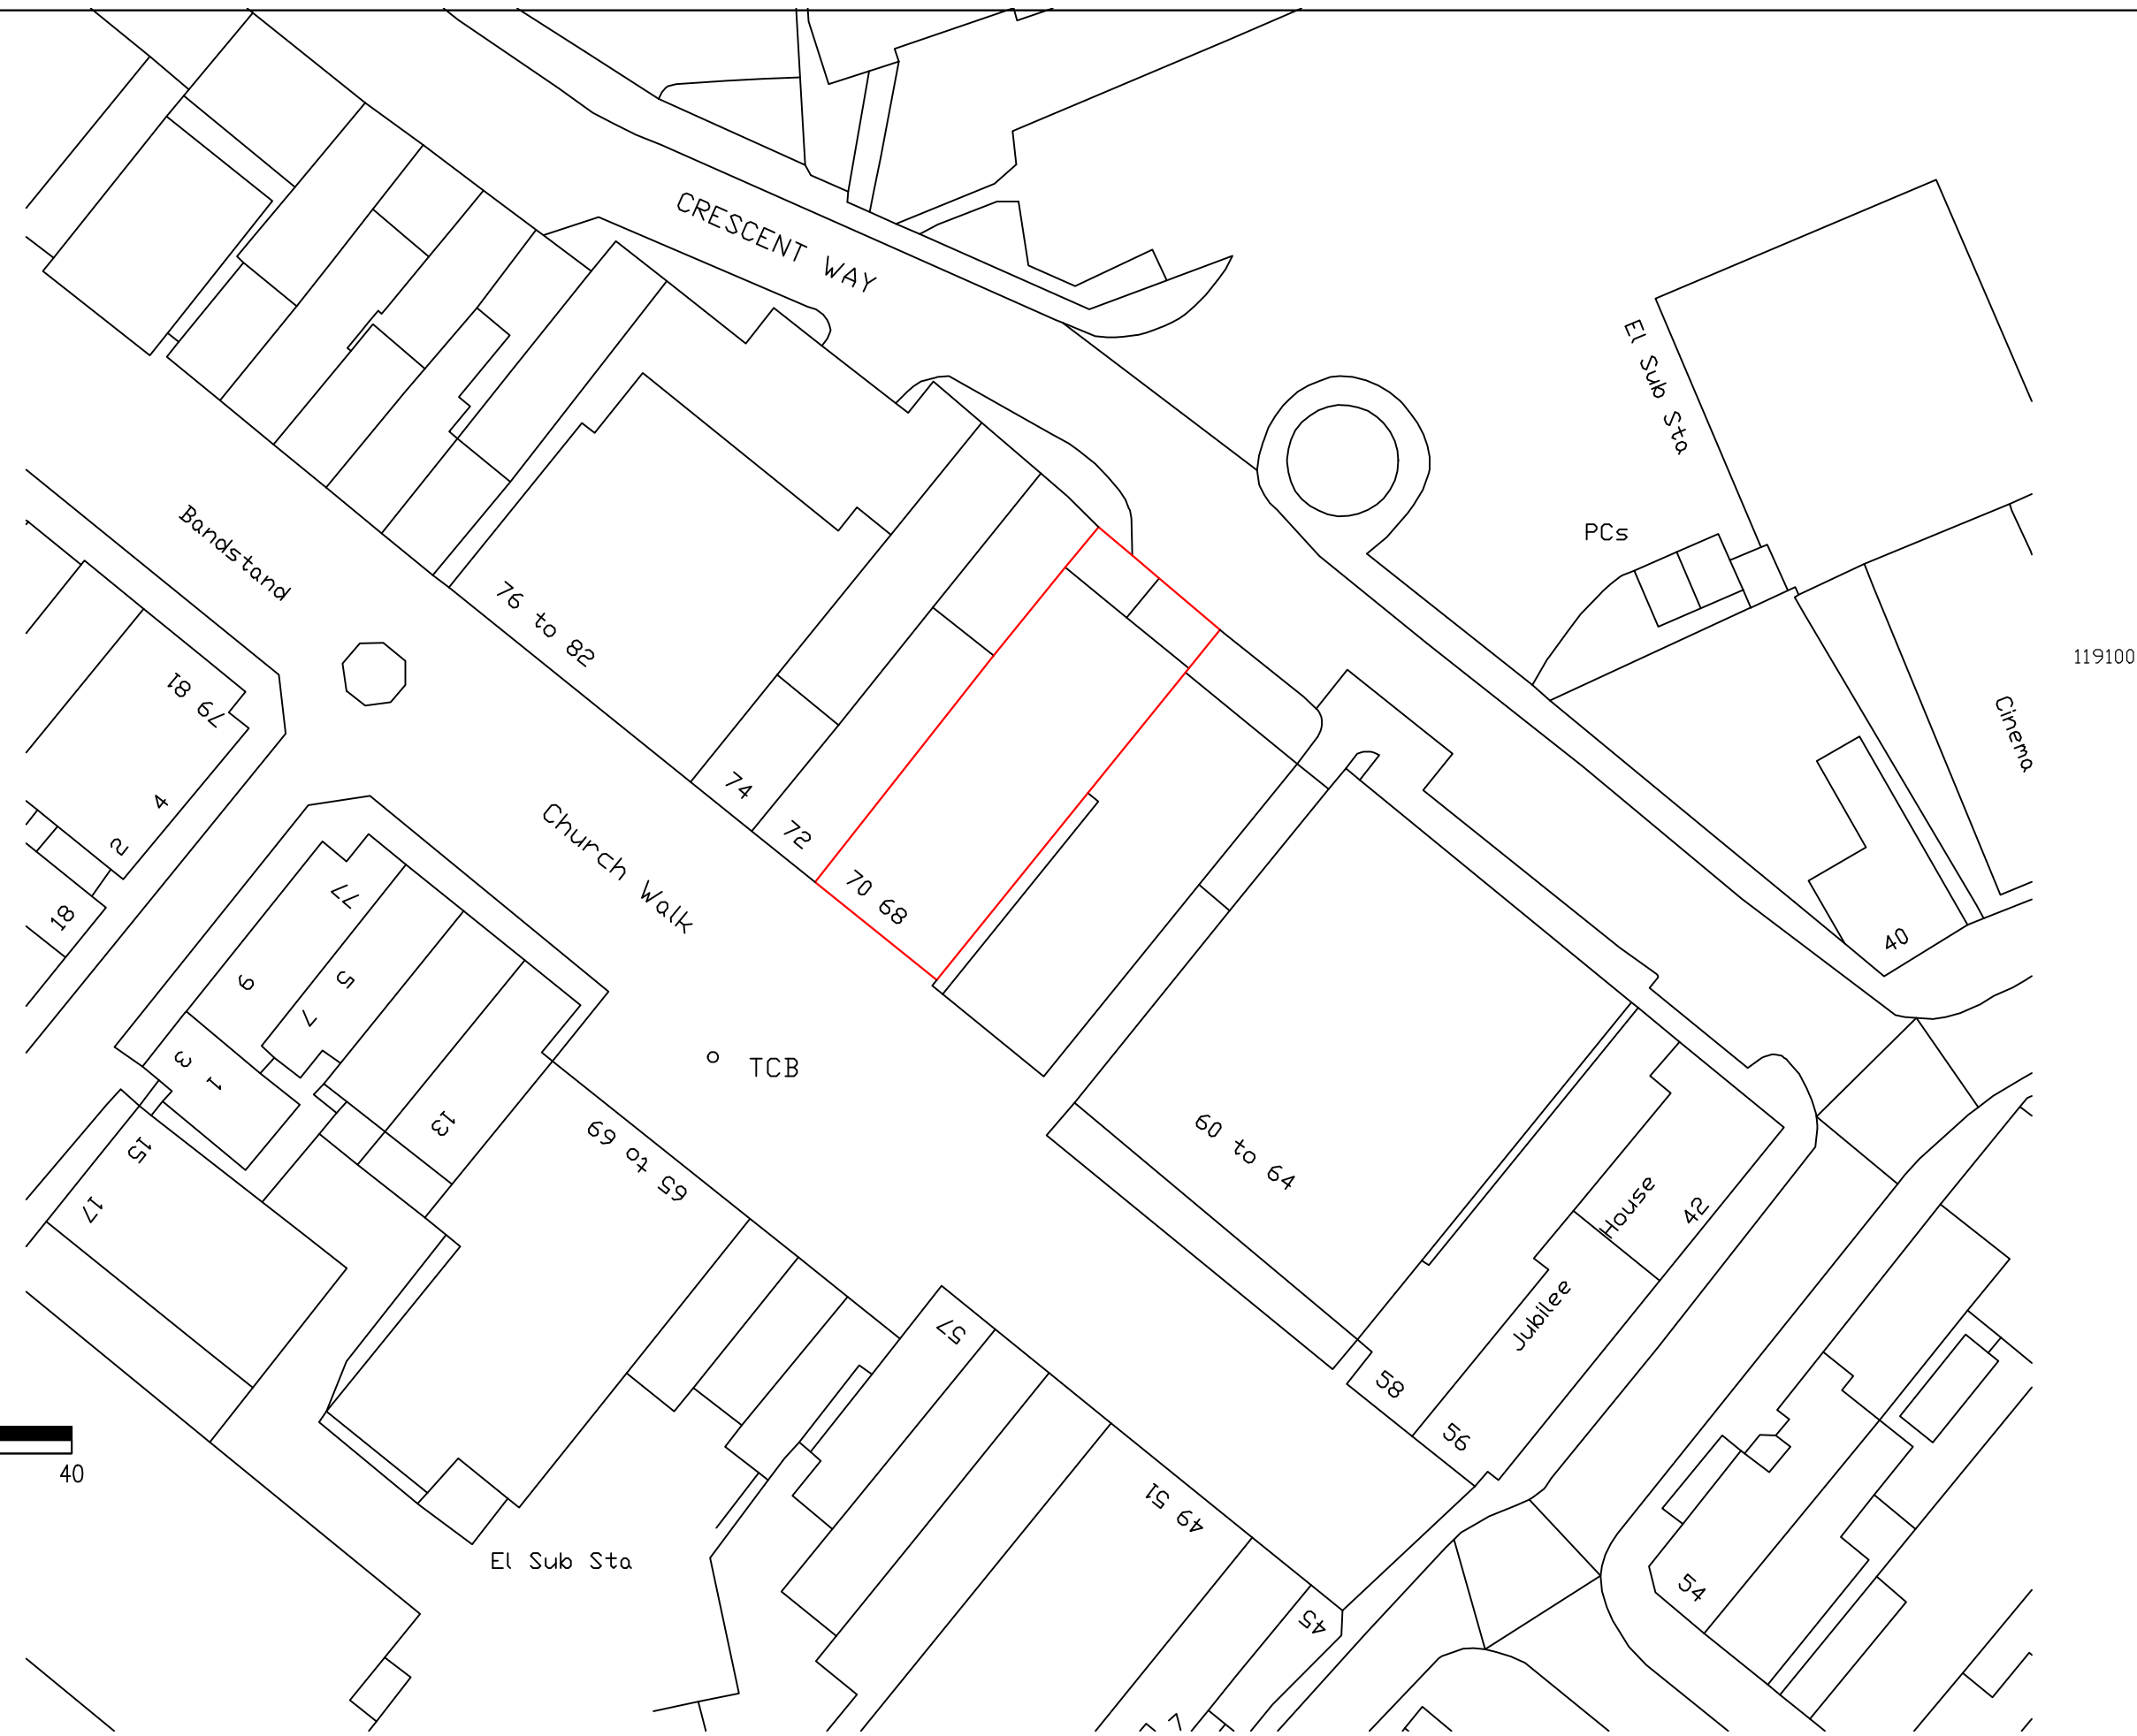

0 25 50 75 100
Scale In Metres
Location Plan 1:1250
Proposed

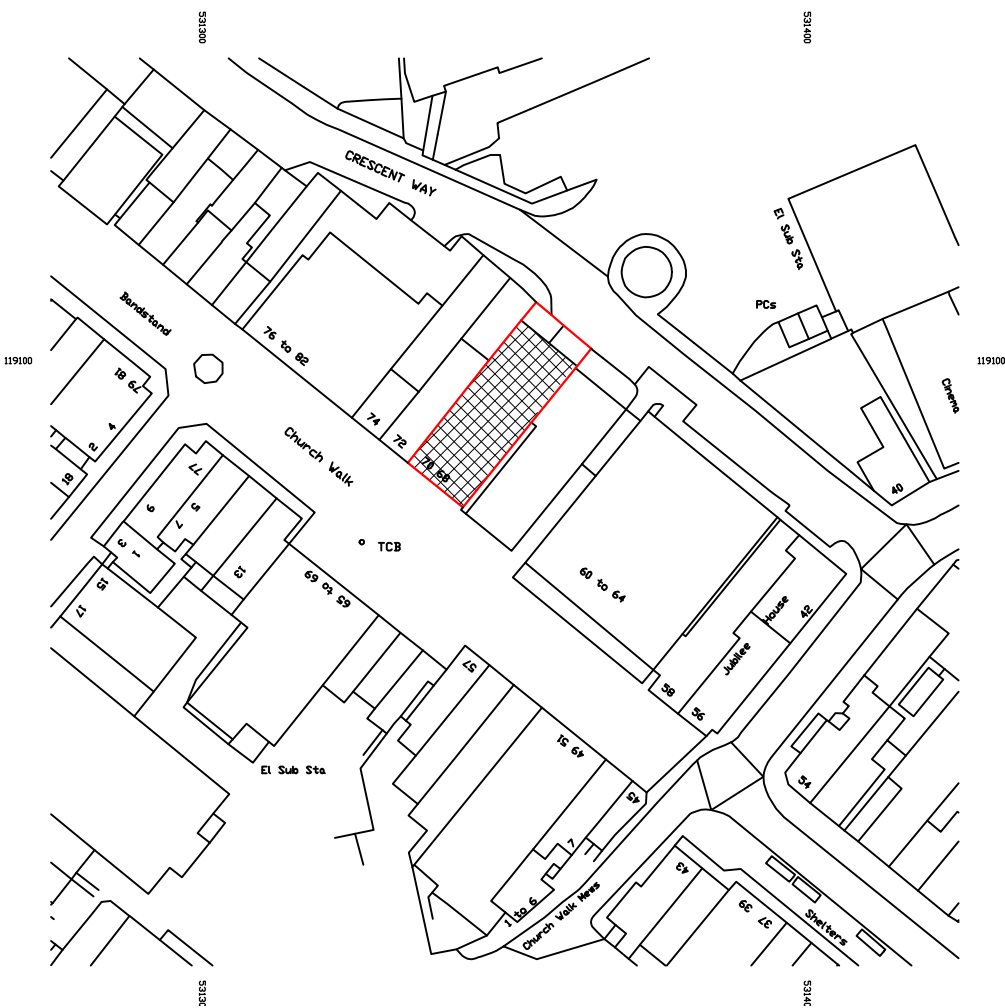

Block Plan 1:500
0 10 20 30 40
Scale In Metres
Proposed

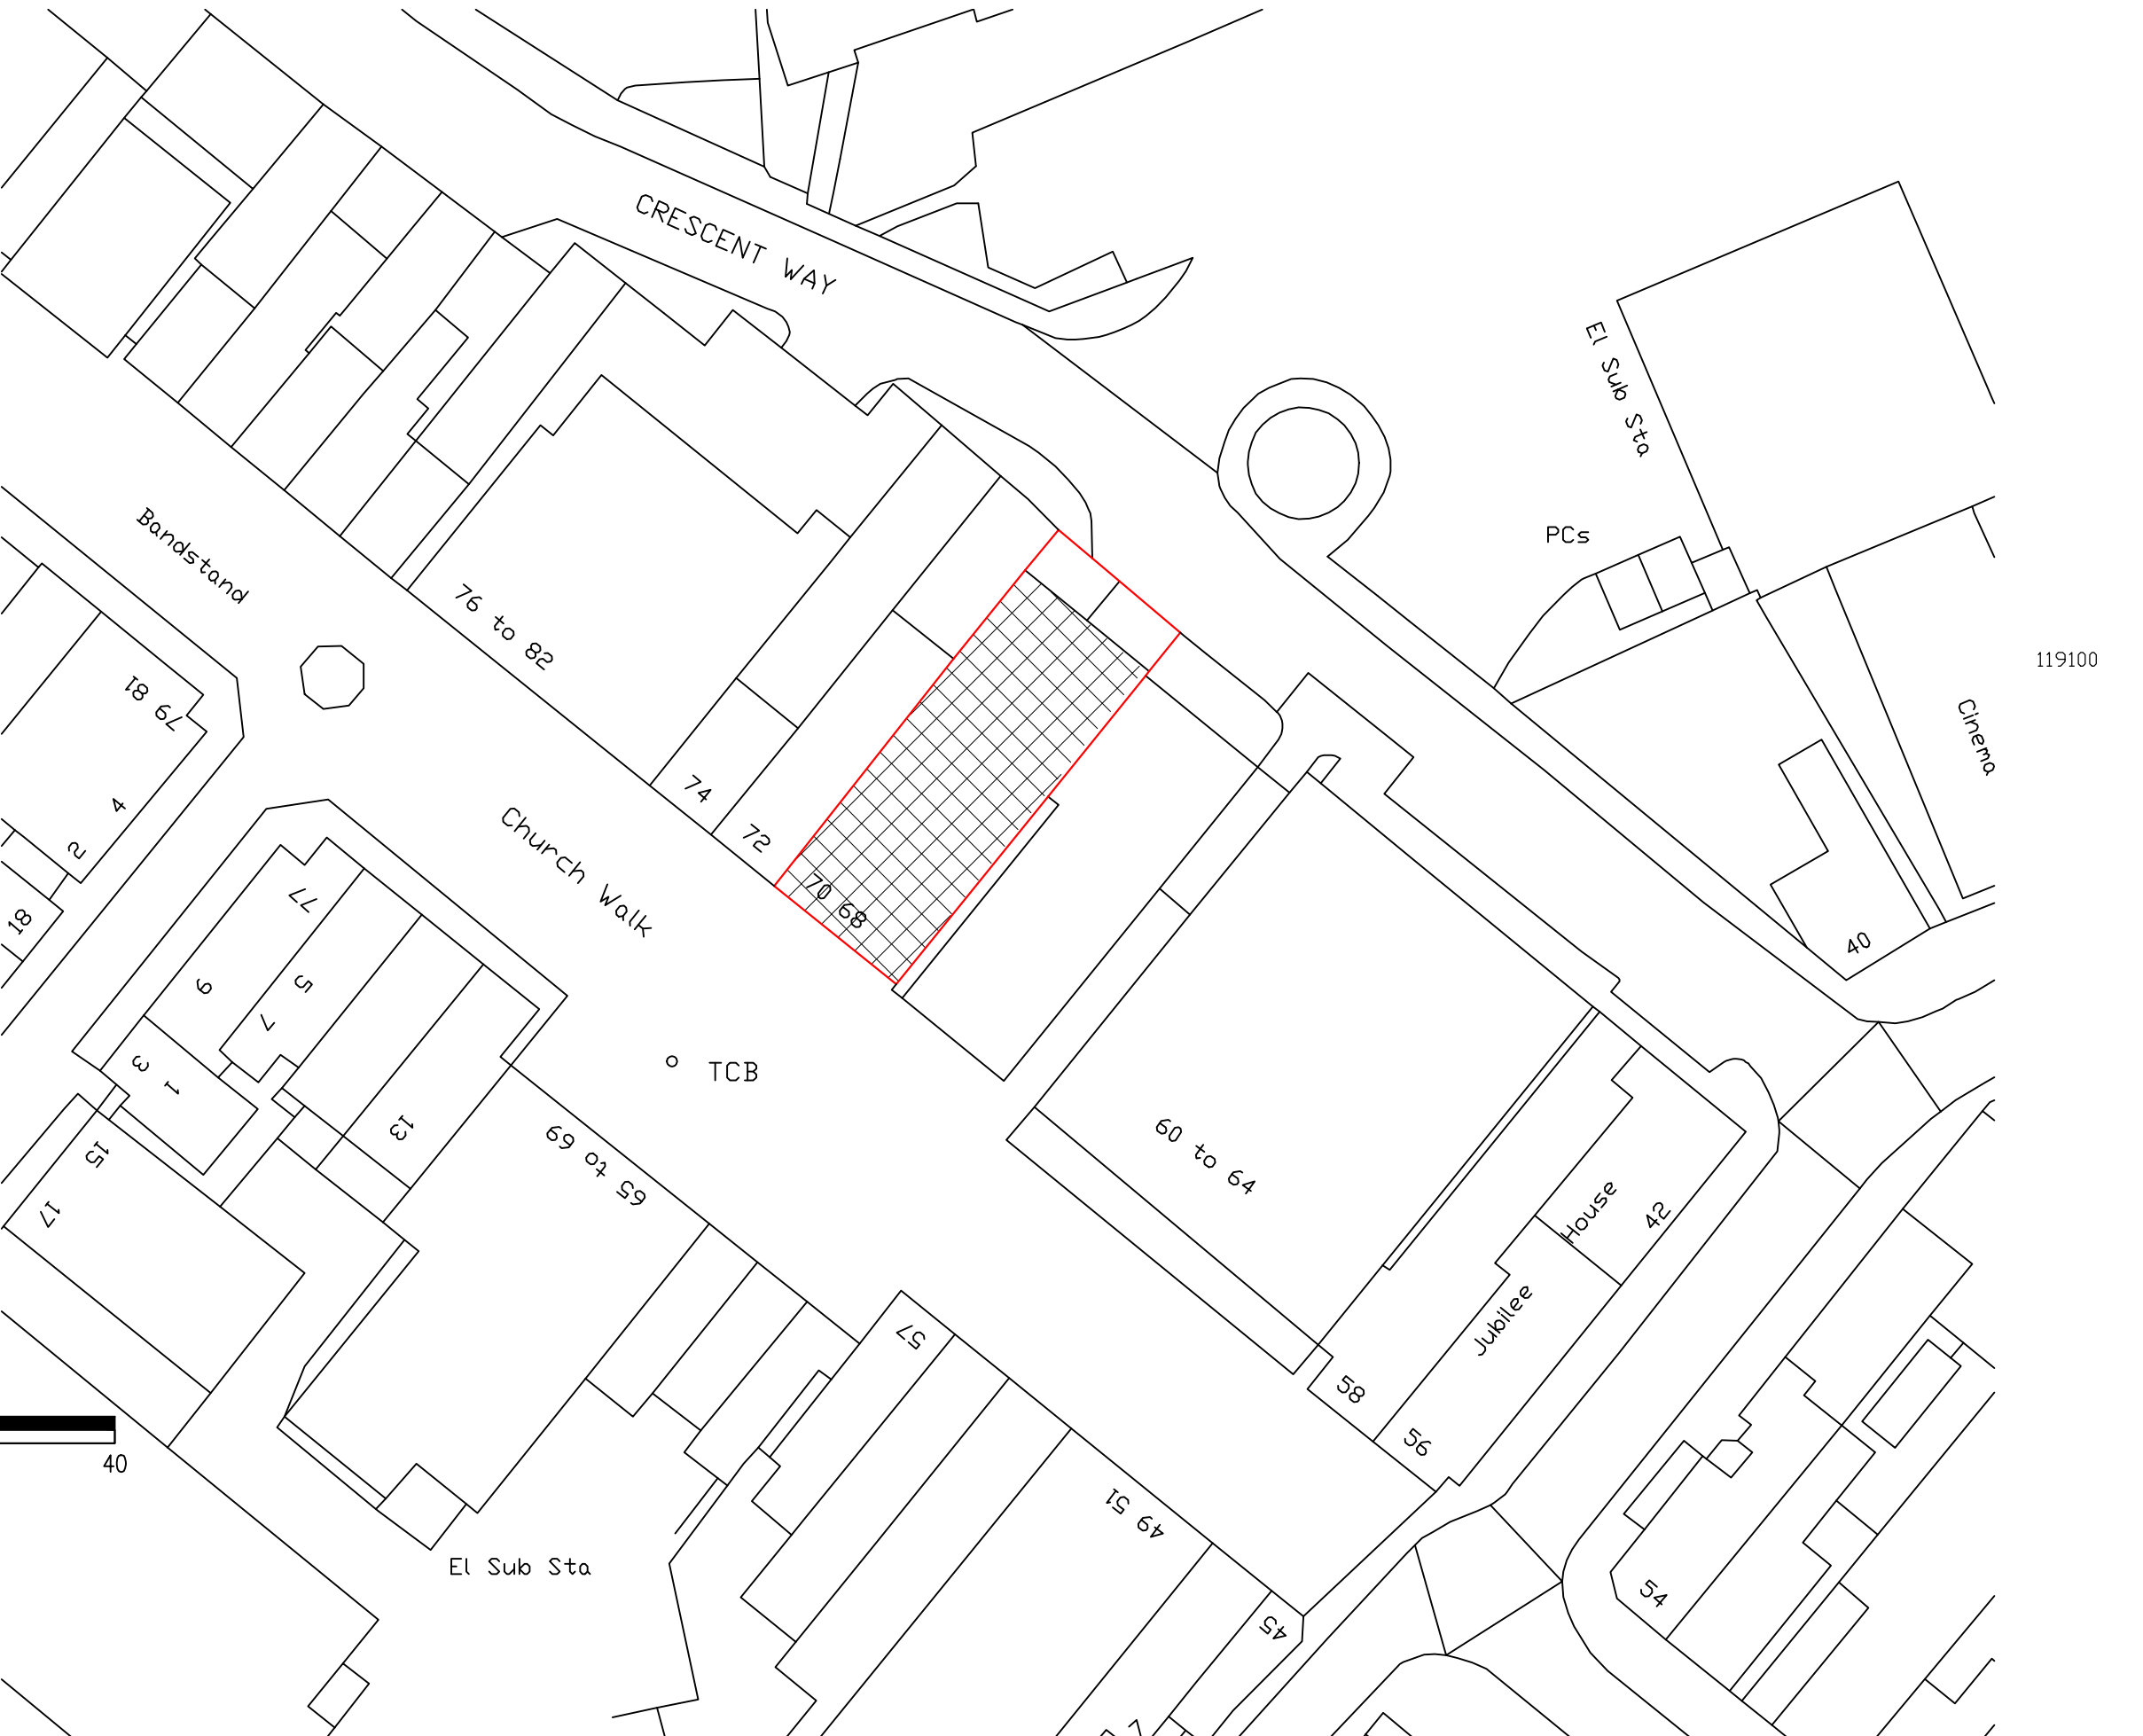

SKETCH DRAWING

- NOTES:
- Copyright of this drawing remains the property of Buchan Rum Architects Ltd and should not be reproduced in full or parts or re-used without written permission from Buchan Rum Architects Ltd.
 - These drawings must be read in conjunction with the structural engineers drawings & details, and with all other consultants, sub-contractor and specialist's drawings & details.
 - All dimensions are in millimetres, unless stated otherwise.
 - All goods materials workmanship to conform with current building regulations BBS and COPI's.
 - All dimensions must be checked on site, and any discrepancies verified with the architect.
 - Do not scale from the drawing.
 - Any discrepancies between the drawings, details and specification must be reported to the architect immediately before work is put in hand.
 - All works to be carried out in full accordance with current Building Regulations, British Standards and all Health & Safety Regulations.
 - If in doubt please ask.

rev. date comment

amendments

Client

68-70 Church Walk

Job Title

New Residential Development

Existing and Proposed block
plan and location plan

buchan rum

9 SAVILL ROAD

LINDFIELD

WEST SUSSEX RH162NY

E : info@buchanrumarchitects.co.uk

Scale

1:50

Size

A1

11/2022

Dim By

EB

Drawing number

PL_00_105

Rev.

00