


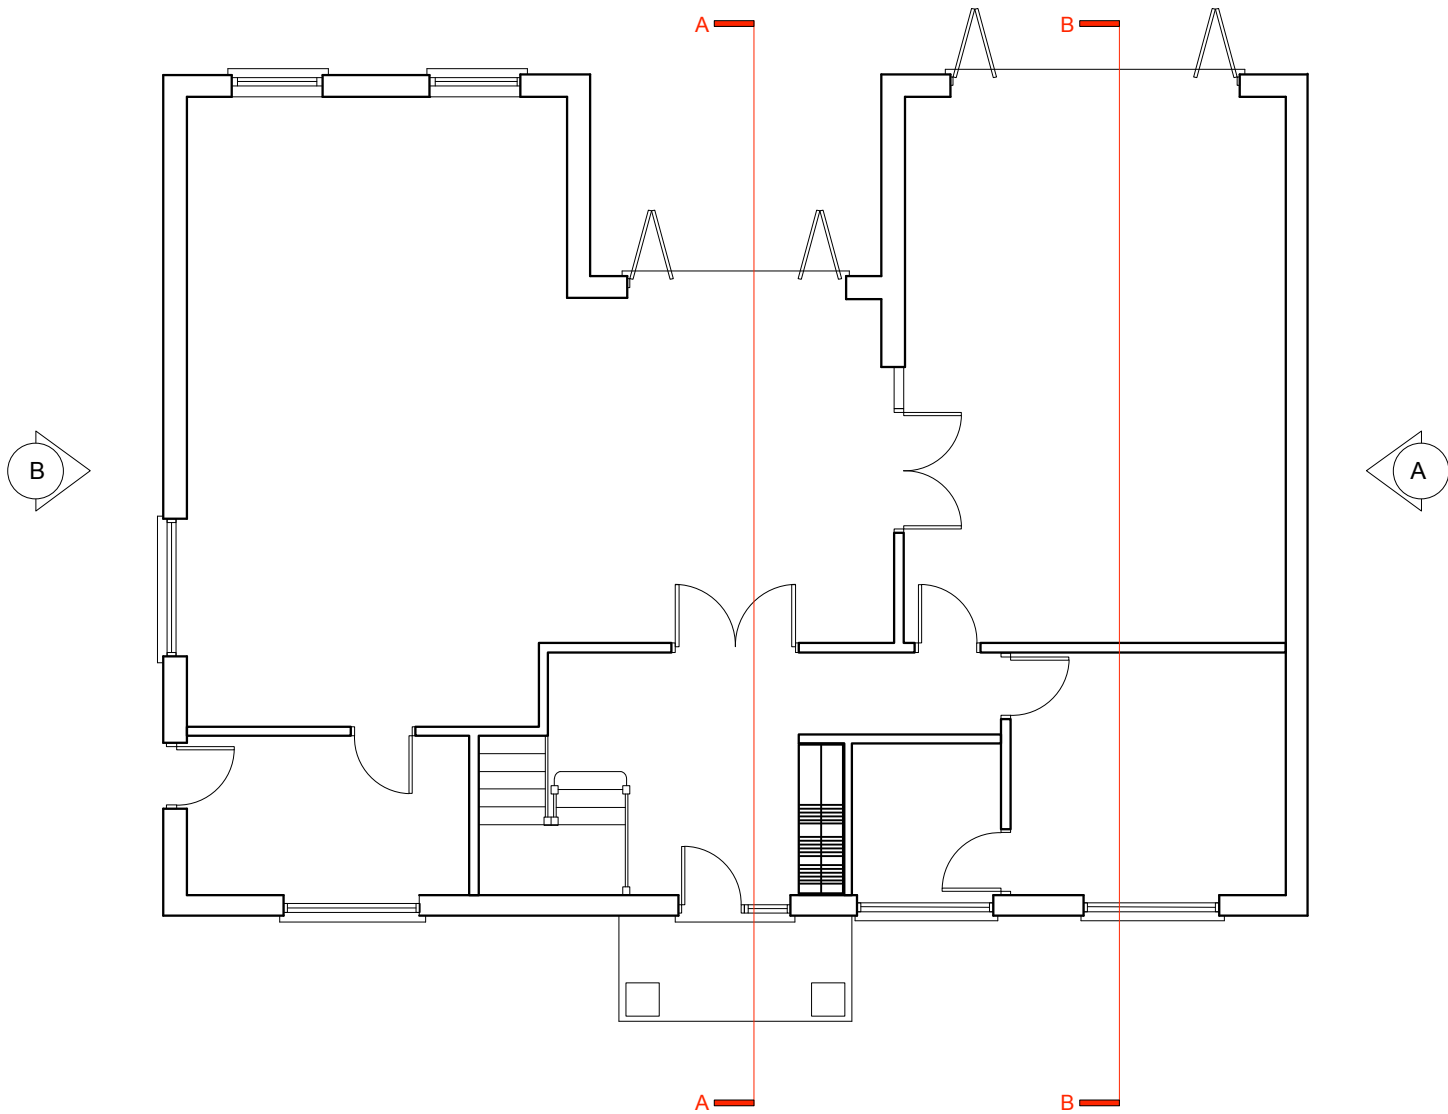

0 Proposed First floor floor
Scale: 1:100

