

- ☐ SURVEY
- ☐ FEASIBILITY
- ☒ PLANNING
- ☐ BUILDING REGULATIONS
- ☐ CONSTRUCTION

Notes

Do not scale, use figured dimensions only.


All dimensions to be verified on site prior to the commencement of any work or the production of any shop drawing. All discrepancies to be reported to the Architect.

This drawing is to be read in conjunction with all related Architect's and Engineer's drawings and any other relevant information. It is the contractors responsibility to ensure that all works are in compliance with Building Regulations.


This drawing is copyright of David Jenkins Design.

Date	Revision
L	
K	
J	
I	
H	
G	
F	21/07/26 Block plan landscape updated fro planning
E	11/06/26 Updated for draft planning issue
D	19/03/26 Updated for pre-app
C	20/08/25 Amended Boundary
B	22/07/25 Amended Boundary
A	16/07/25 Amended address & note changes

Client	MR D SHANKLAND		
Project	BIRCHGROVE FARM HOUSE BIRCHGROVE ROAD HORSTED KEYNES RH17 7BT		
Title	LOCATION AND BLOCK PLAN PROPOSED		
Date	Scales	Dwg. No.	Rev.
04/26	1:1250 @ A4 1:500 @ A3	800/01	F

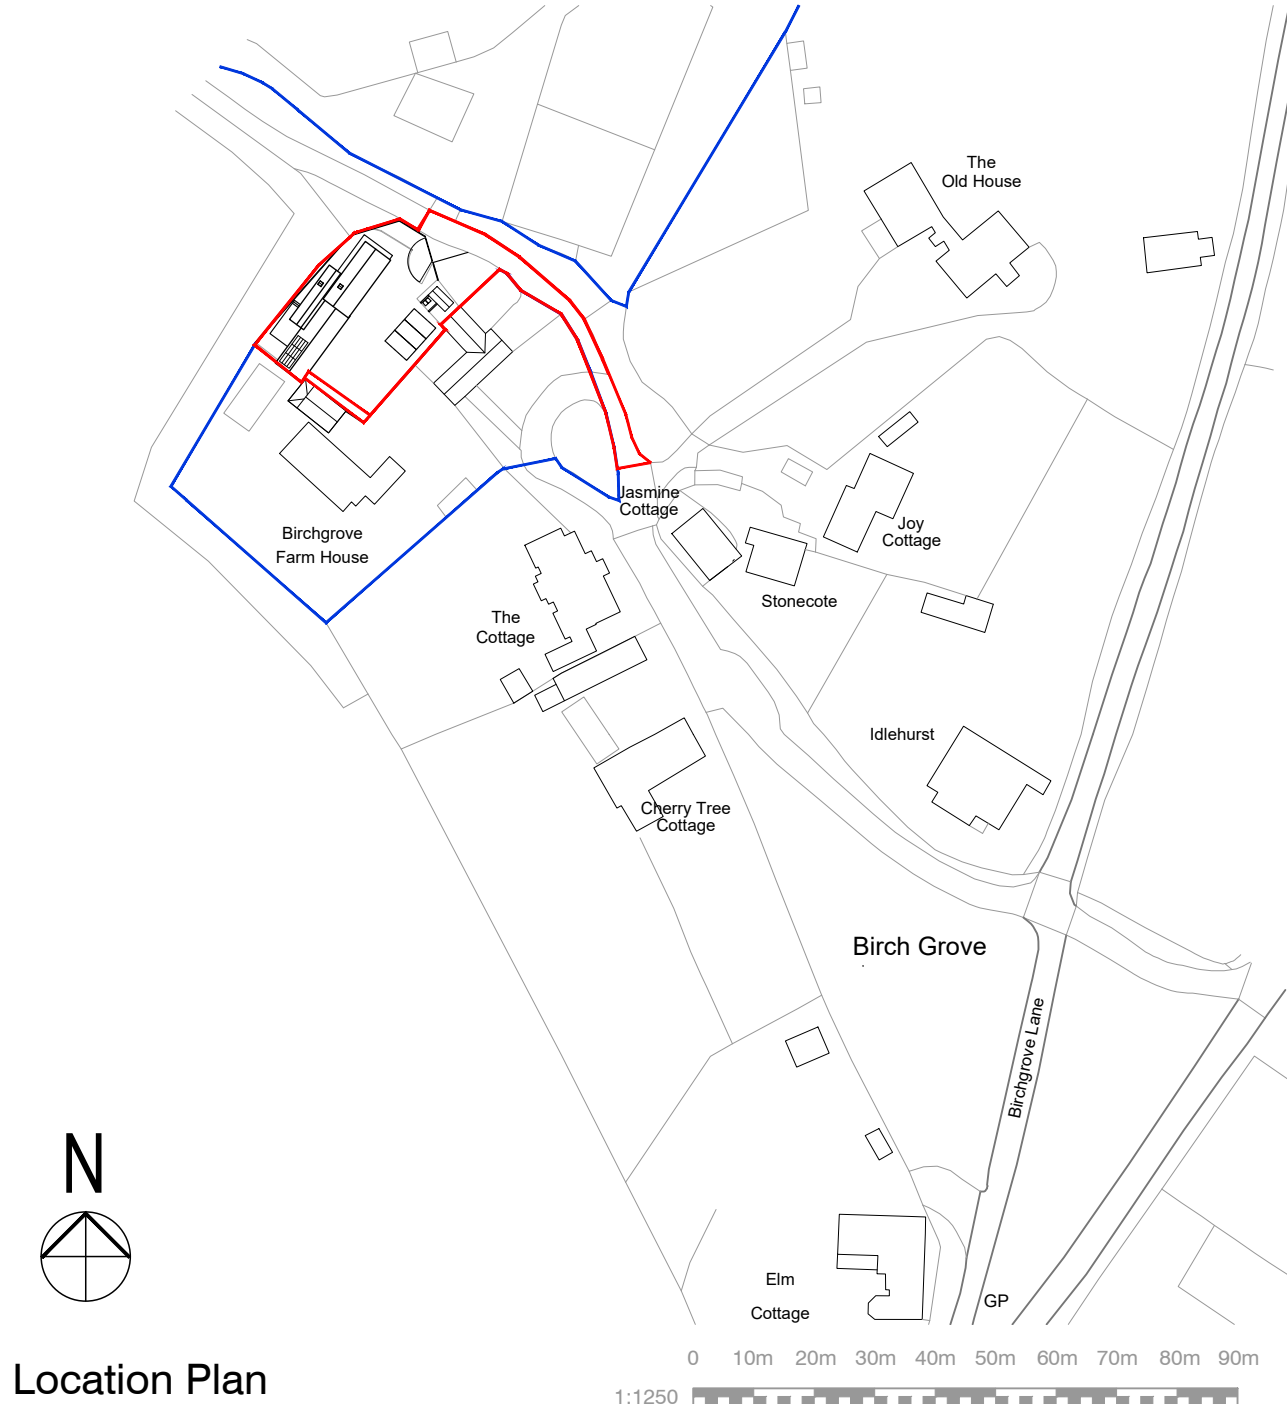

Location Plan

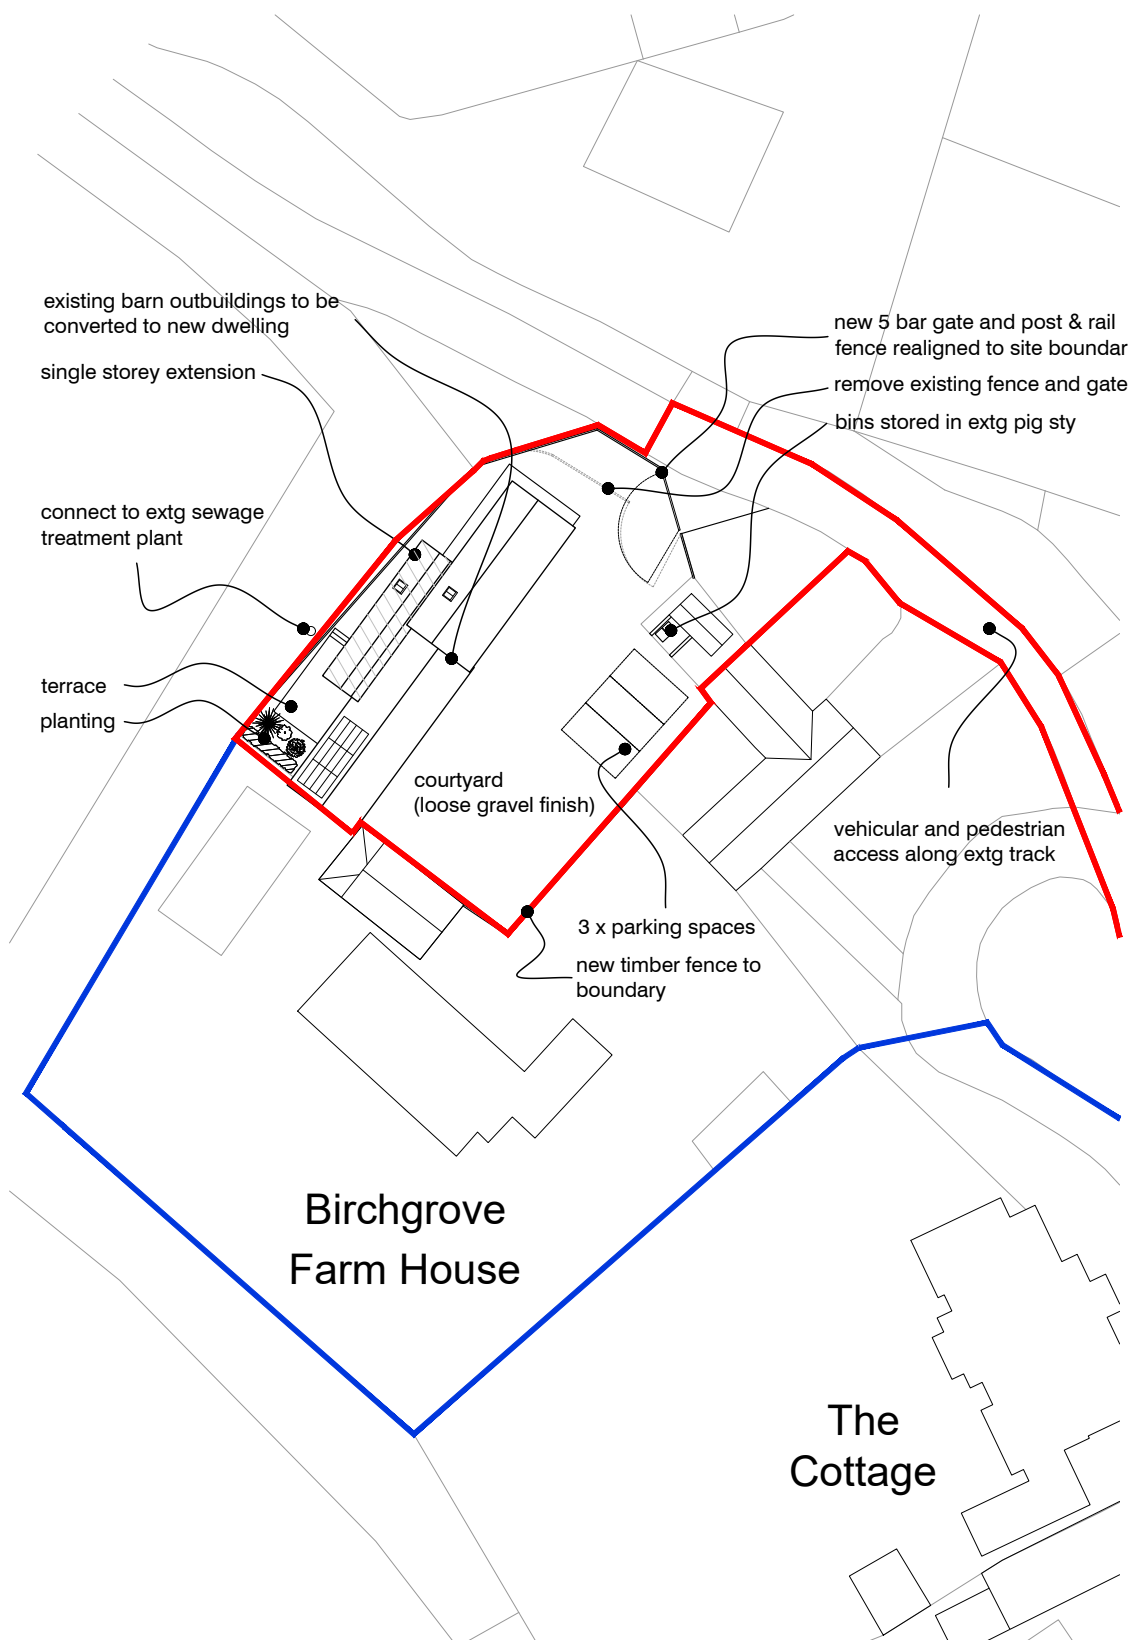

Block Plan