




SHEET KEY

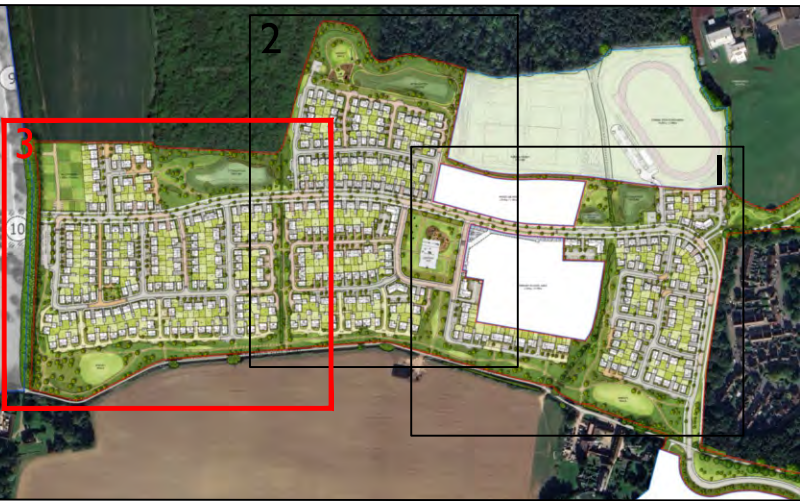

PLEASE REFER TO ARDENTS LEVEL DRAWINGS 'X' - Engineering Layout - RM (ISSUED 13.05.24) FOR DETAILED LEVEL INFORMATION & STAIR LOCATIONS.

Scale @ A0		Project	
0 5 10 15 20 25m		LAND WEST OF PRESHORNE LANE, EAST GRINSTEAD	
Scale 1:500		Title	
Rev		PLANNING LAYOUT SHEET 3	
Date		Client	
24.07.24		Vistry Homes	
Drawn by		Checked by	
TDT		BB	
Dwg No: CB_24_282_001_3		Rev: H	

Cooper Bailey Limited - Copyright House, 24 Gifford Road, Bognor, Sussex GU11 5BN - Telephone 01243 450031 - www.cooperbailey.co.uk