

This drawing is the copyright of Moore Design Consultancy. The contractor should check all dimensions on site. No dimensions are to be scaled from this drawing except for planning purposes. It is the contractor's responsibility to ensure that all works are in compliance with the current statutory requirements.



Ordnance Survey, (c) Crown Copyright 2026. All rights reserved. Licence number 100022432

Location Plan 1:1250




Block Plan 1:500

Rev Date Amend Revision

**Moore:Design Consultancy**

3 Chester Lodge 26 Lansdowne Road Worthing West Sussex BN11 4NF  
Mobile: 07793 00 44 62 e-mail: g.moore.mdc@gmail.com

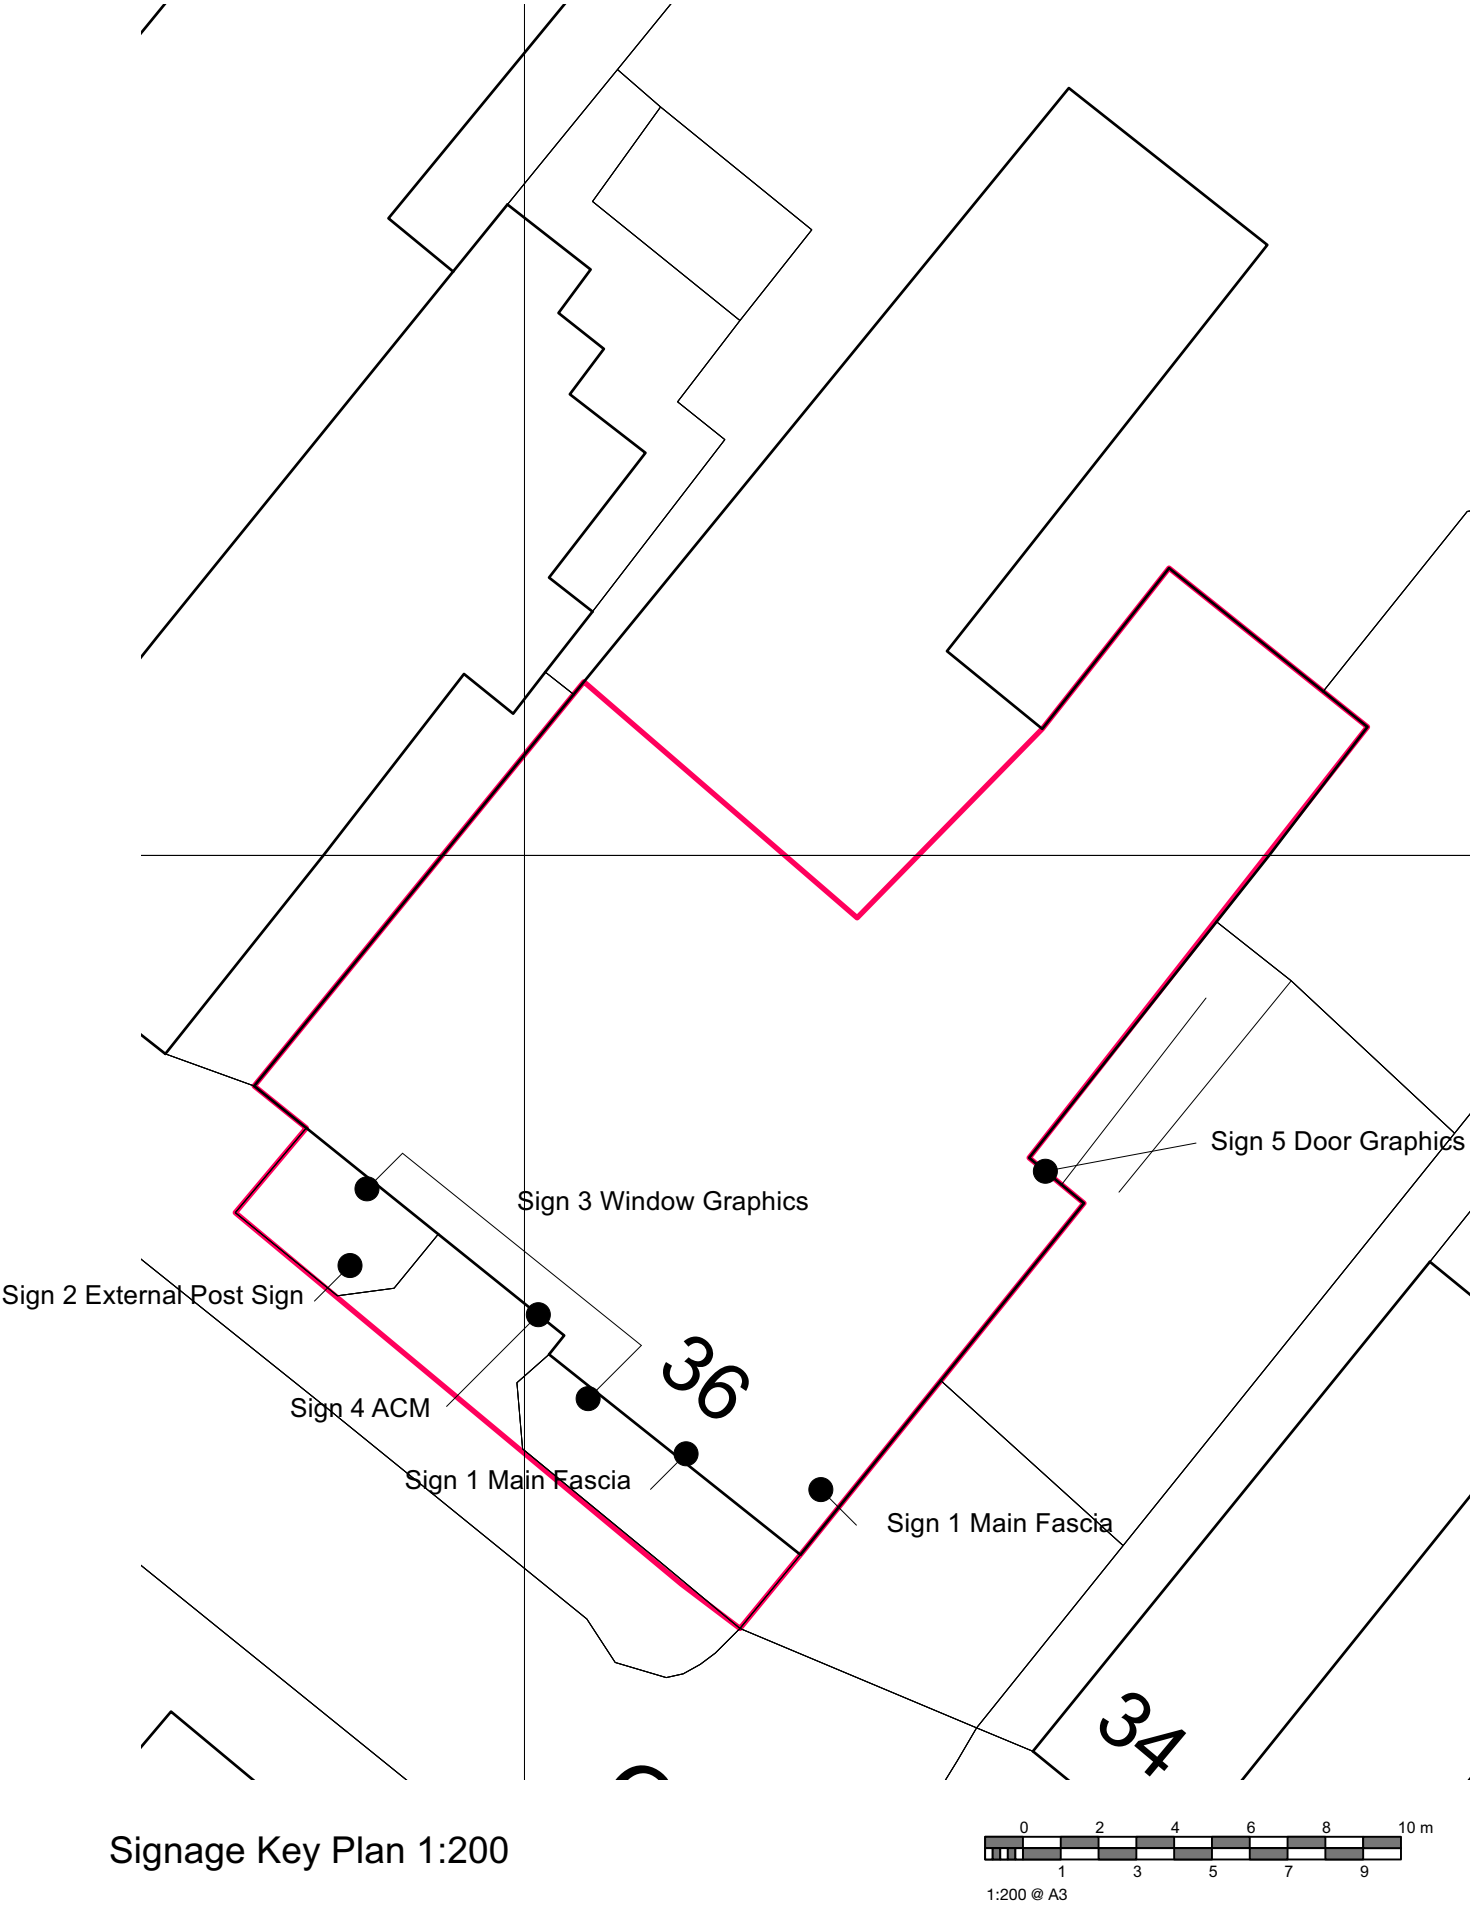

Signage Key Plan 1:200

Client: COOLE BEVIS

Project: DELMON HOUSE 36-38 CHURCH ROAD  
BURGESS HILL RH15 9AH

Drawing: LOCATION AND BLOCK PLANS

Drg No: 521/26/P/01

Scales: 1:1250, 1:500, 1:200 Date: JULY 2026

Drawn: gm

Drawing Size: A3