

This drawing is the copyright of Moore Design Consultancy. The contractor should check all dimensions on site. No dimensions are to be scaled from this drawing except for planning purposes. It is the contractor's responsibility to ensure that all works are in compliance with the current statutory requirements.




Elevation to Church Road South West 1:100


Main Fascia Sign 1

Folded aluminium tray signs,
powder coated RAL 5003

5mm aluminium letters "Coole Bevis"

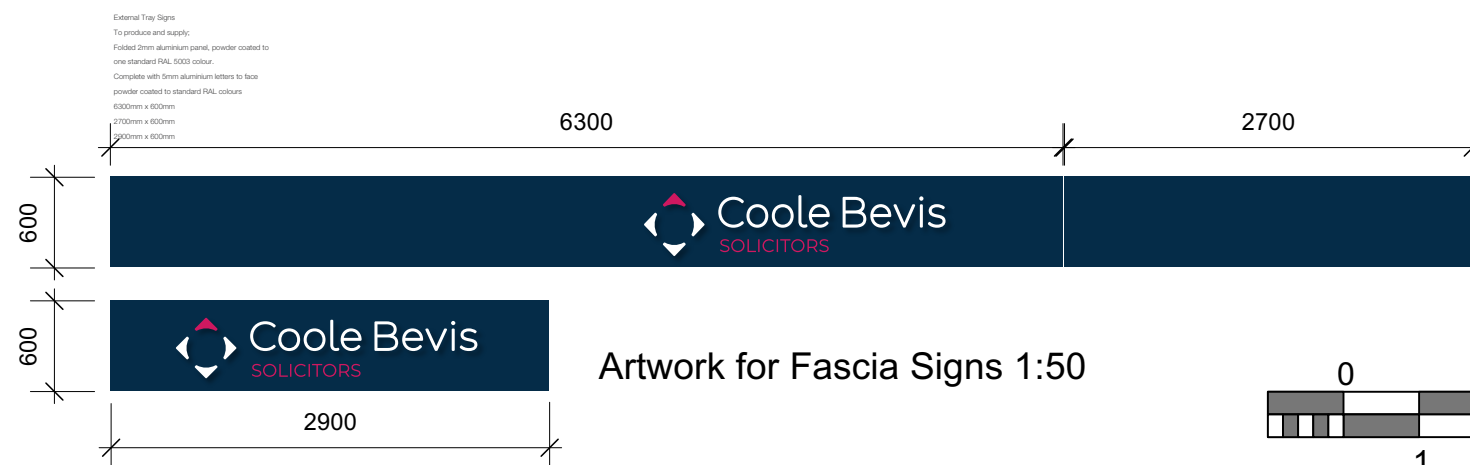

Artwork for Fascia Signs 1:50

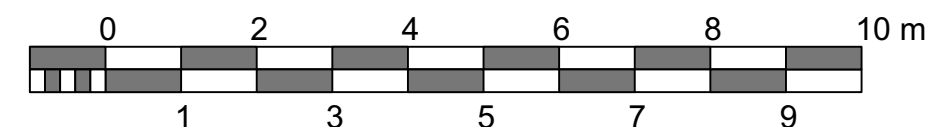

1:100 @ A3

Rev	Date	Amend	Revision
-----	------	-------	----------

Moore:**D**esign **C**onsultancy

3 Chester Lodge 26 Lansdowne Road Worthing West Sussex BN11 4NF

Mobile: 07793 00 44 62

e-mail: g.moore.mdc@gmail.com

Client: COOLE BEVIS

Project: DELMON HOUSE 36-38 CHURCH ROAD
BURGESS HILL RH15 9AH

Drawing: MAIN FASCIA SIGNAGE SIGN 1

Drg No: **521/26/P/02**

Scales: 1:100, 1:50

Date: JULY 2026

Drawn: gm

Drawing Size: **A3**