




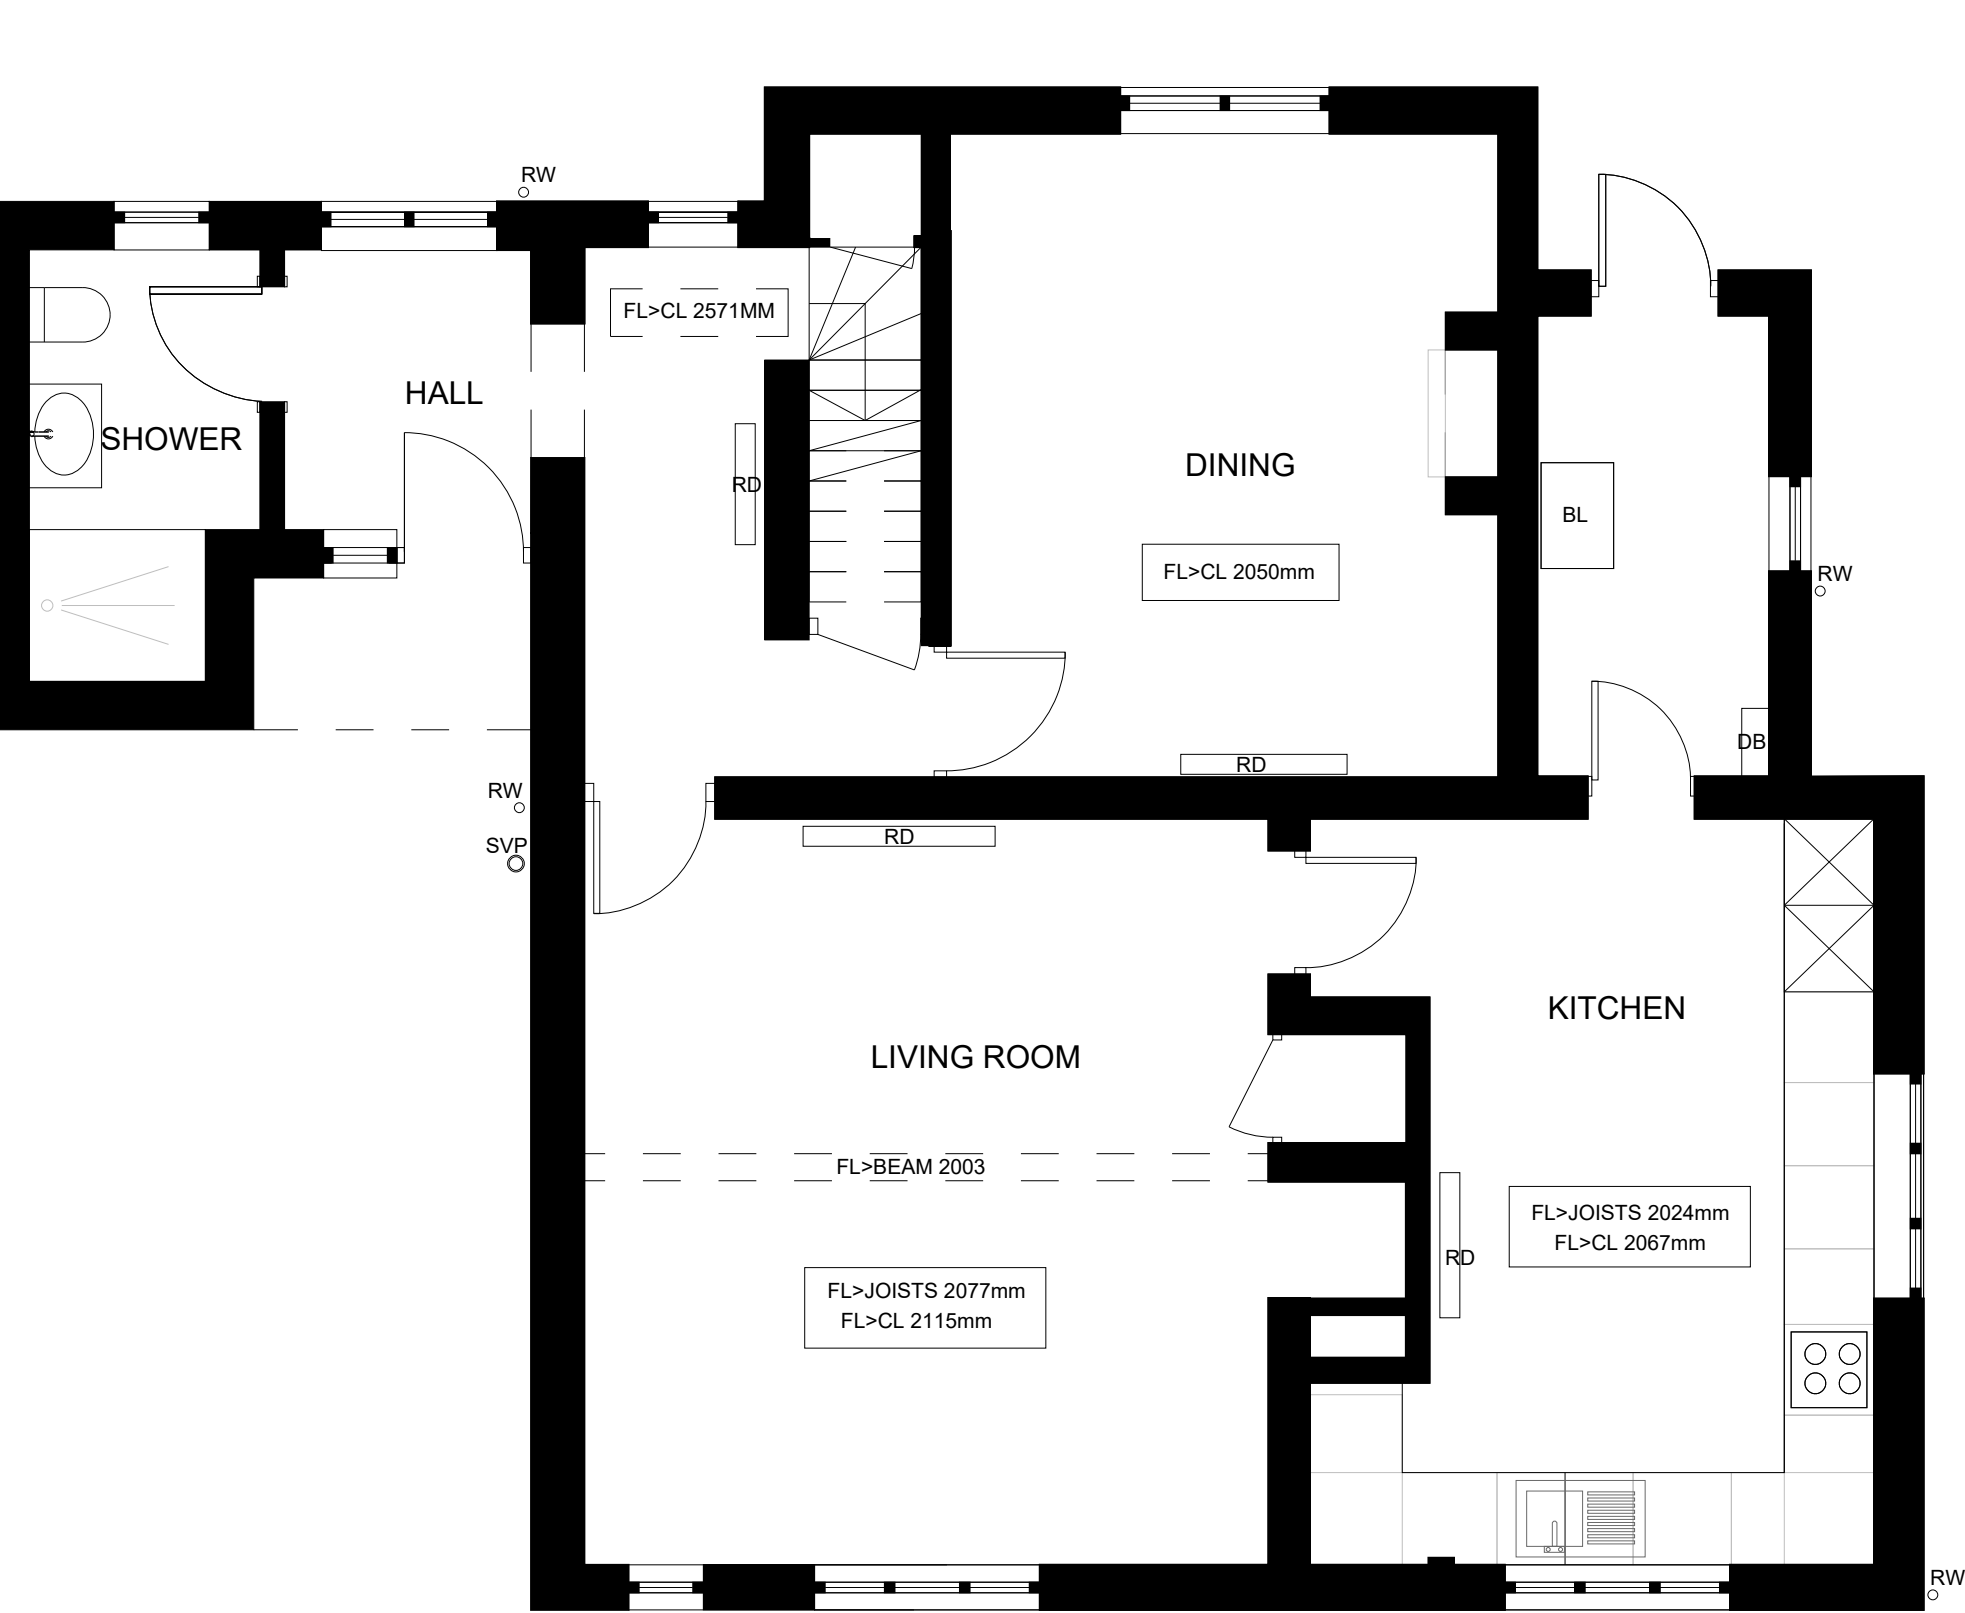

1 EXISTING GROUND FLOOR PLAN / GR

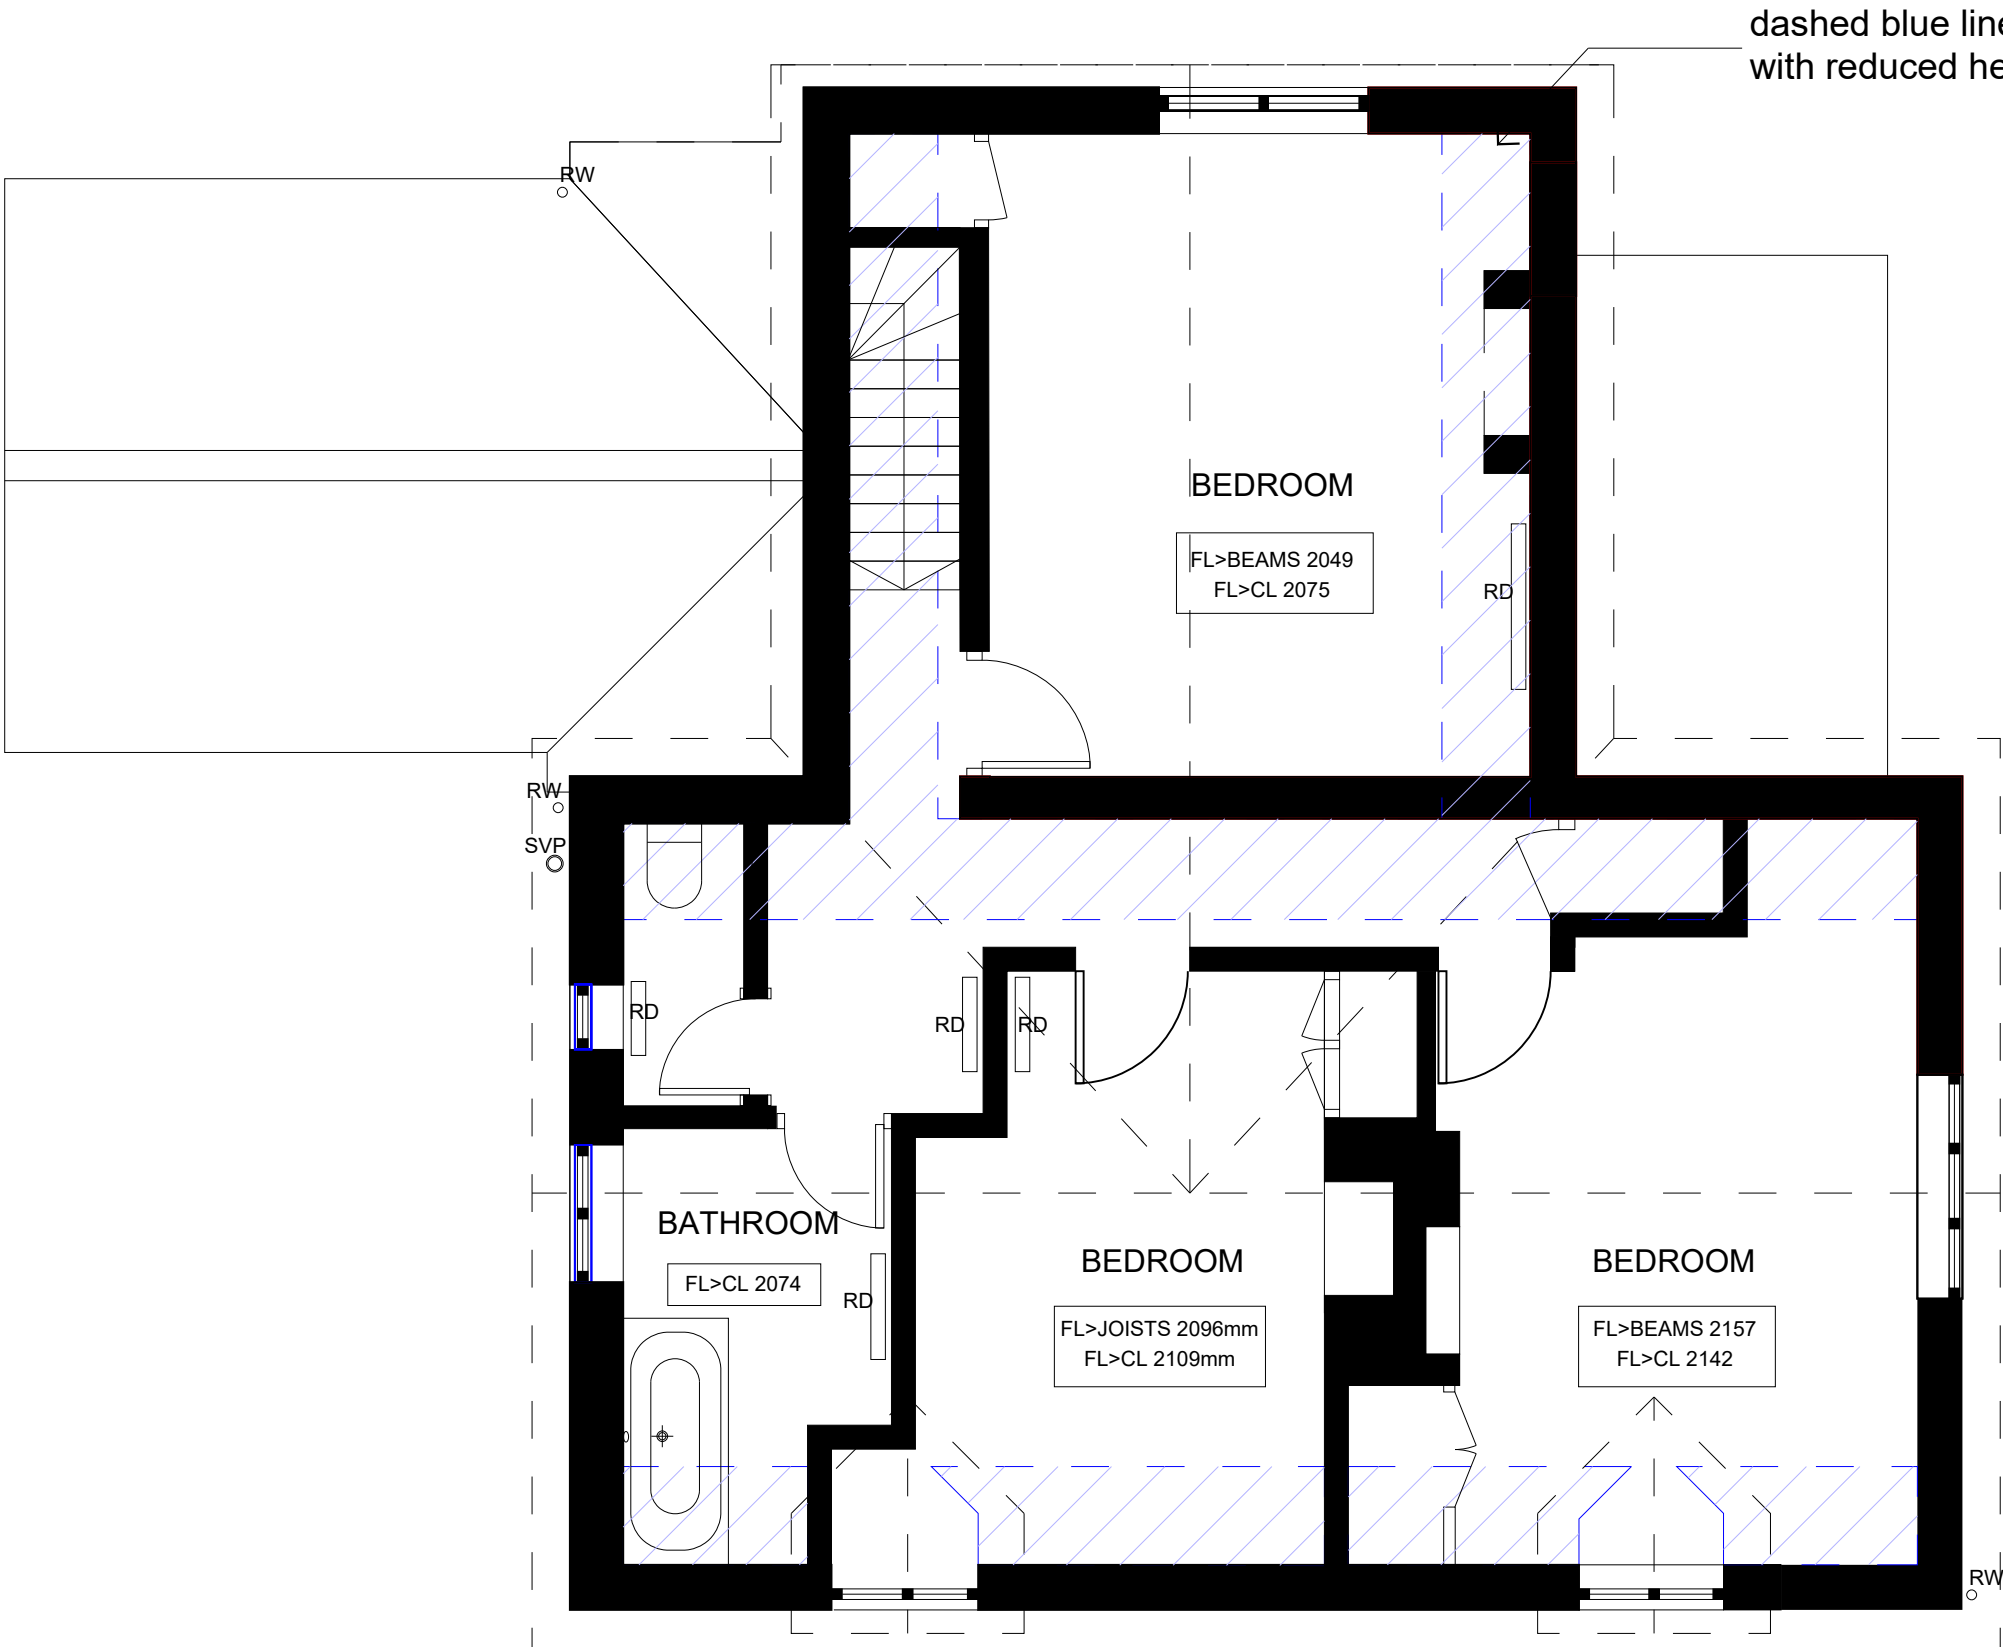

2 EXISTING FIRST FLOOR PLAN / FF

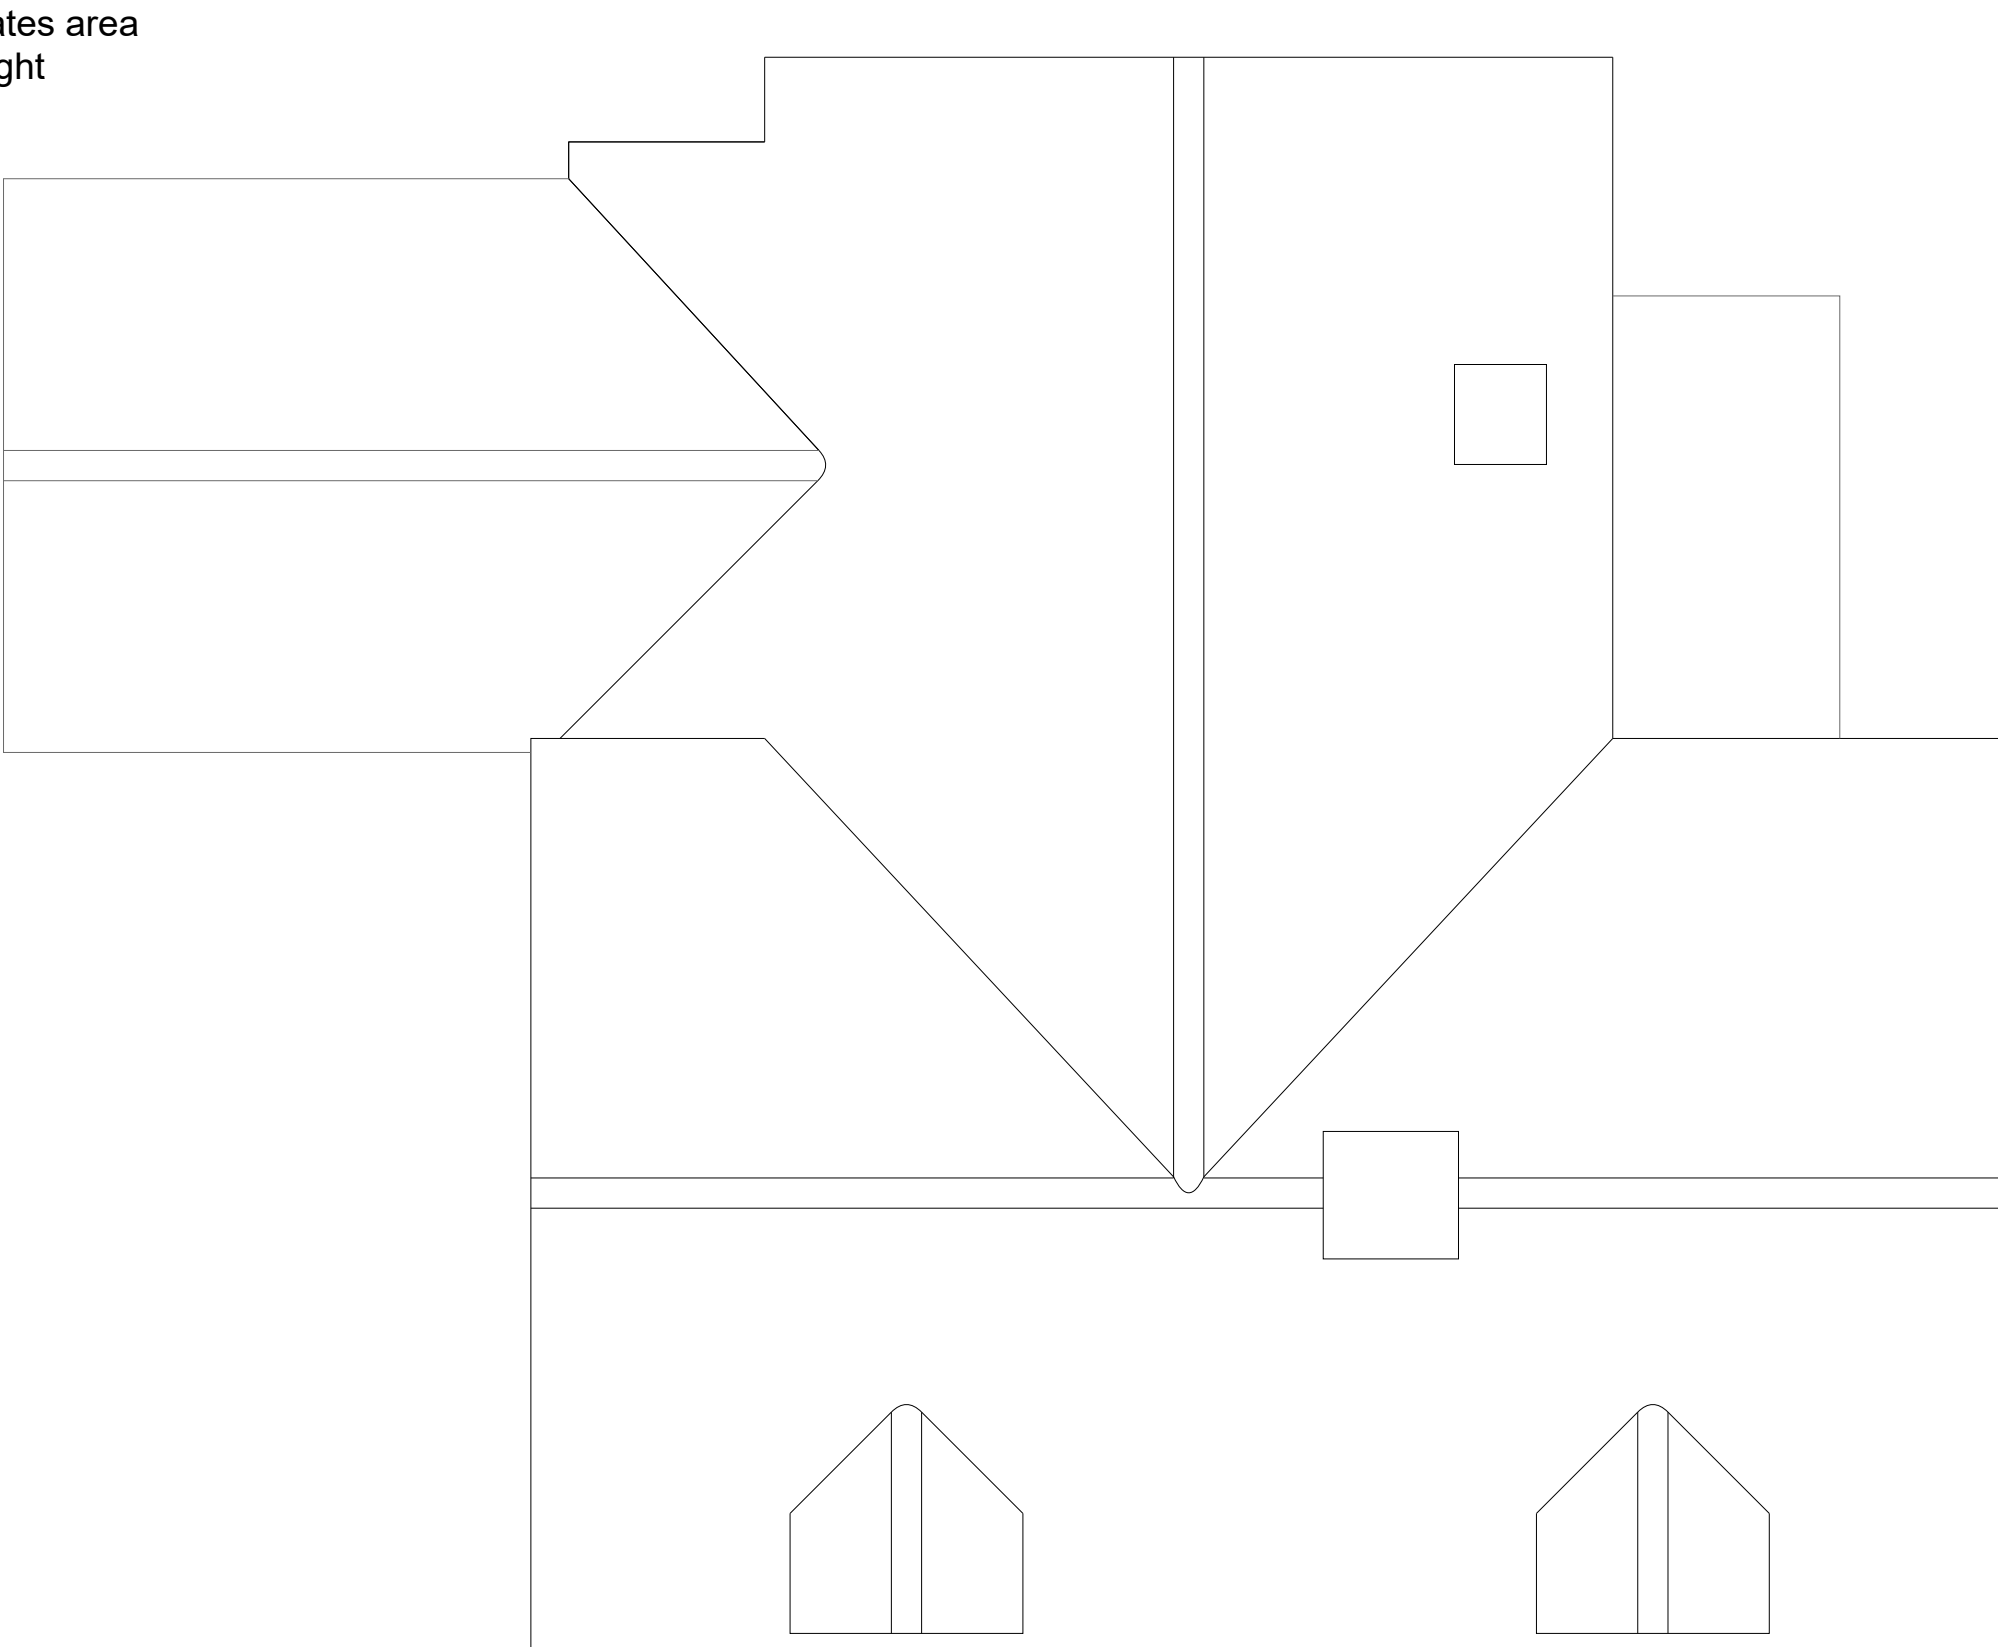


3 EXISTING ROOF PLAN / RF

KEY

- EXISTING WALL
- PROPOSED WALL
- RESTRICTED HEAD-HEIGHT
- DEMOLISHED

NOTES

SCALING FOR PLANNING PURPOSES ONLY.
ALL DIMENSIONS TO BE CHECKED ON SITE.
WORK TO BE CARRIED OUT IN ACCORDANCE WITH
BYE-LAWS AND REGULATIONS OF LOCAL AUTHORITIES AND
STATUTORY UNDERTAKERS.
THIS DRAWING MAY INCORPORATE INFORMATION FROM
OTHER PROFESSIONALS. FORD REACHEPI CANNOT ACCEPT
RESPONSIBILITY FOR THE INTEGRITY AND ACCURACY OF
SUCH INFORMATION.
DRAWINGS, SPECIFICATIONS AND SCHEDULES ARE TO BE
READ IN CONJUNCTION WITH ALL RELEVANT ARCHITECTS
AND CONSULTANTS DRAWINGS AND SPECIFICATIONS.
PRINT PDF OF THE DWG IN ACTUAL SIZE.

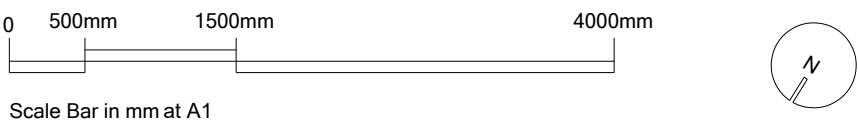

REV	NOTES	DATE	BY
-	-	-	-

STATUS PLANNING
PROJECT Highbrook Cottage RH17 6SS
TITLE EXISTING PLANS
SCALE AT A1: 1:50 SCALE AT A3: 1:100

ANDRE FORD ARCHITECT
Hoathly Hill
West Hoathly
RH19 4SJ
t +44 (0)7732089521
w andreford.co.uk
e info@andreford.co.uk