






3 EXISTING FRONT / NORTH-WEST ELEVATION

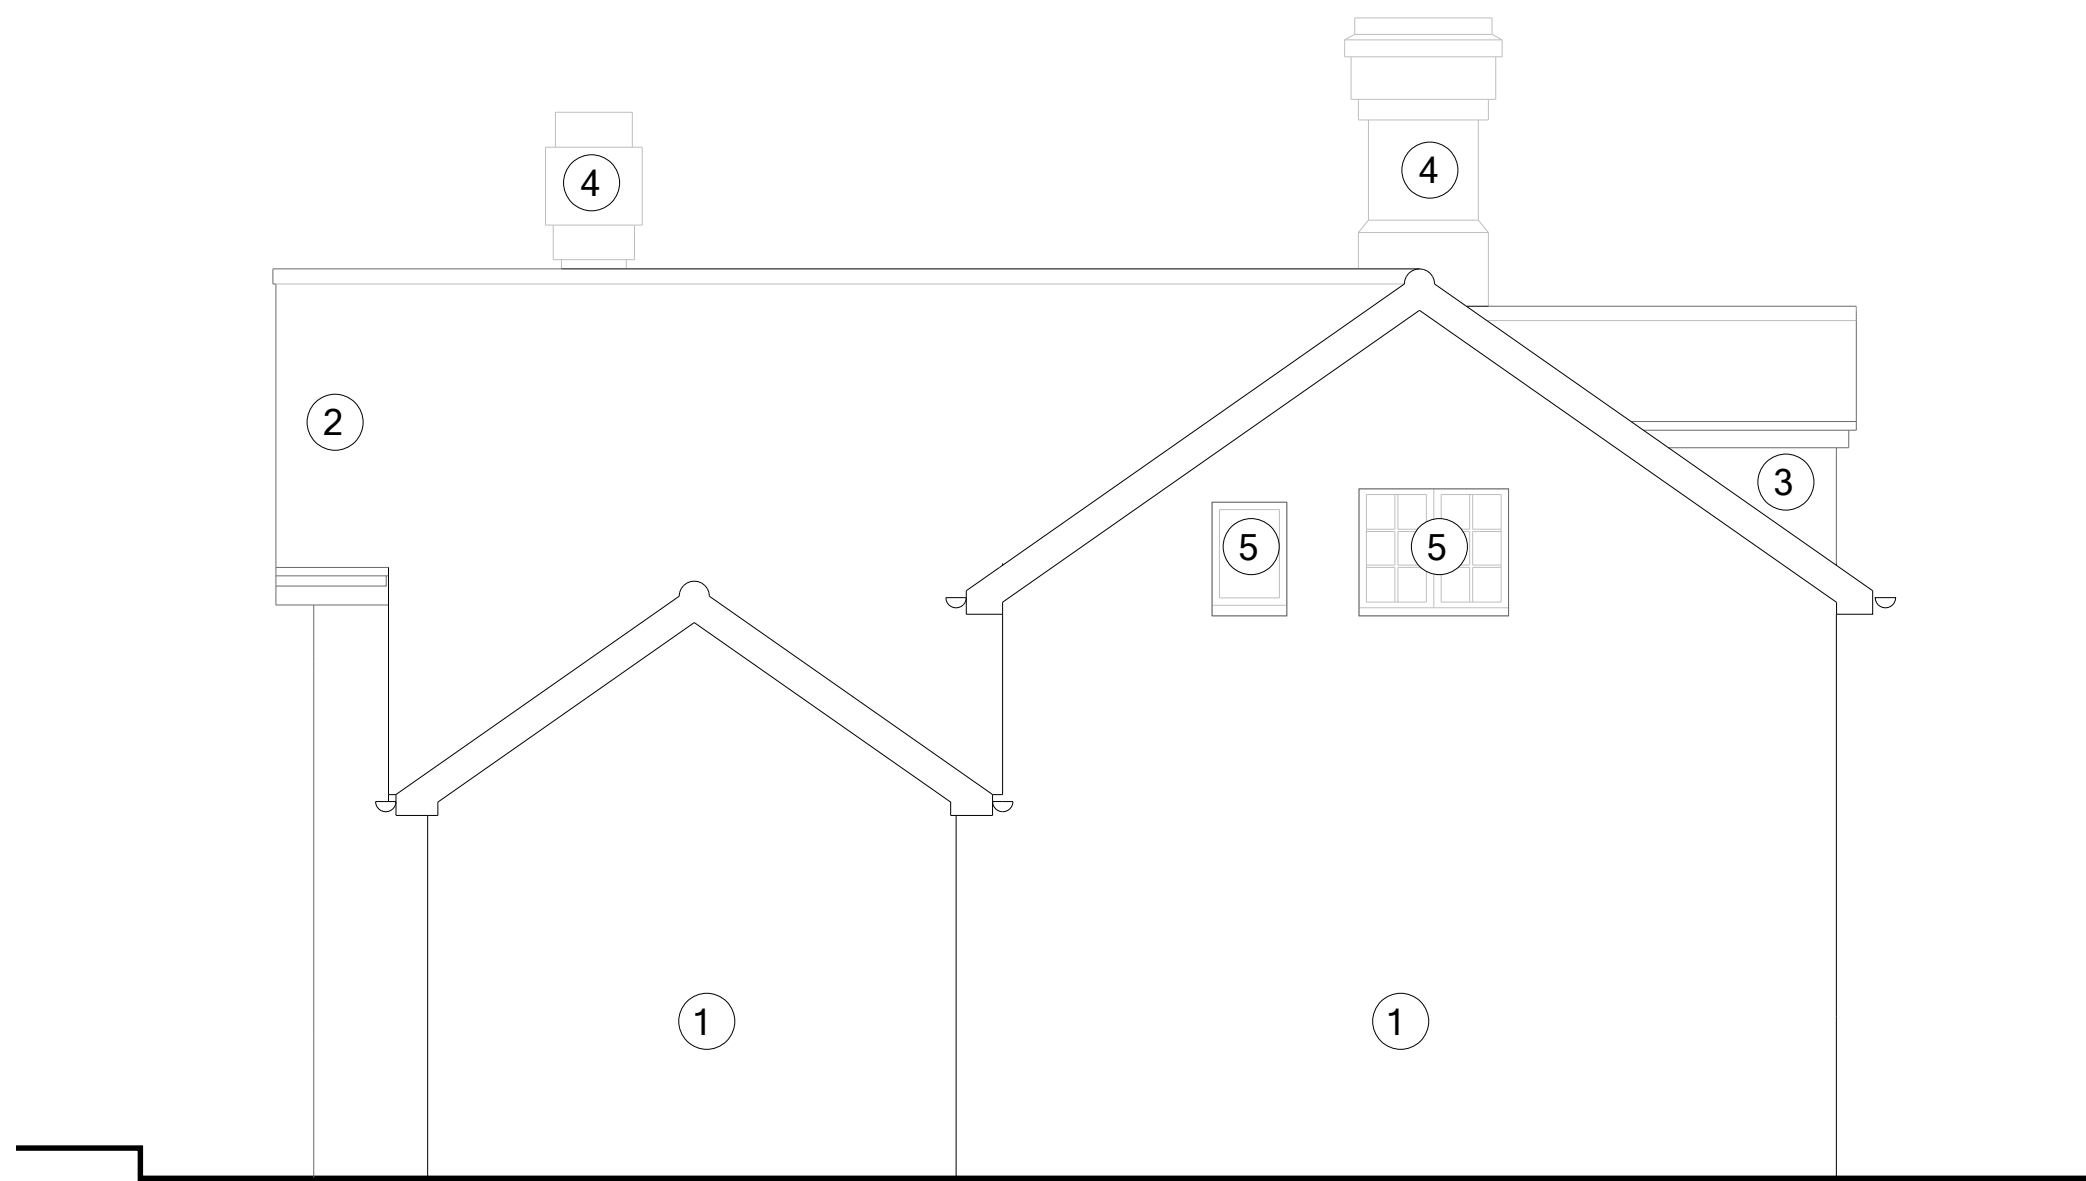

4 EXISTING SIDE / NORTH EAST ELEVATION

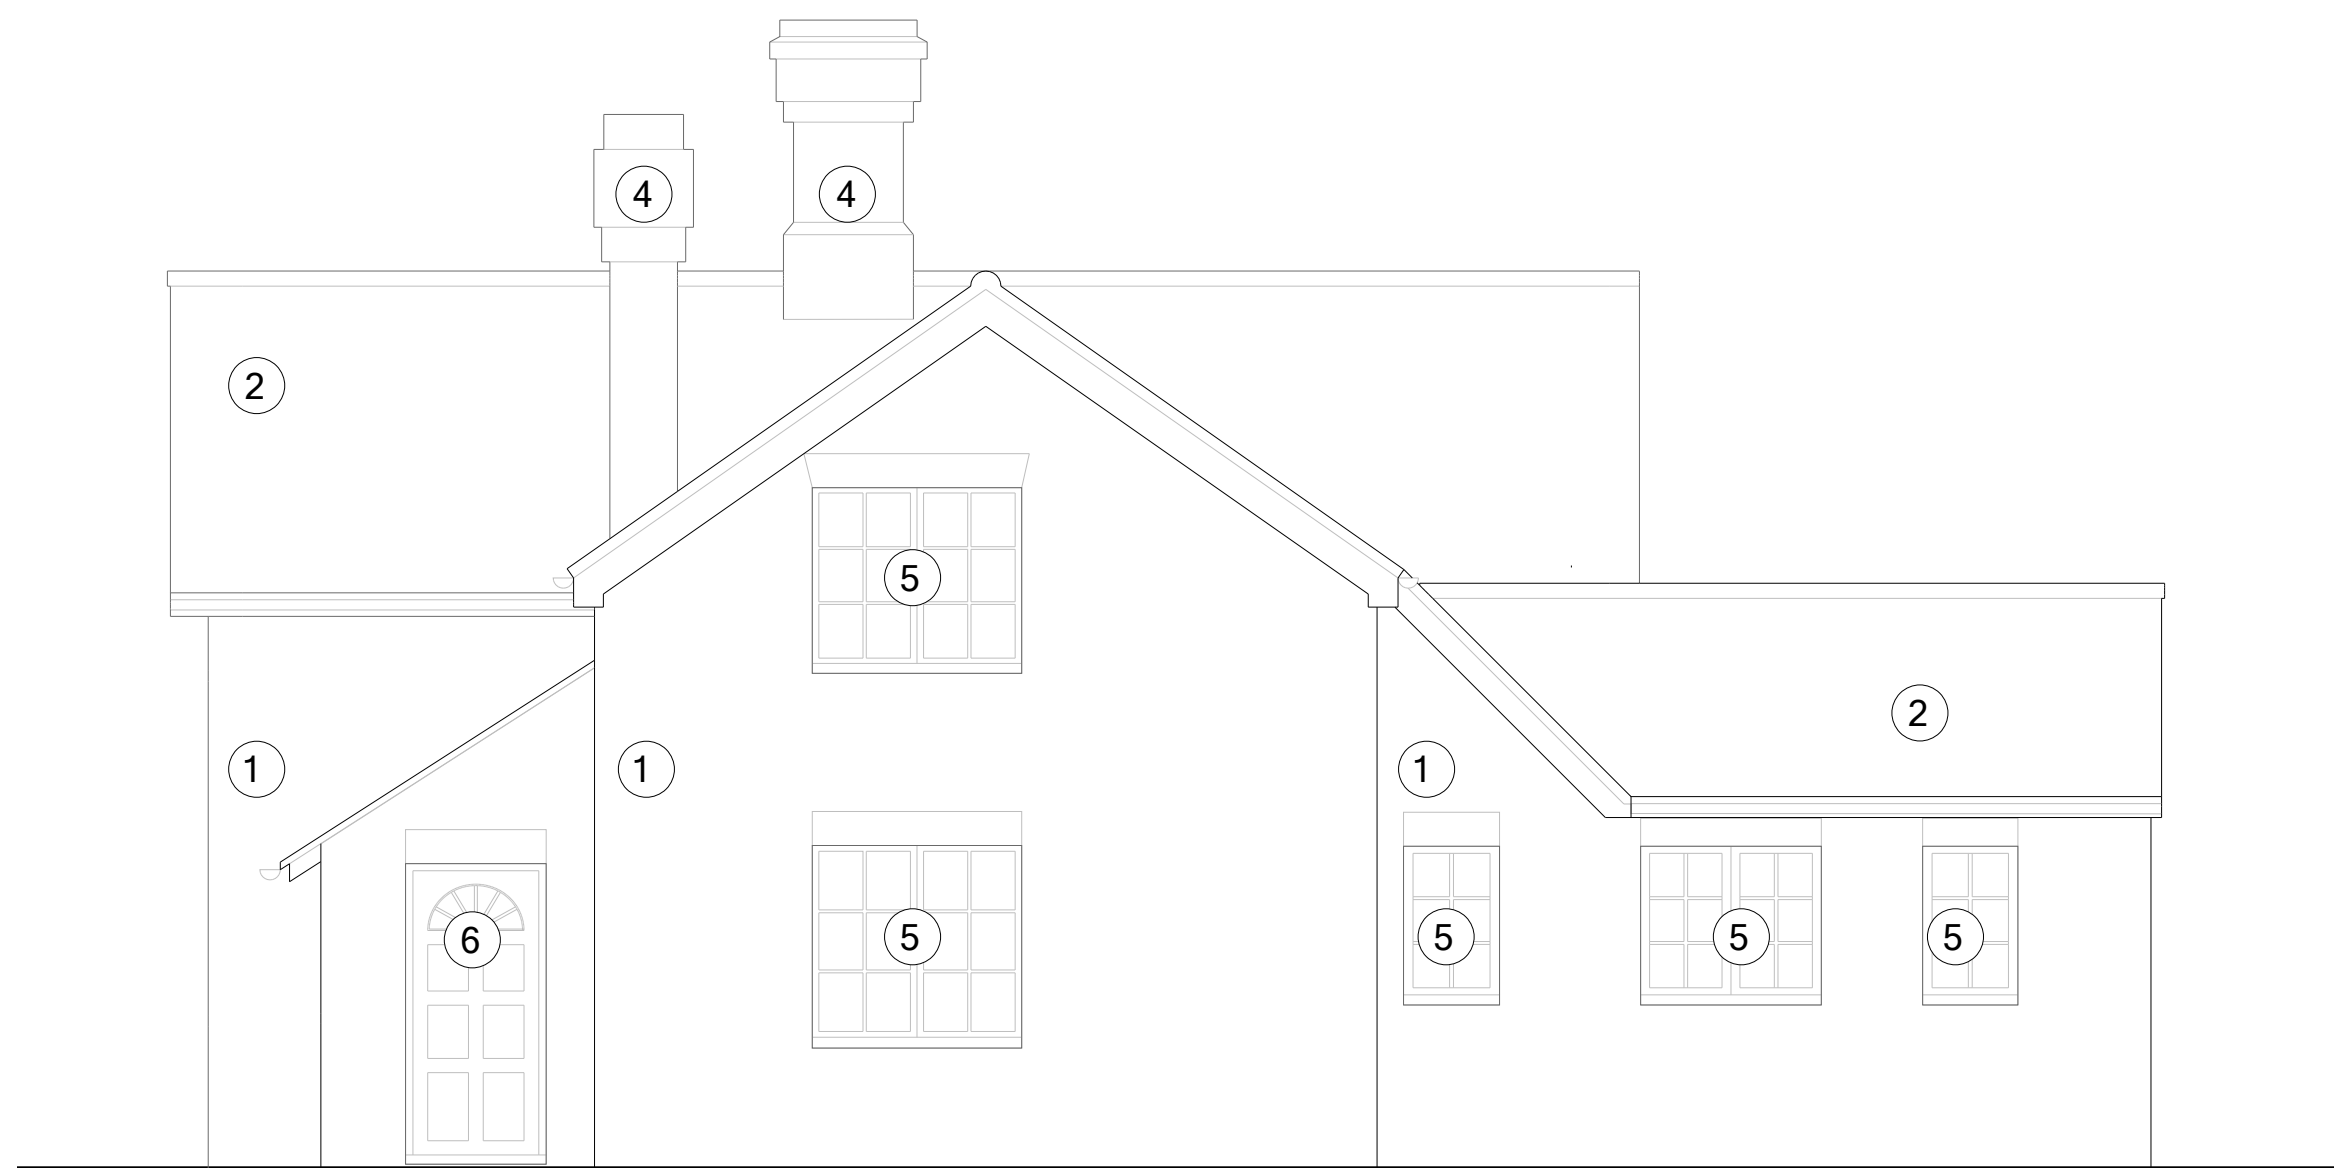

1 EXISTING REAR / SOUTH-EAST ELEVATION

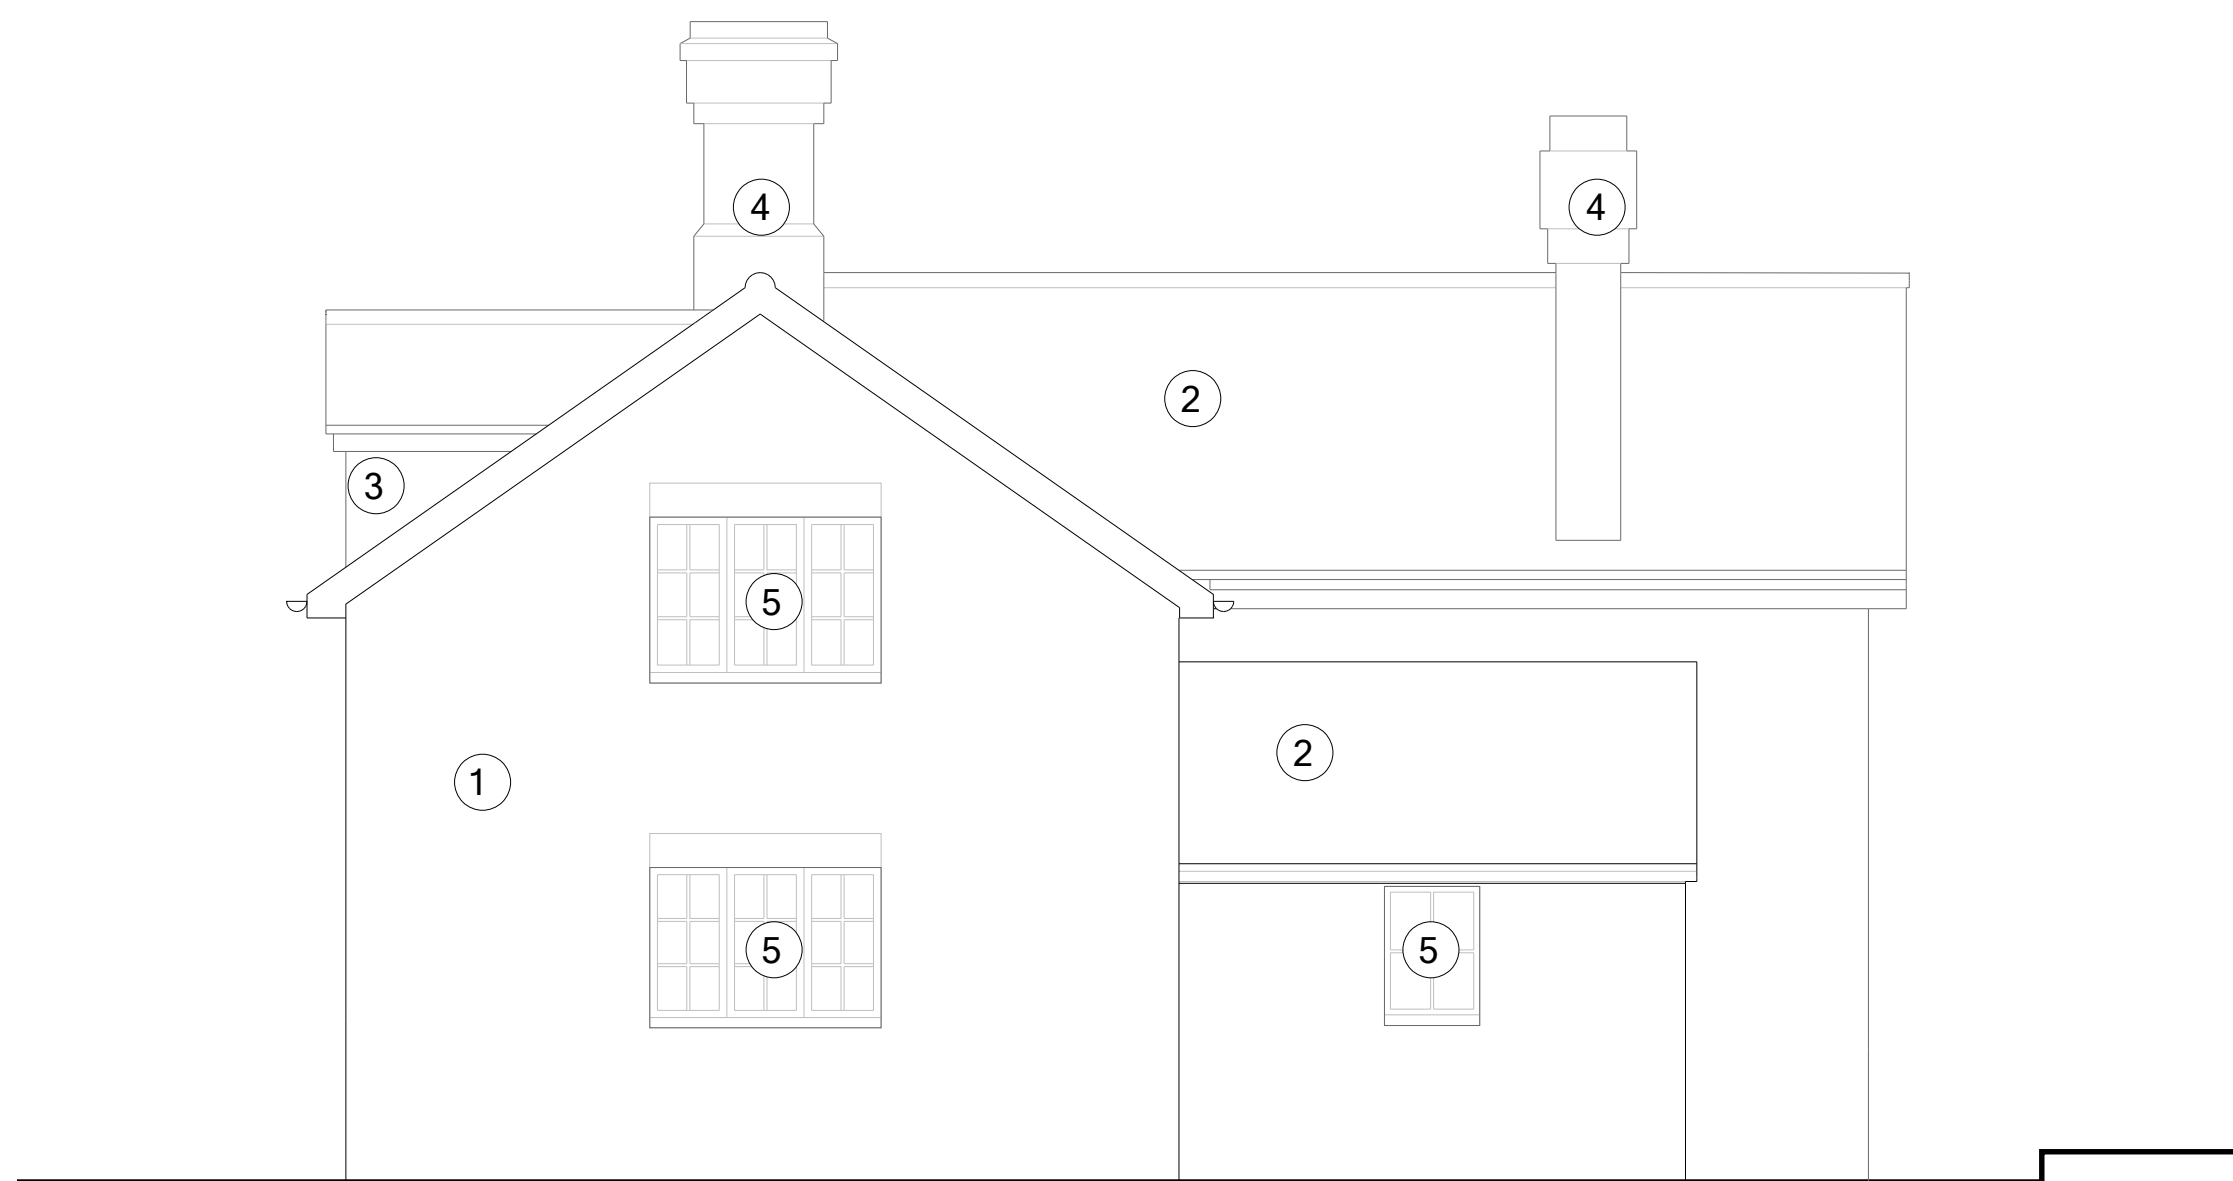

2 EXISTING SIDE / SOUTH-WEST ELEVATION

NOTES


SCALING FOR PLANNING PURPOSES ONLY.
ALL DIMENSIONS TO BE CHECKED ON SITE.

WORK TO BE CARRIED OUT IN ACCORDANCE WITH
BYE-LAWS AND REGULATIONS OF LOCAL AUTHORITIES AND
STATUTORY UNDERTAKERS.

THIS DRAWING MAY INCORPORATE INFORMATION FROM
OTHER PROFESSIONALS. FORD REACHEPT CANNOT ACCEPT
RESPONSIBILITY FOR THE INTEGRITY AND ACCURACY OF
SUCH INFORMATION.

DRAWINGS, SPECIFICATIONS AND SCHEDULES ARE TO BE
READ IN CONJUNCTION WITH ALL RELEVANT ARCHITECTS
AND CONSULTANTS DRAWINGS AND SPECIFICATIONS.

PRINT PDF OF THE DWG IN ACTUAL SIZE.

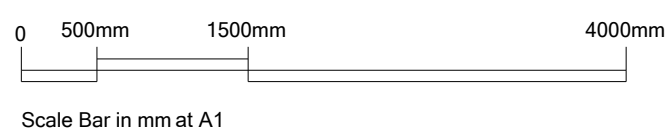

KEY

- 1 Existing Brick
- 2 Existing Clay Tile Roof
- 3 Existing Clay Tile Dormer Window
- 4 Existing Brick Chimney
- 5 Existing Timber Window
- 6 Existing Timber Door

REV NOTES

REV	NOTES	DATE	BY
-	-	-	-

STATUS PLANNING

PROJECT
HIGHBROOK COTTAGE
RH17 6SS

TITLE
EXISTING ELEVATIONS

SCALE AT A1: 1:50 | SCALE AT A3: 1:100

ANDRE FORD ARCHITECT

Hoathly Hill
West Hoathly
RH19 4SJ

t +44 (0)7732089521
w andreford.co.uk
e info@andreford.co.uk

DWG NUM **HC-200** REV -