


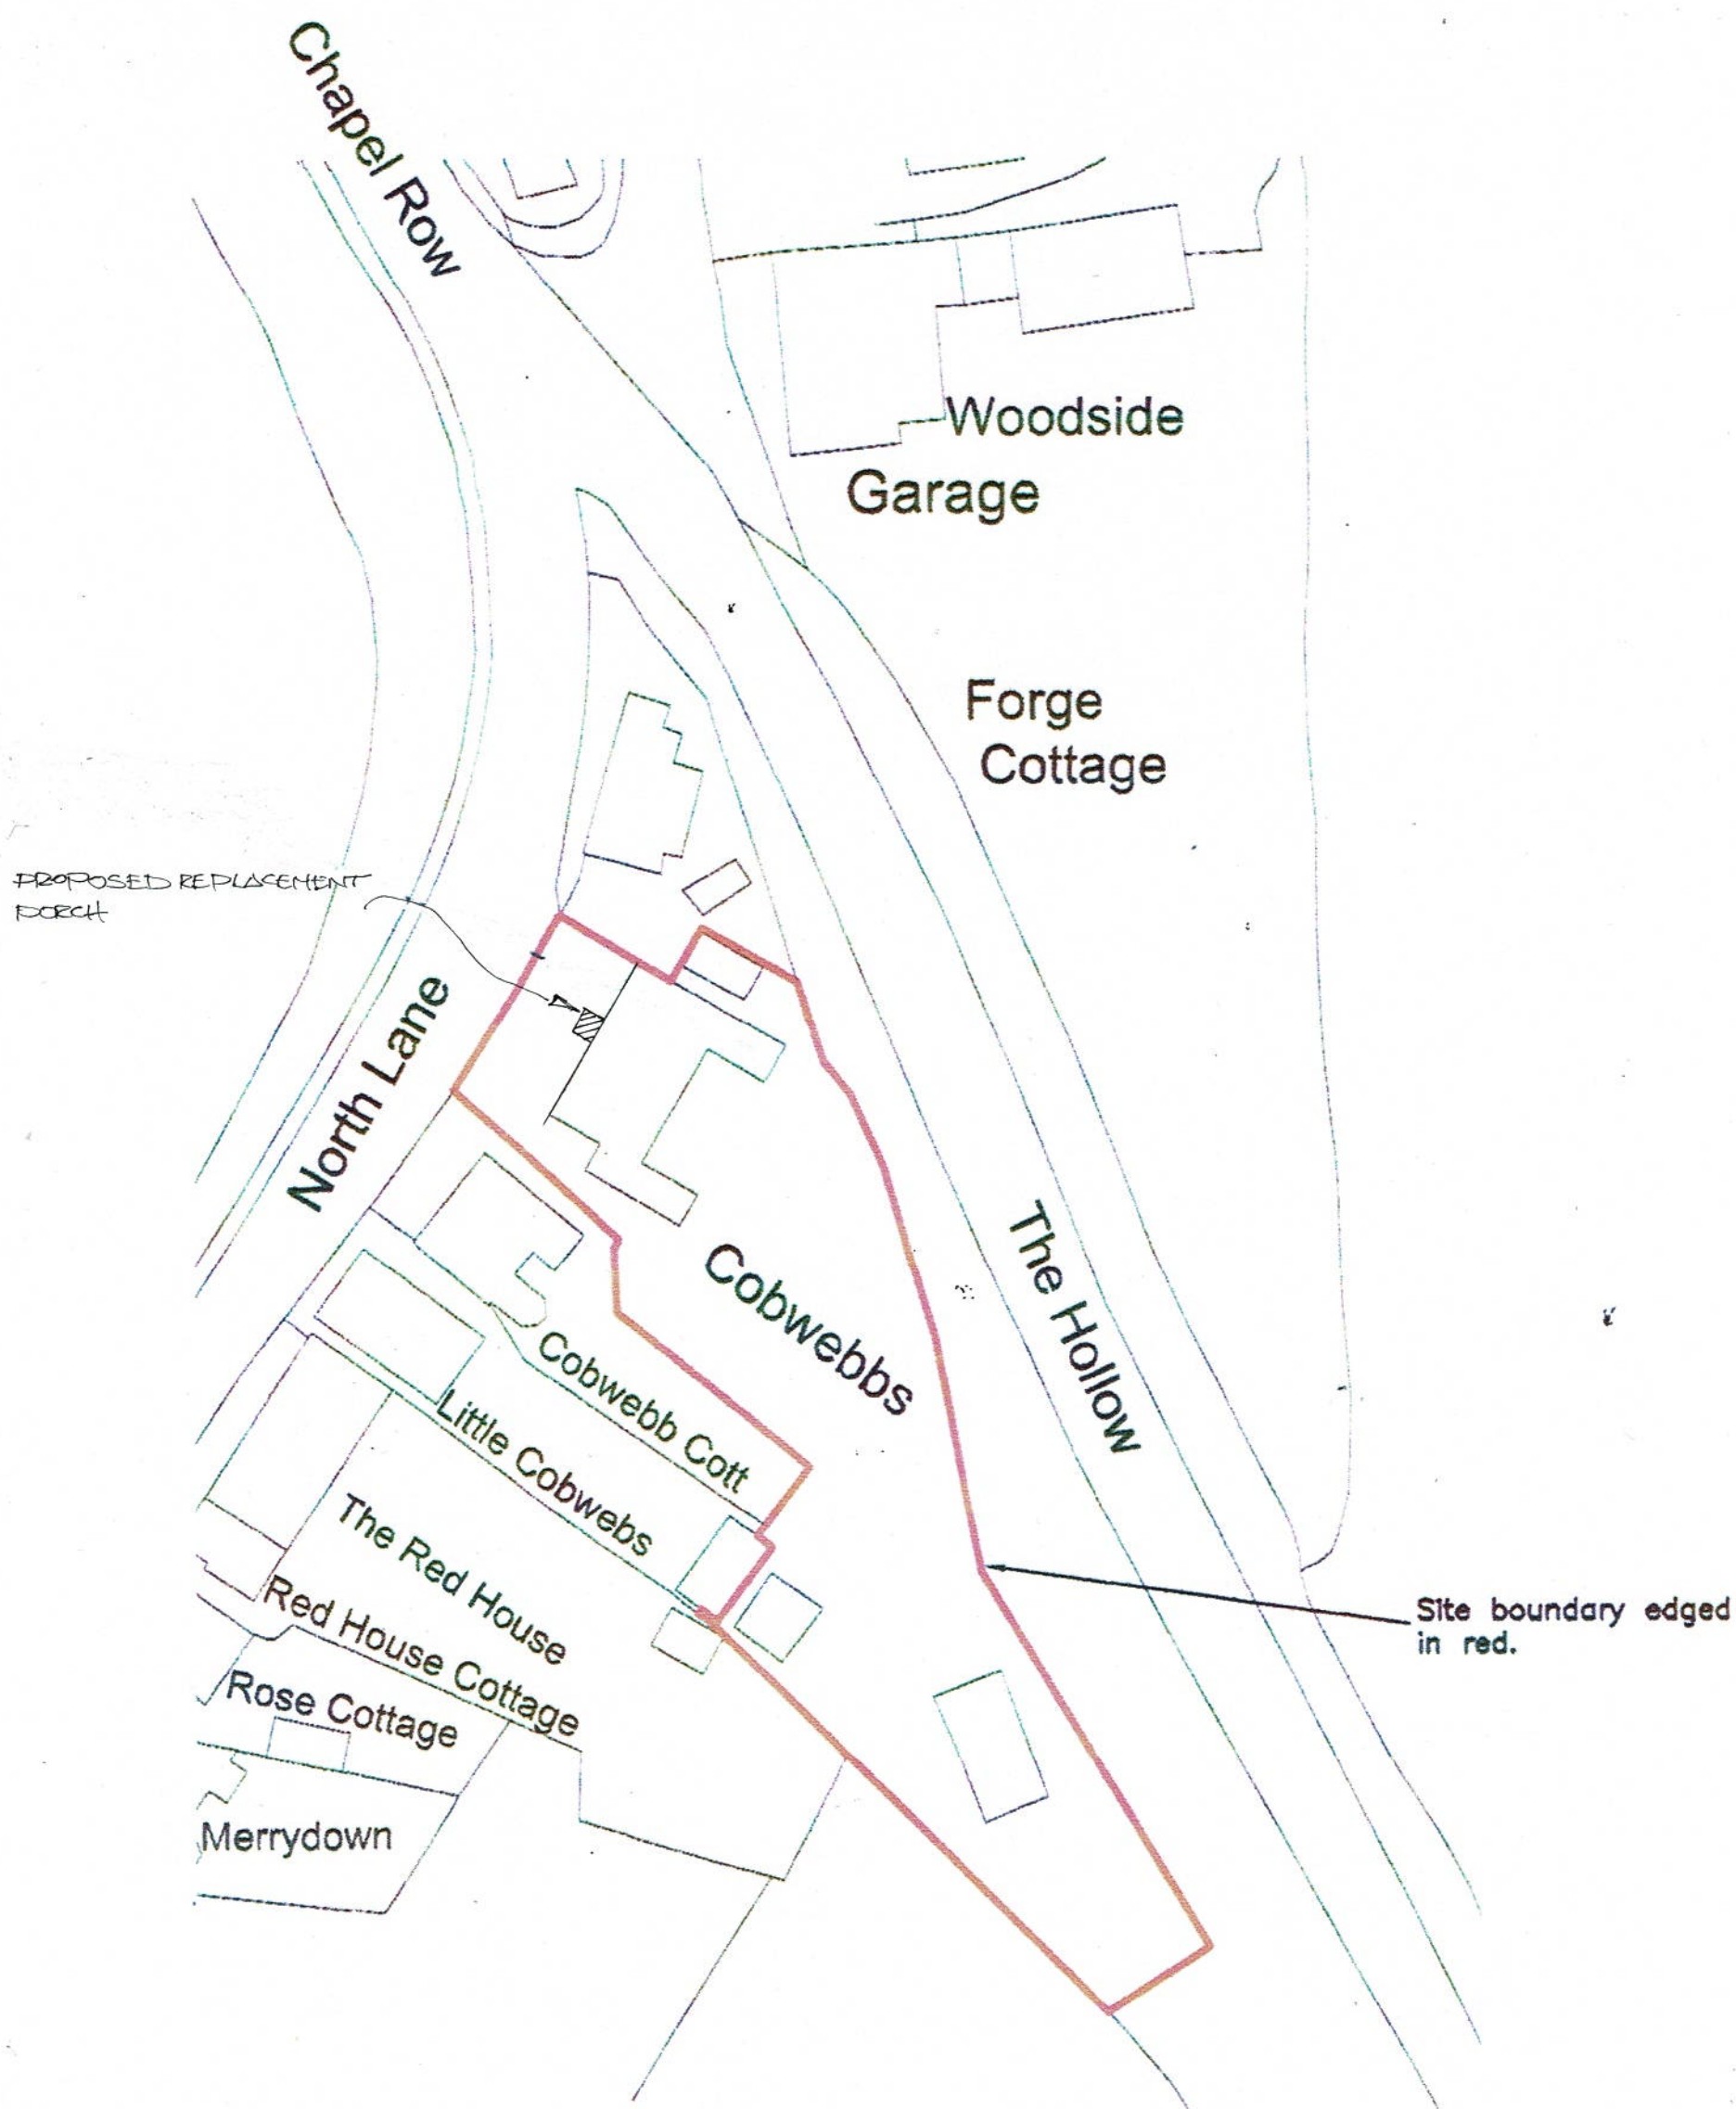

Ordnance Survey, (c) Crown Copyright 2021. All rights reserved. Licence number 100022432

1:500 Block Plan



1:500 Scale Bar