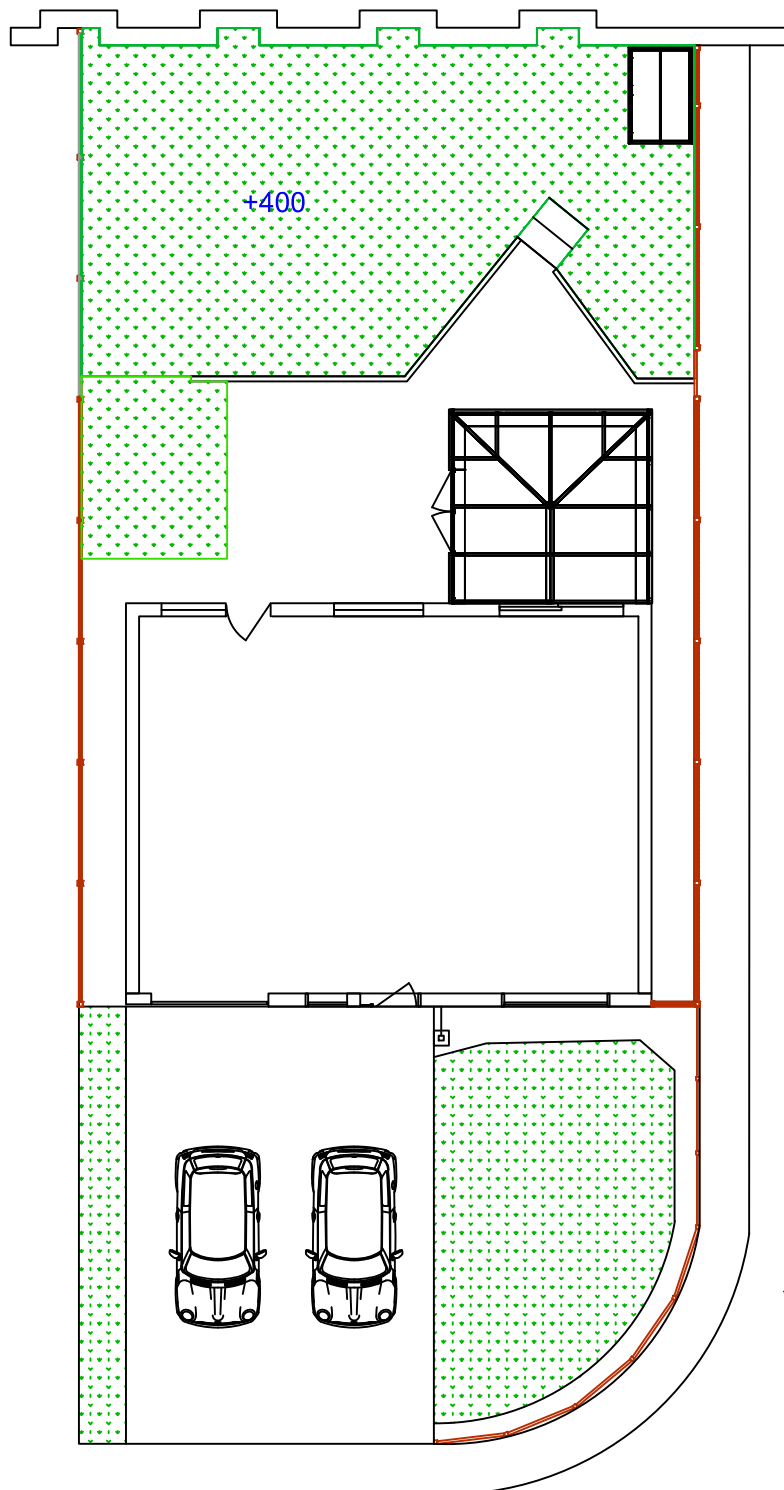


98 Woodbury Avenue
Mr&Mrs P N Ashwick
Proposal
1:150 @ A4