


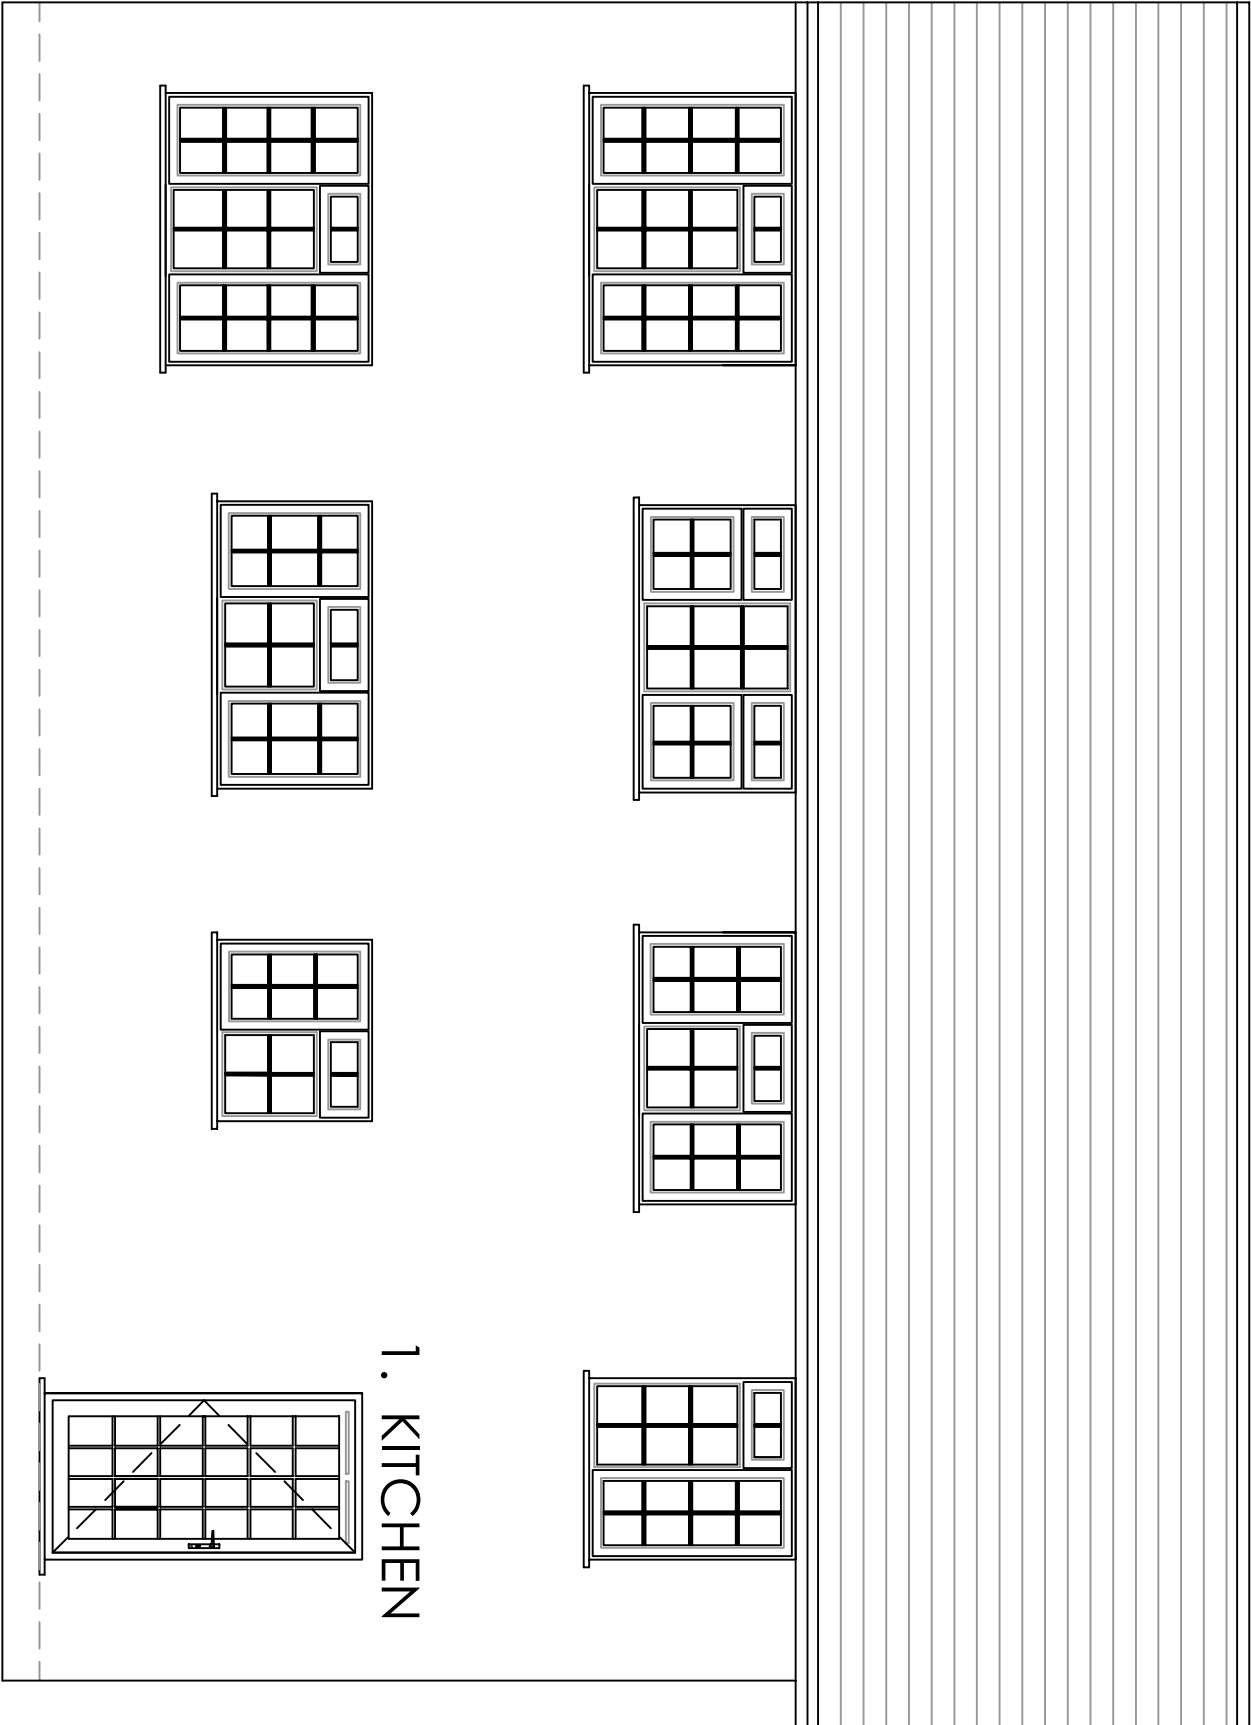

PROPOSED REAR ELEVATION

PROPOSED ELEVATIONS

CONTRACT No.: 30448676 **date:** 26/02/2025

PROPOSED: DOOR REPLACEMENT
AT: 41 CLERKS ACRE
(INSTALLATION ADDRESS) HASOCKS
BN6 8BE

V1 September 2024



Scale Bar 1:50
(metres)

THESE DRAWINGS ARE THE PROPERTY OF ANGLIAN HOME IMPROVEMENTS
AND MUST NOT BE USED, DISTRIBUTED, LOANED OR COPIED WITHOUT THE
EXPRESS PERMISSION OF ANGLIAN HOME IMPROVEMENTS.

Scale - 1:50
(Produced on A3 Paper)

Drawers Initials:
JG