

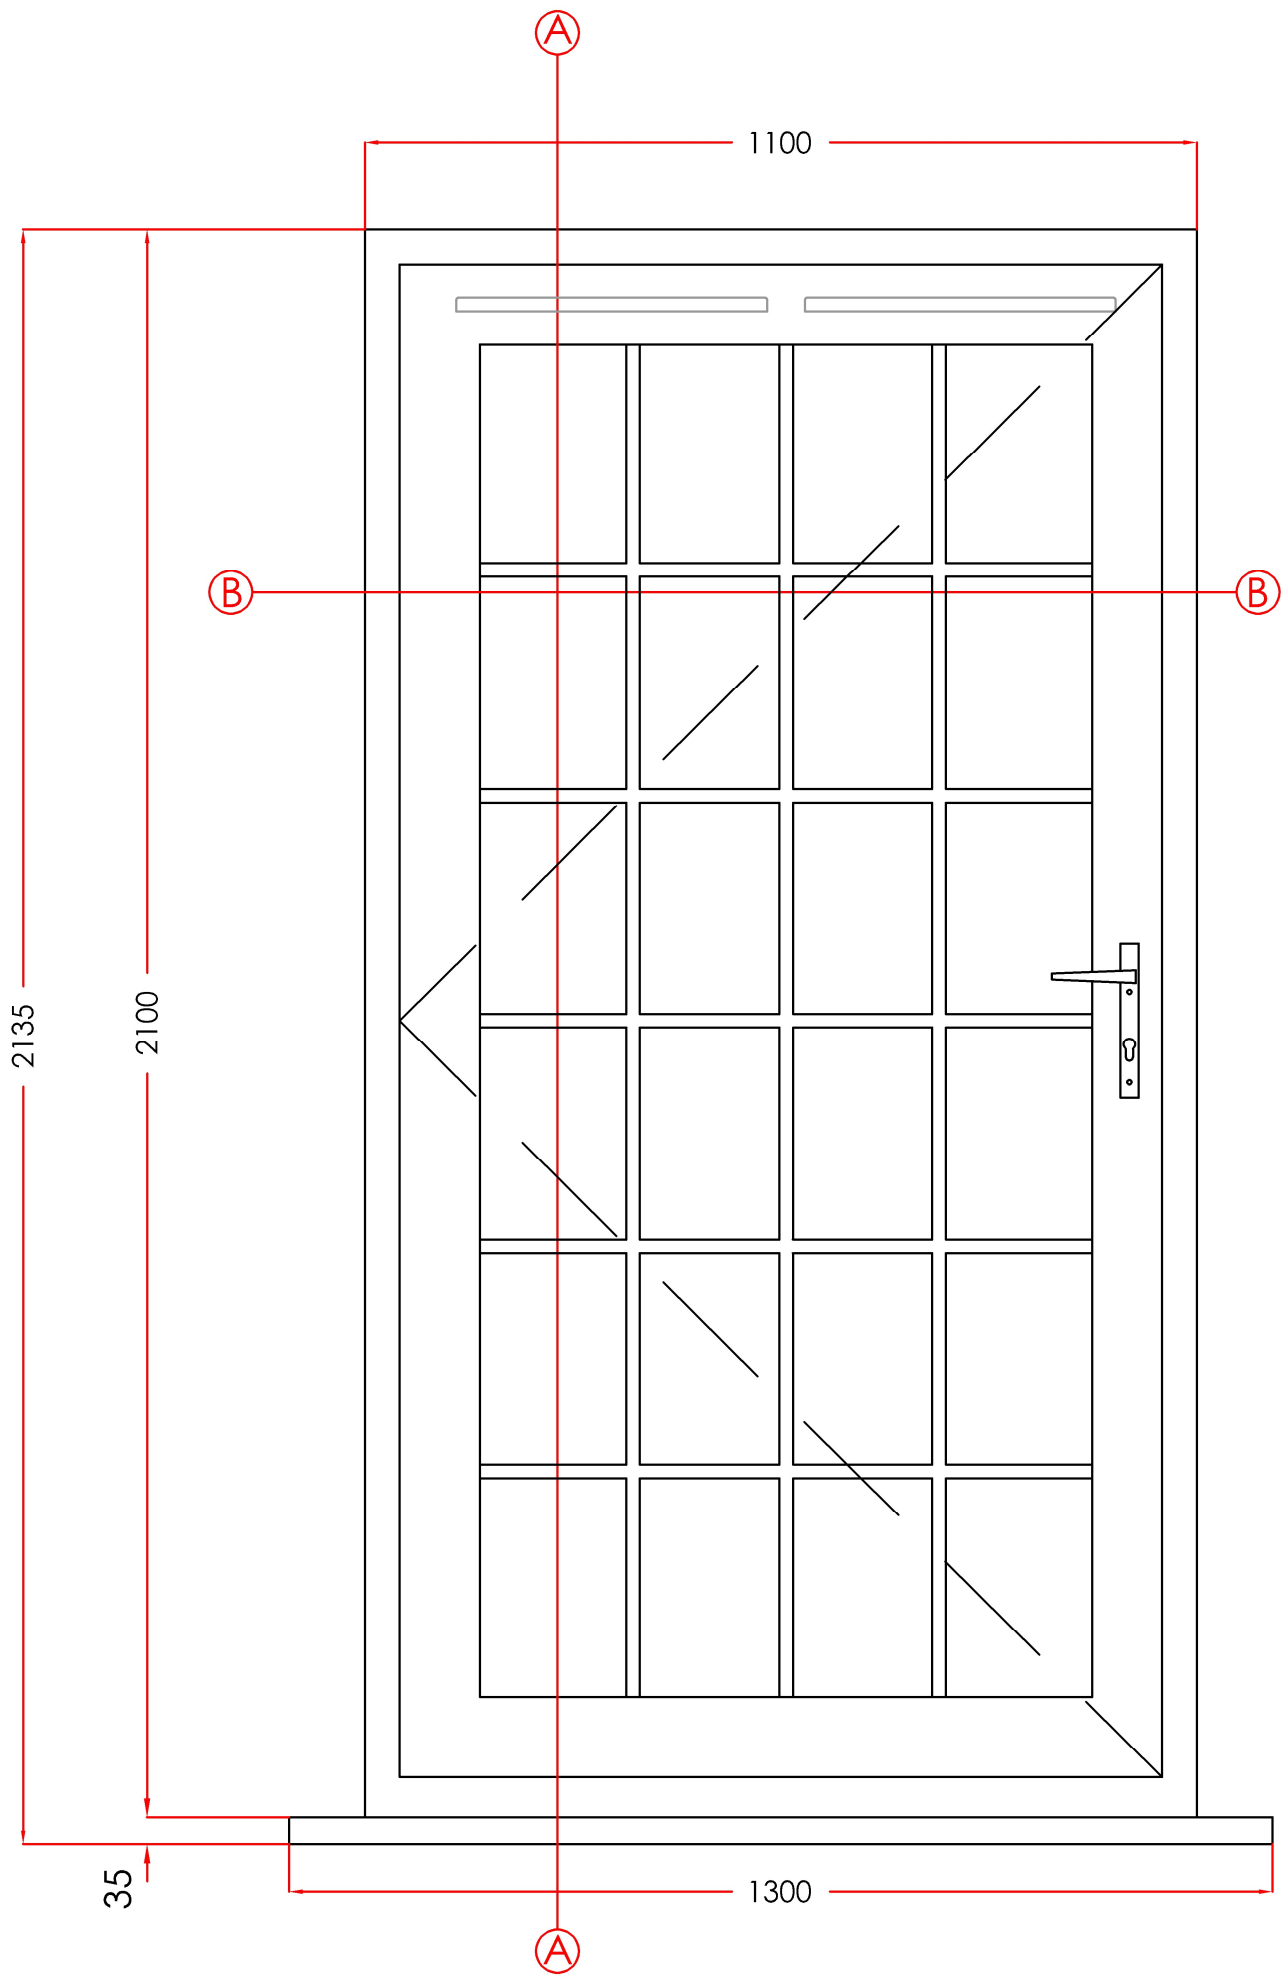




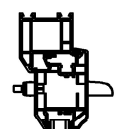


A-A SECTION

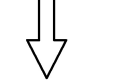

INT.

EXT.

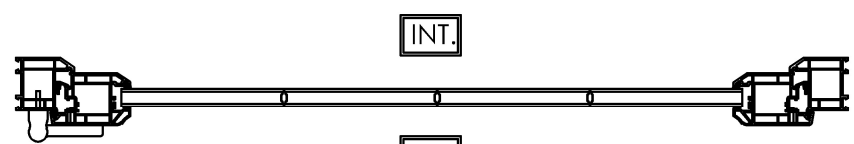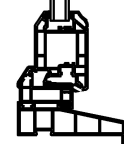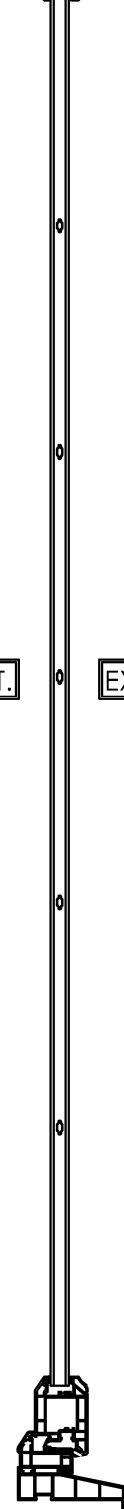

INT.

EXT.



B-B SECTION

1. KITCHEN

MATERIAL - PVCu
INTERNAL & EXTERNAL COLOUR - WHITE
GLAZING - 24MM SEALED UNITS

Scale - 1:10
(Produced on A3 Paper)
Sheet 1 Of 1

Drawers Initials.
JG

CONTRACT No.: 30448676

date: 26/02/2025

PROPOSED: DOOR REPLACEMENT
AT: 41 CLERKS ACRE
(INSTALLATION ADDRESS) HASOCKS
BN6 8BE

V1 September 2024

VIEWED EXTERNALLY

THESE DRAWINGS ARE THE PROPERTY OF ANGLIAN HOME IMPROVEMENTS
AND MUST NOT BE USED, DISTRIBUTED, LOANED OR COPIED WITHOUT THE
EXPRESS PERMISSION OF ANGLIAN HOME IMPROVEMENTS.



Scale Bar
1:10(mm)

100 200 300 400 500 600 700 800 900 1000 1100 1200 1300

1300
1200
1100
1000
900
800
700
600
500
400
300
200
100
0