




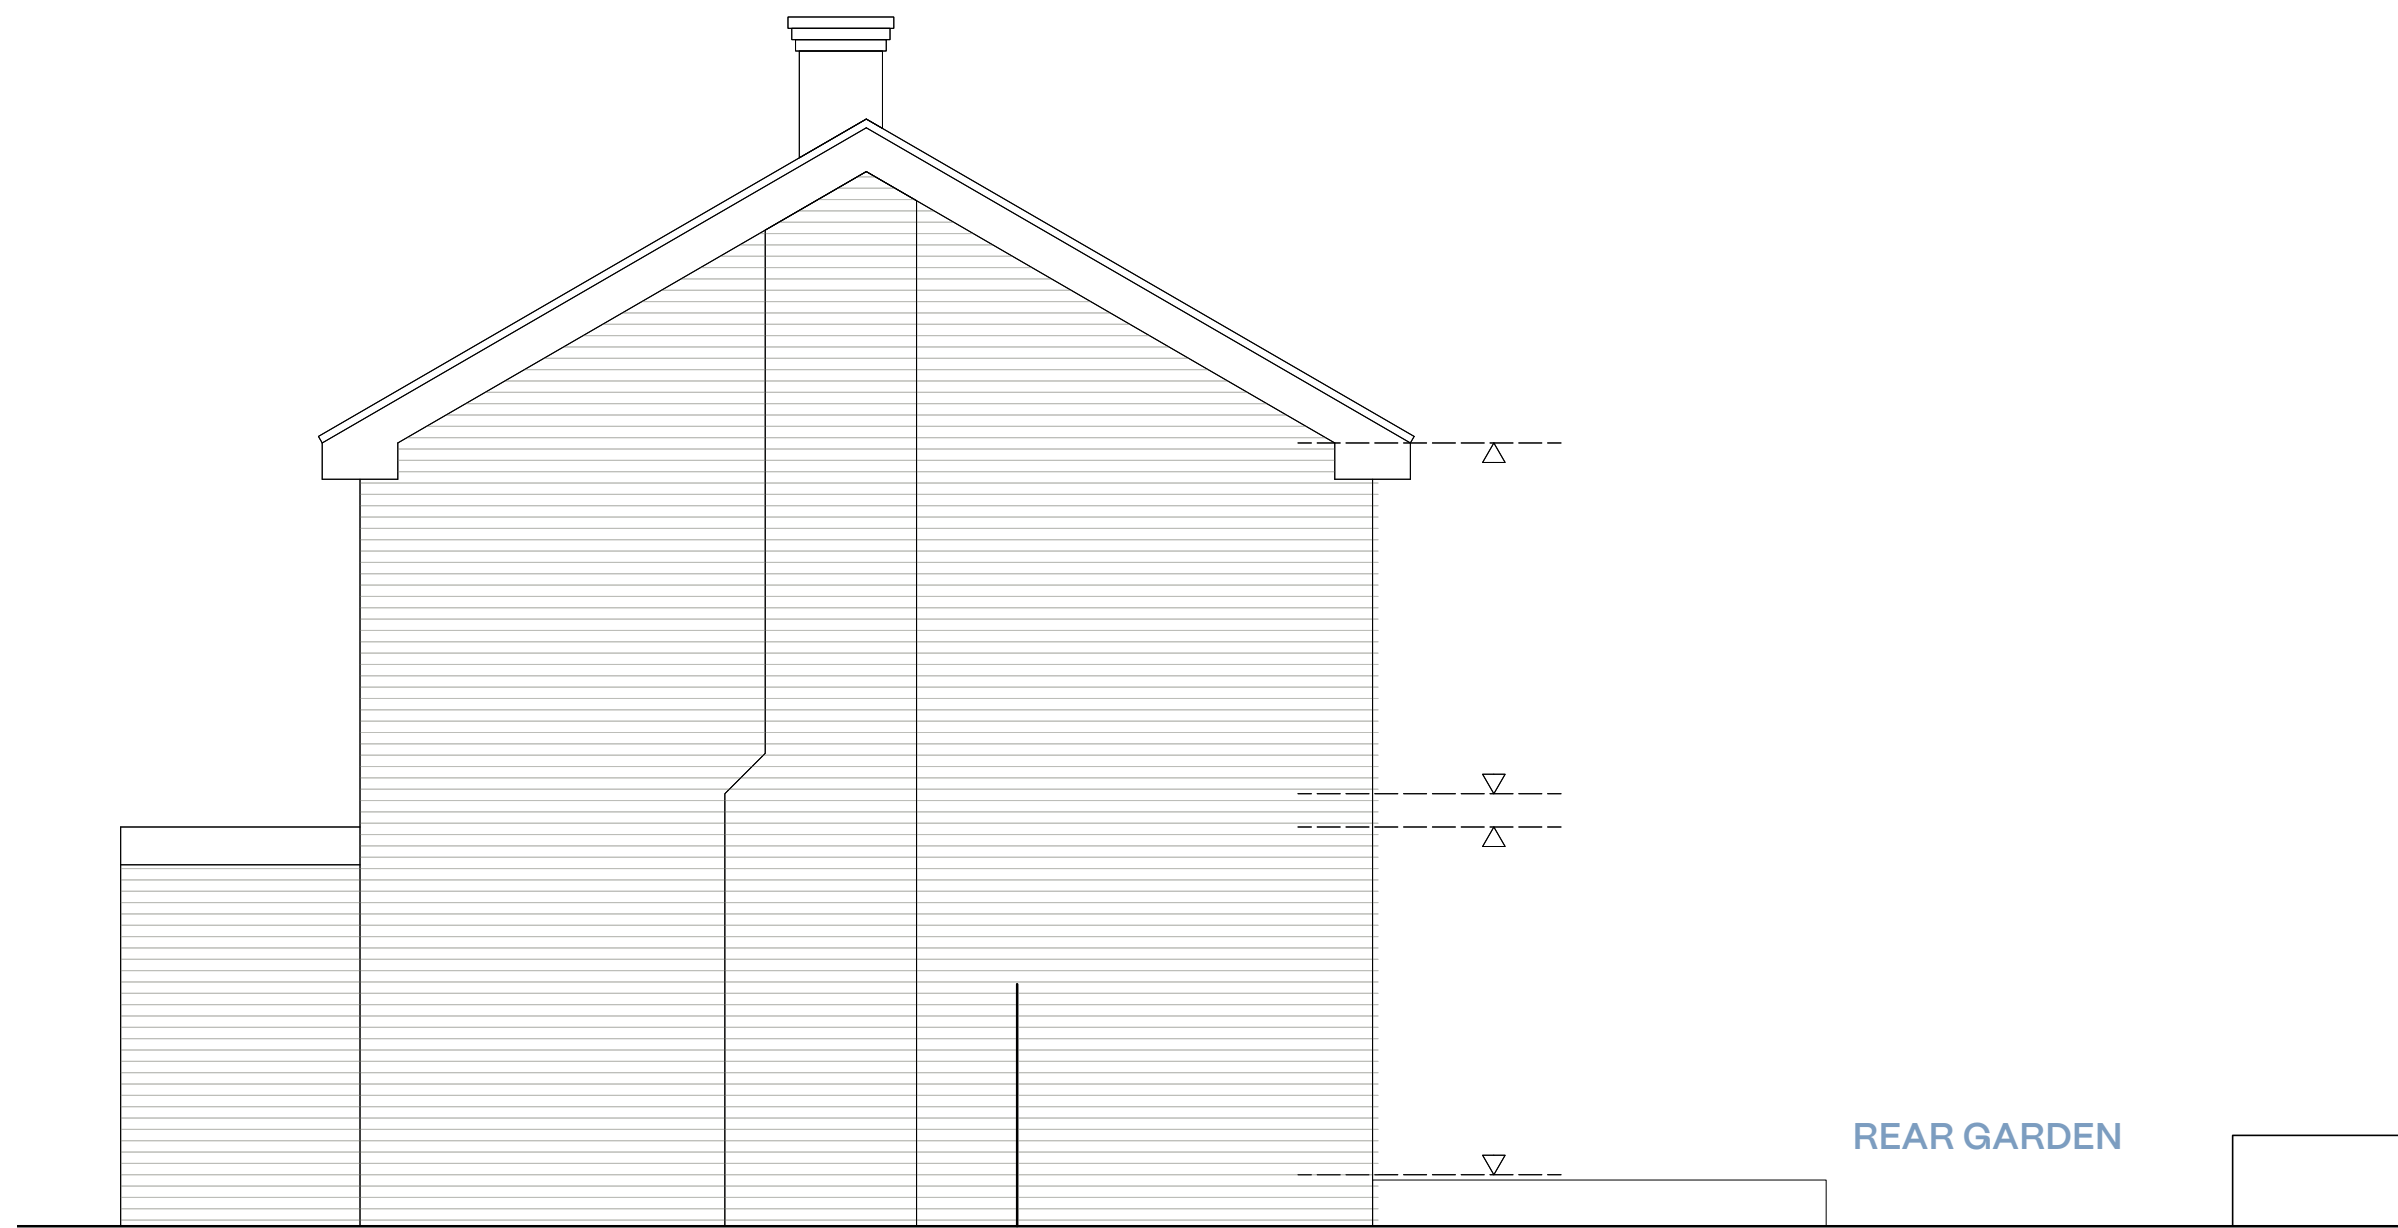

1 **EXISTING ELEVATION. Side Elevation**
Scale: 1:50 @ A1

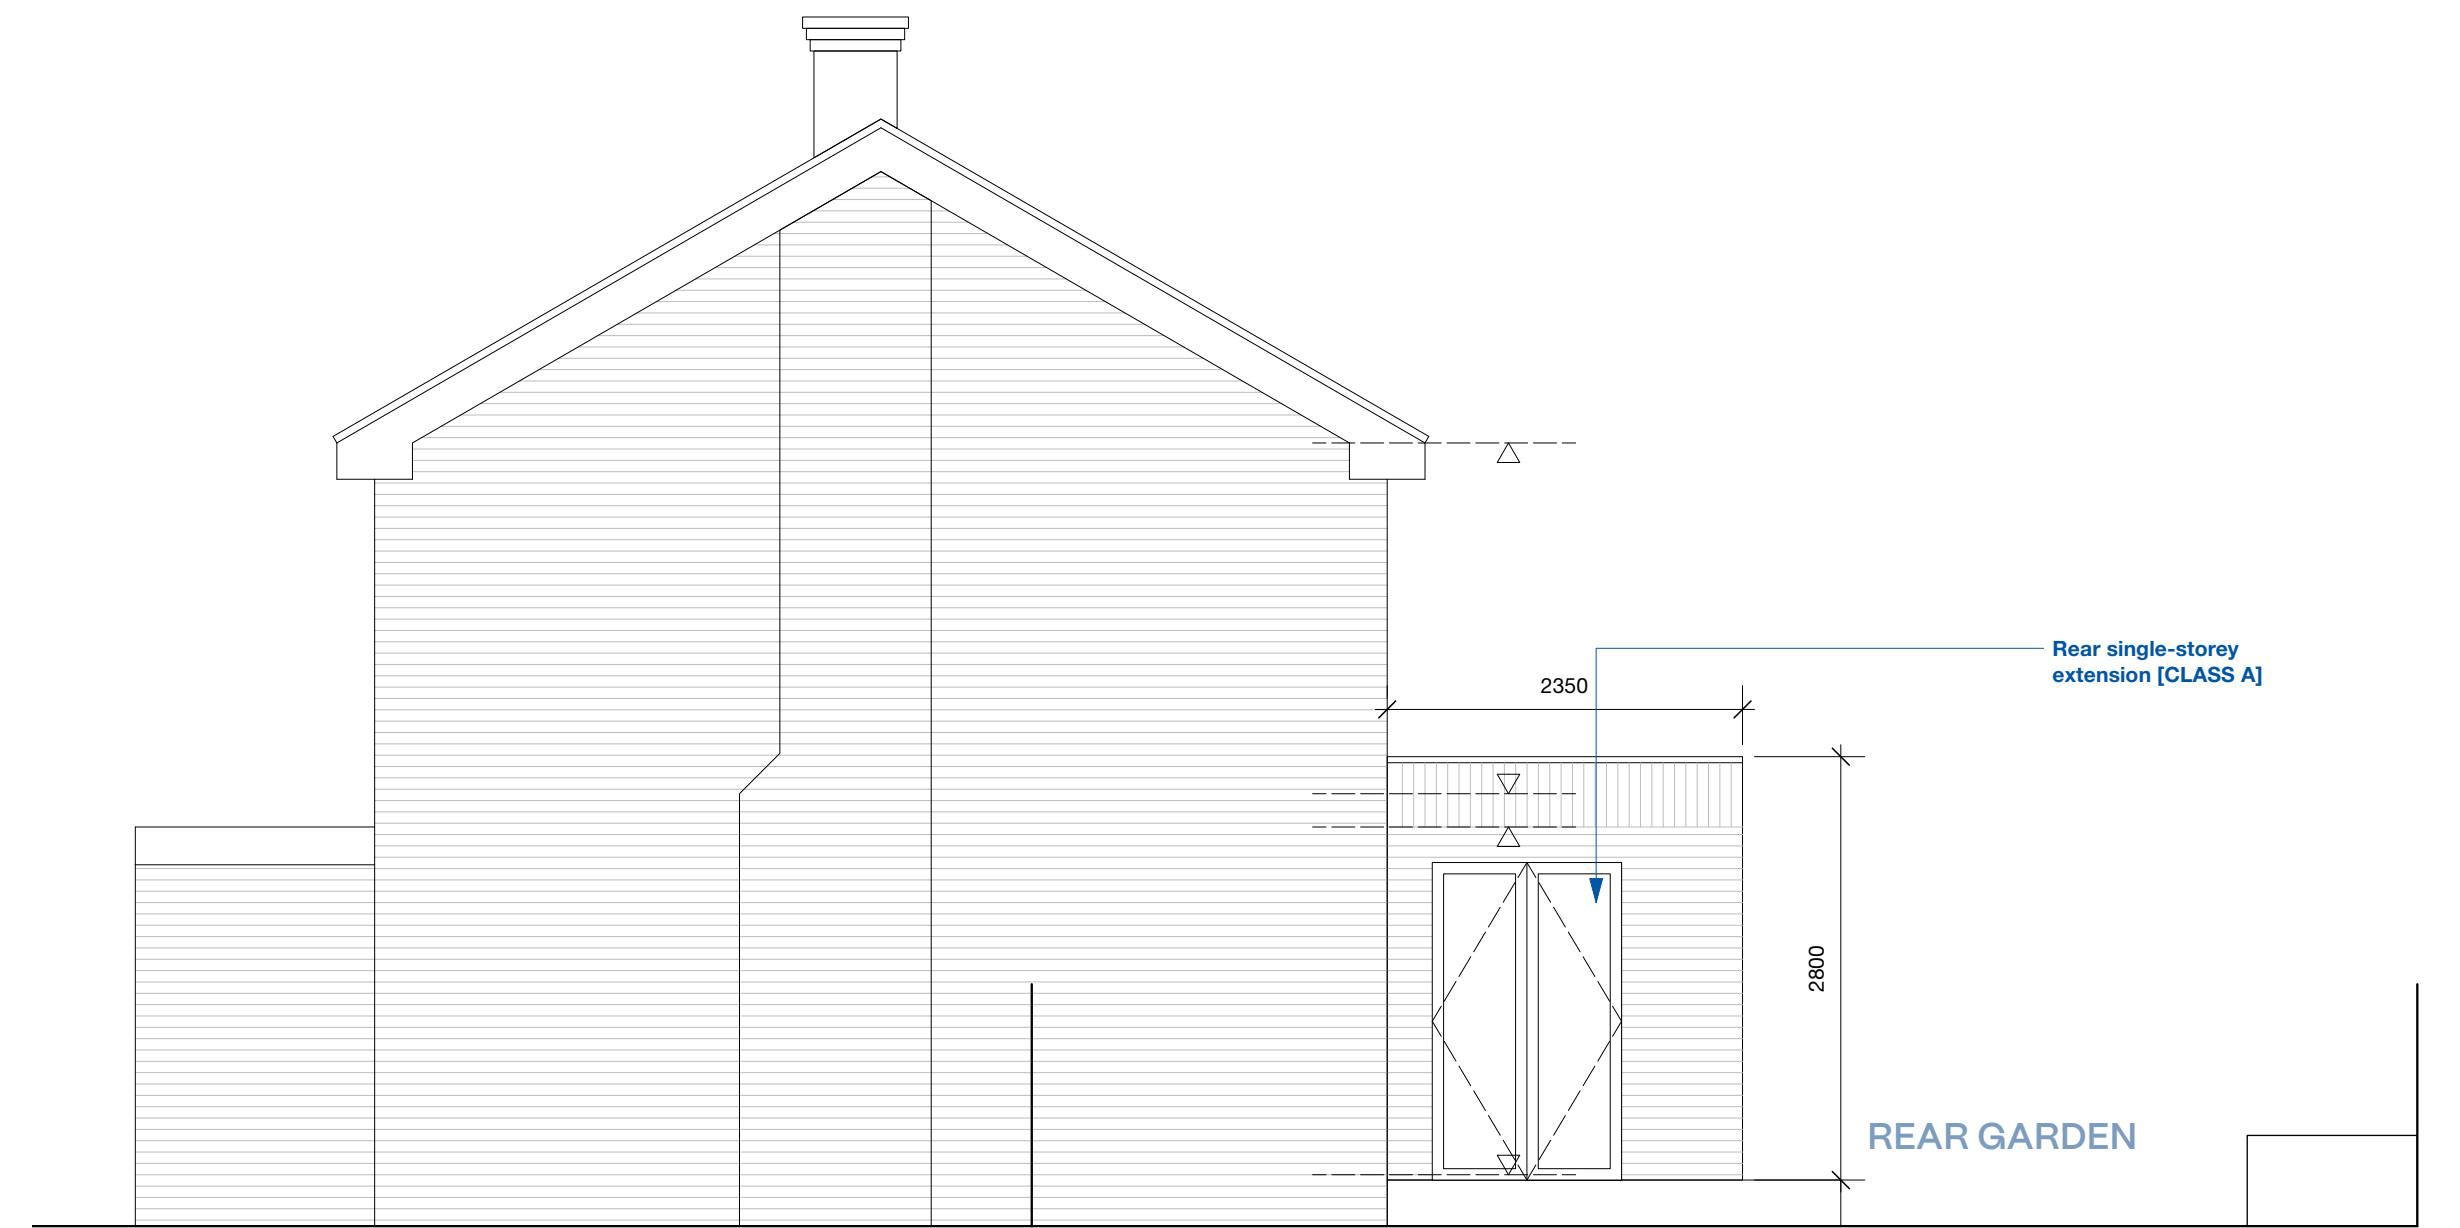

2 **PROPOSED ELEVATION. Side Elevation**
Scale: 1:50 @ A1

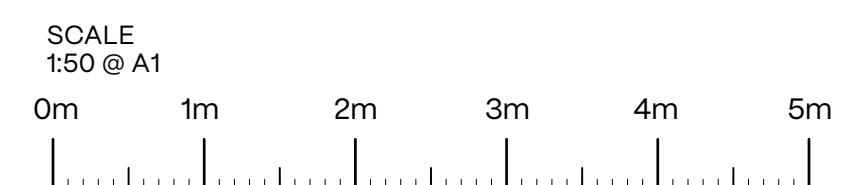

HAPA ARCHITECTS			
Job Name 2 FIR TREE WAY, HASOCKS, BN6 8BT			
CERT OF LAWFULNESS		Drawing Title SIDE ELEVATIONS	
Date OCT '24	Scale 1:50 @ A1	Job Ref 0341	Drawing Number 012
All rights reserved. Do not scale off drawing. All dimensions to be checked on site. HAPA Architects Ltd. // www.hapa-architects.co.uk			