



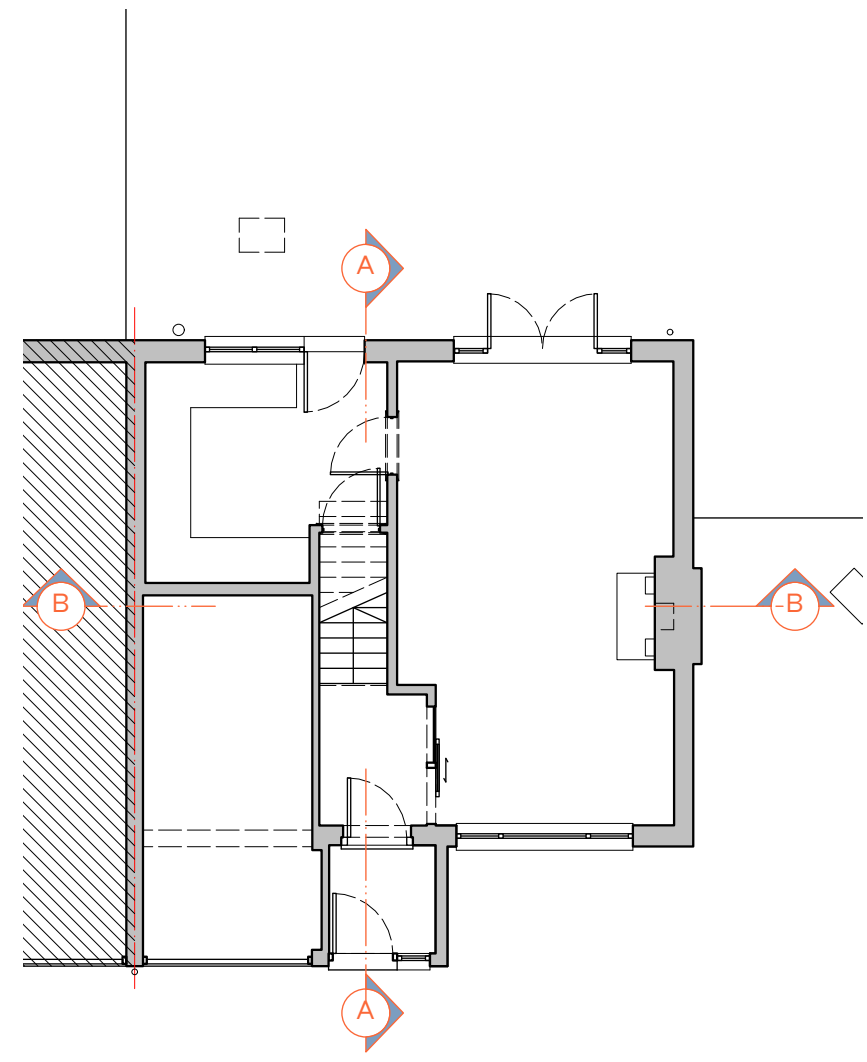


3 SECTION MARKERS. Plan
Scale: 1:100 @ A1

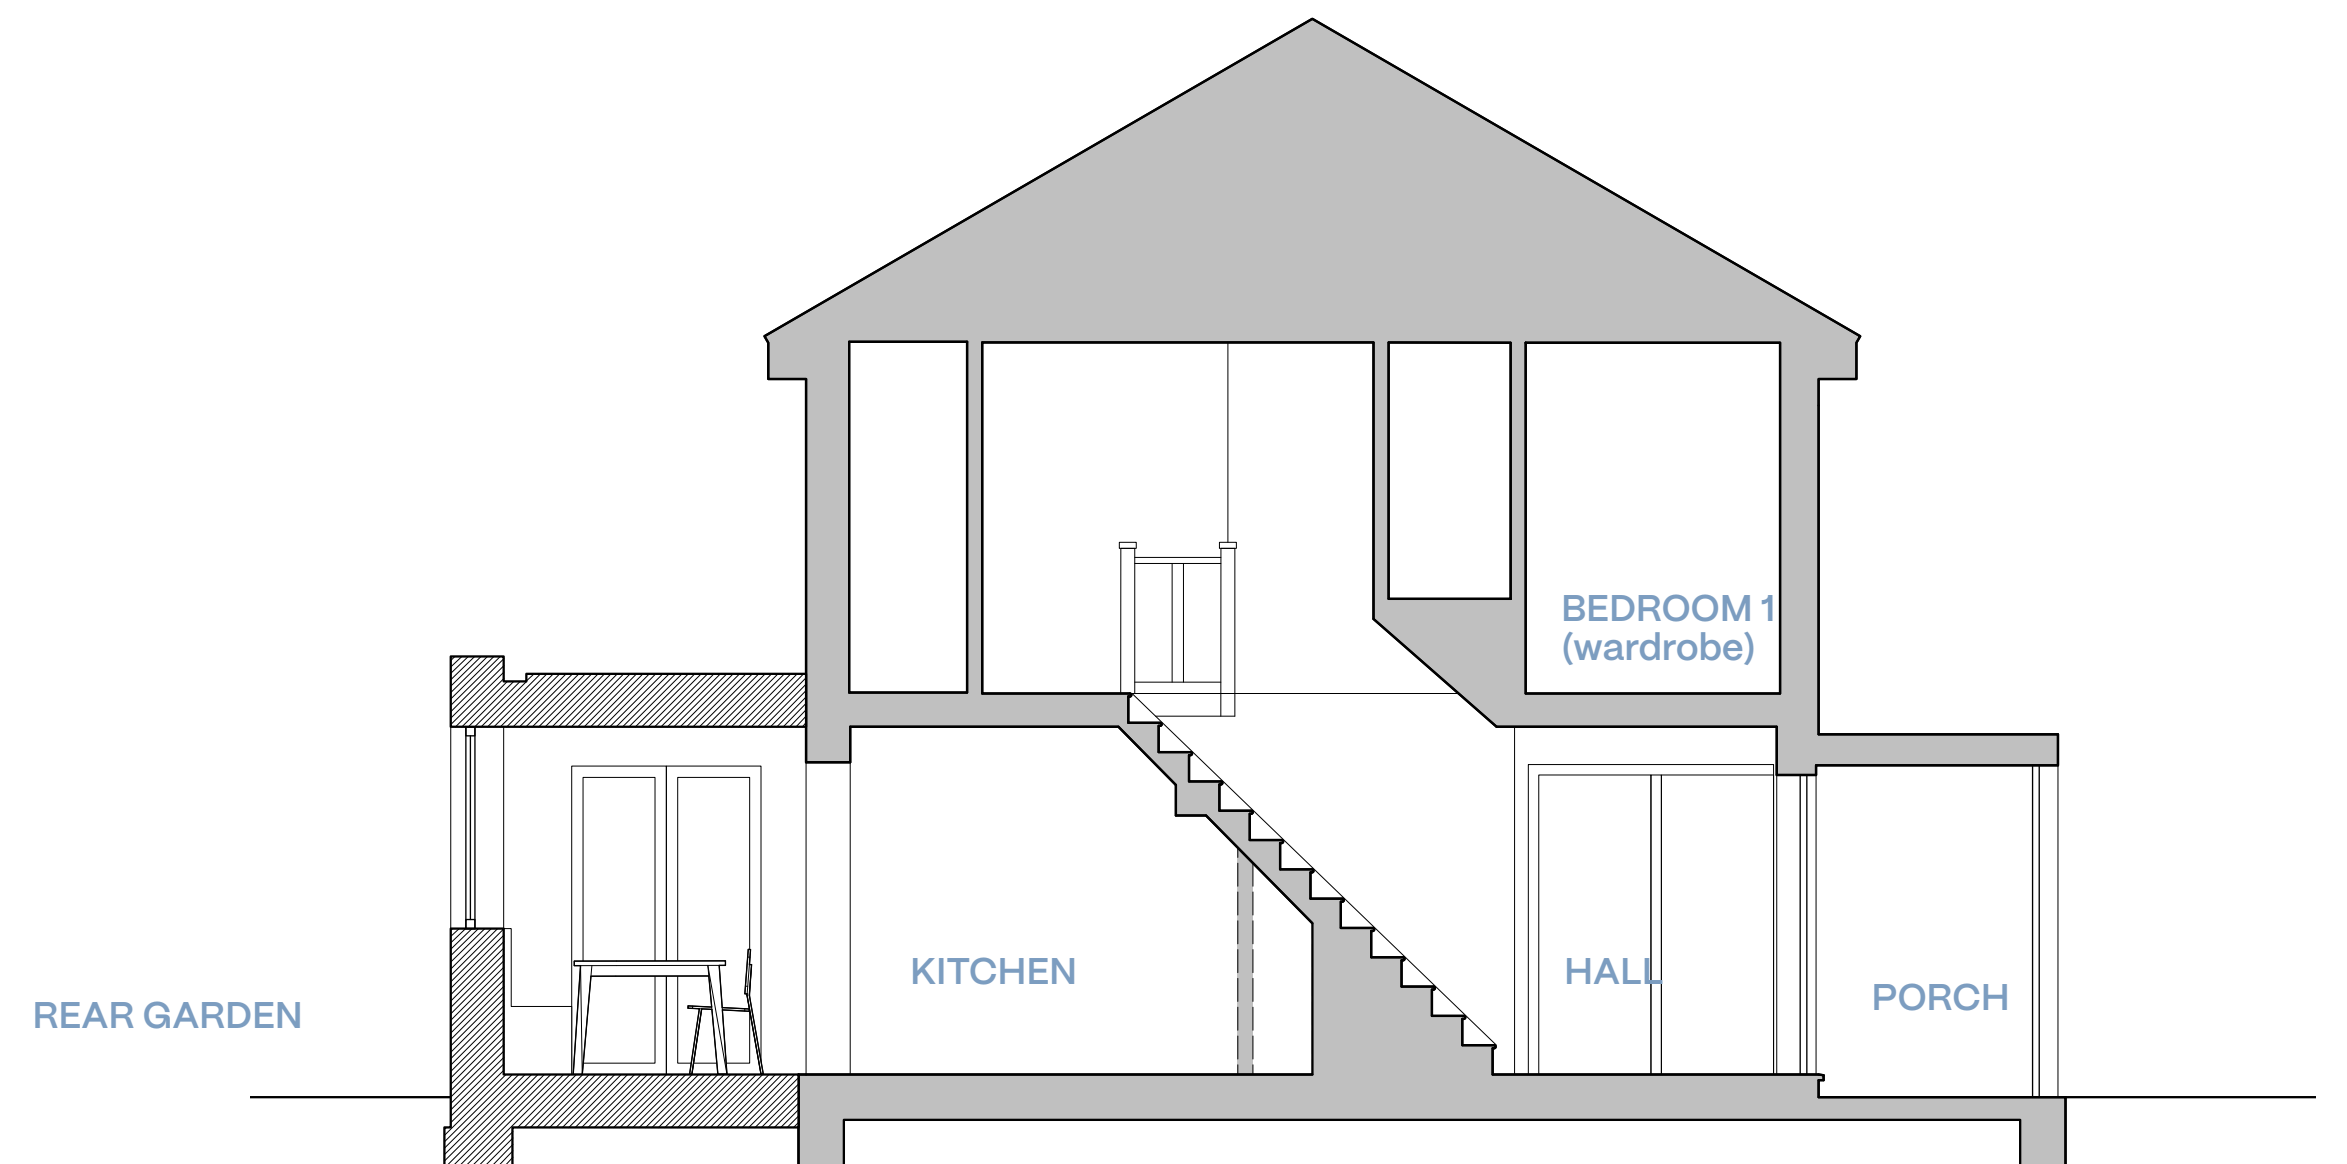

1 EXISTING SECTION A-A
Scale: 1:50 @ A1



2 PROPOSED SECTION A-A
Scale: 1:50 @ A1

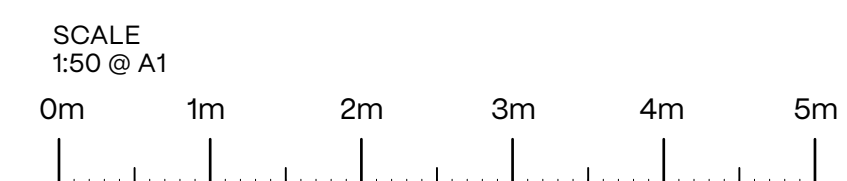

HAPA ARCHITECTS			
Job Name: 2 FIR TREE WAY, HASSECKS, BN6 8BT			
Scale: 1:50 @ A1	Drawing No: 0341	SECTIONS	
CERT OF LAWFULNESS	1:50 @ A1	Job Ref: 0341	020
OCT '24	1:50 @ A1	Job Ref: 0341	020
All rights reserved. Do not scale off drawing. All dimensions to be checked on site. HAPA Architects Ltd. // www.hapa-architects.co.uk			