


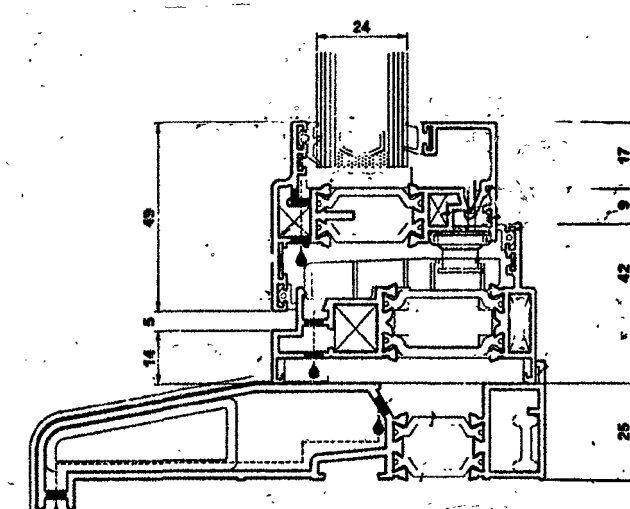
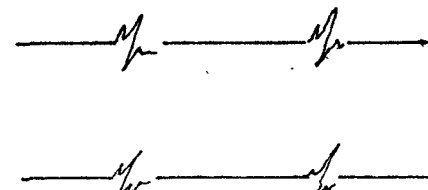
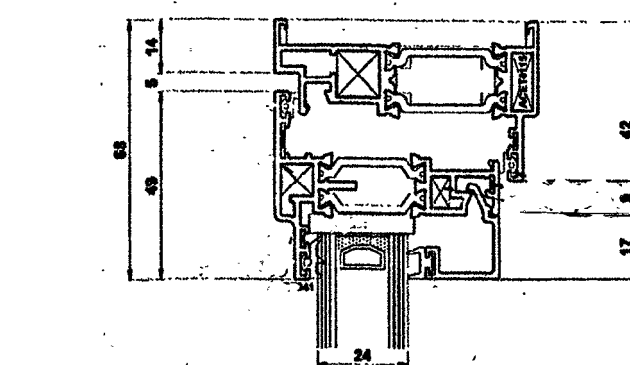
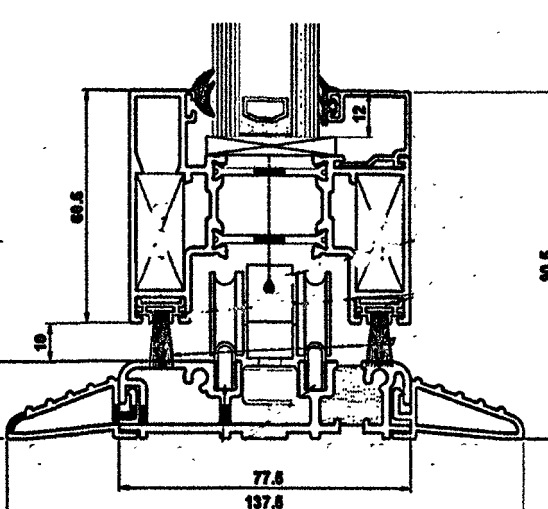


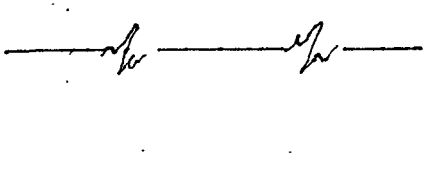



Section A-A

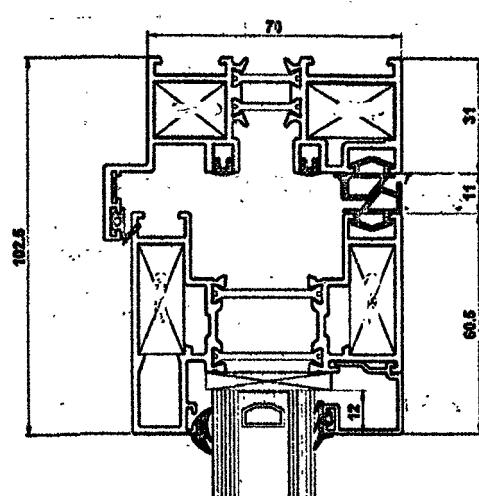


Section C-C

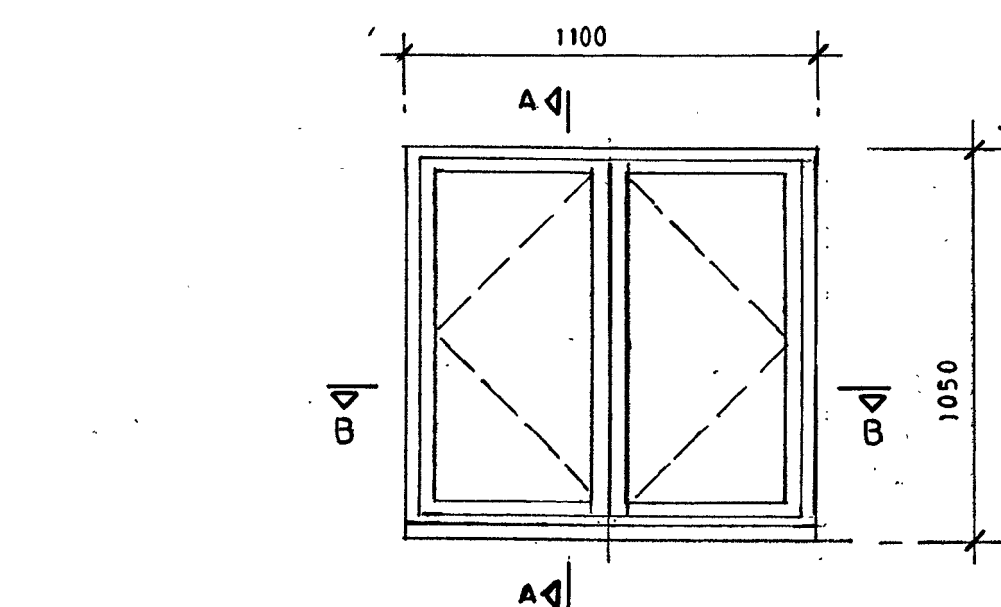




Antracite Grey Powder Coated Aluminium
Heritage Style Slim Profile Flush Casement
Double Glazed Window Units

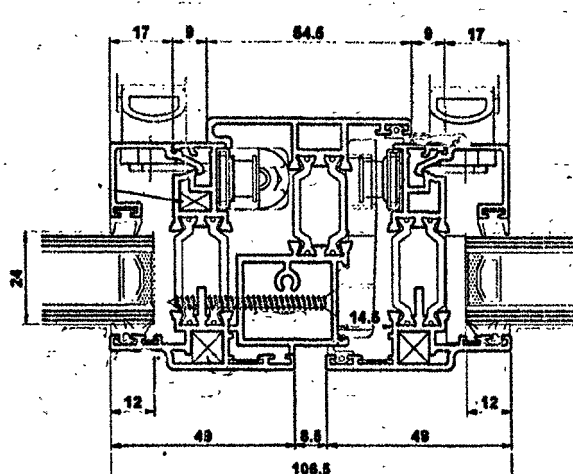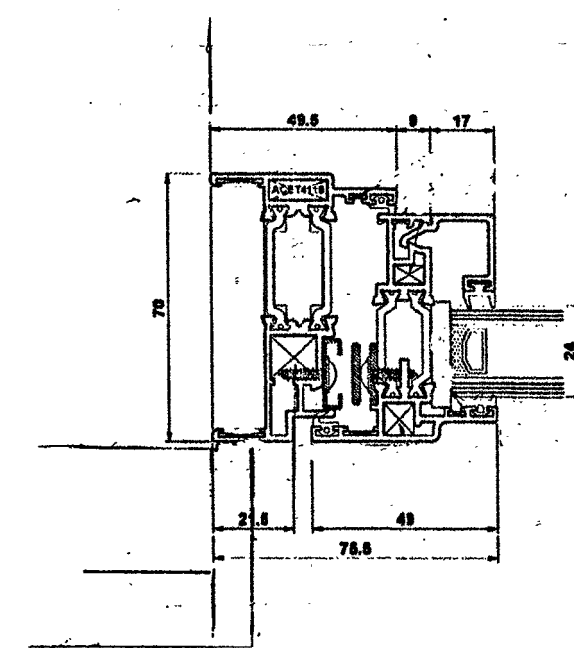



Section B-B

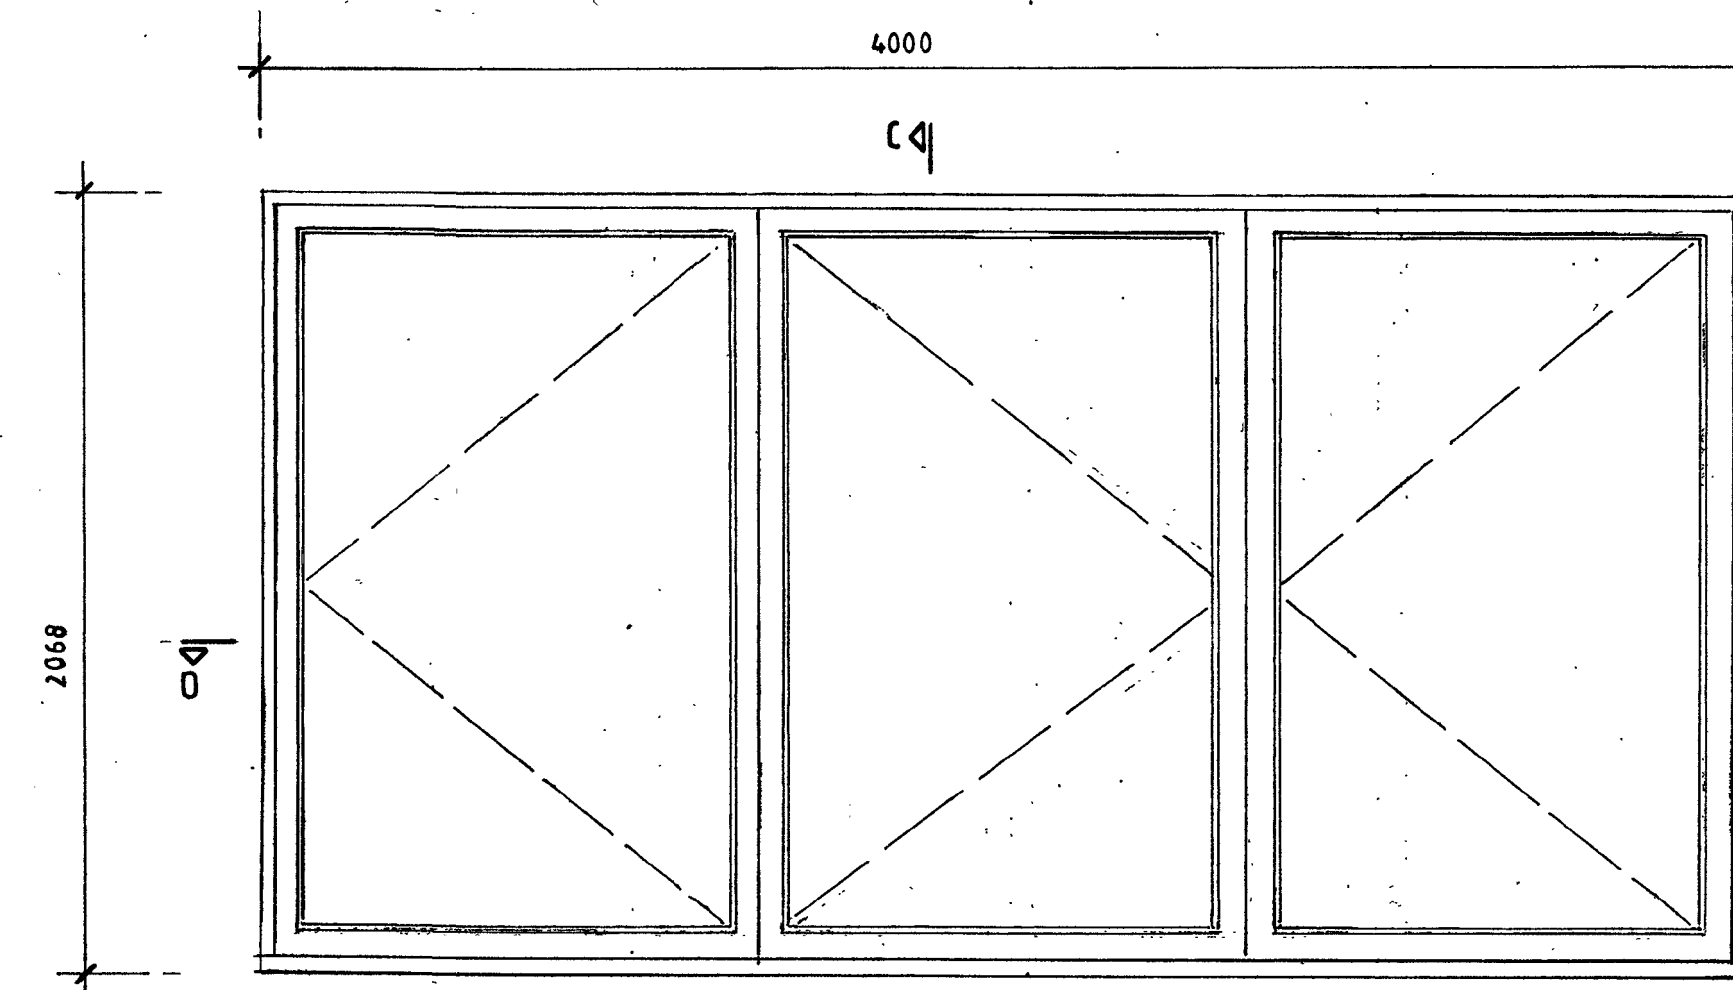


Antracite Grey Powder Coated Aluminium Slim Profile Double Glazed Bi-fold Door Unit

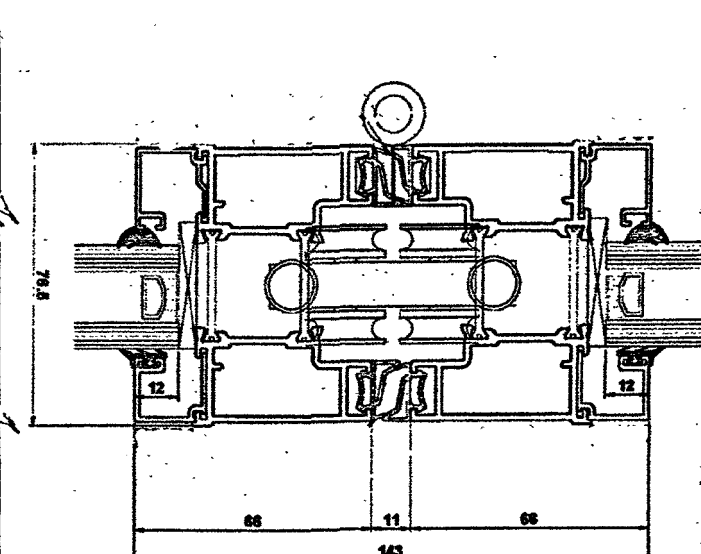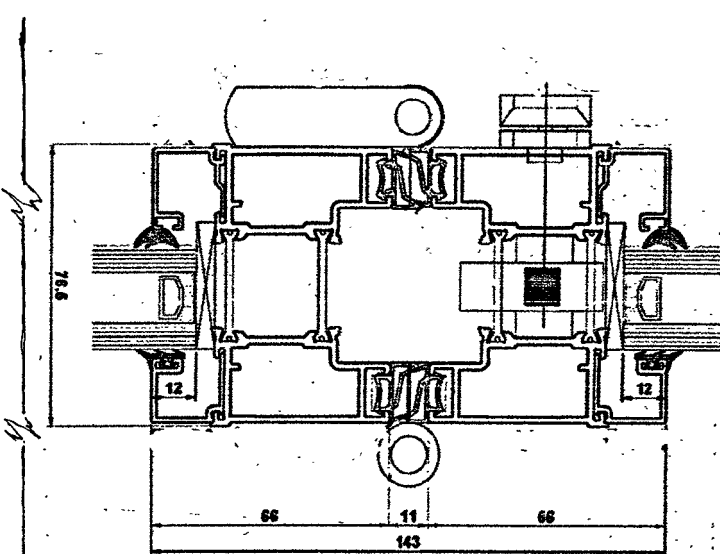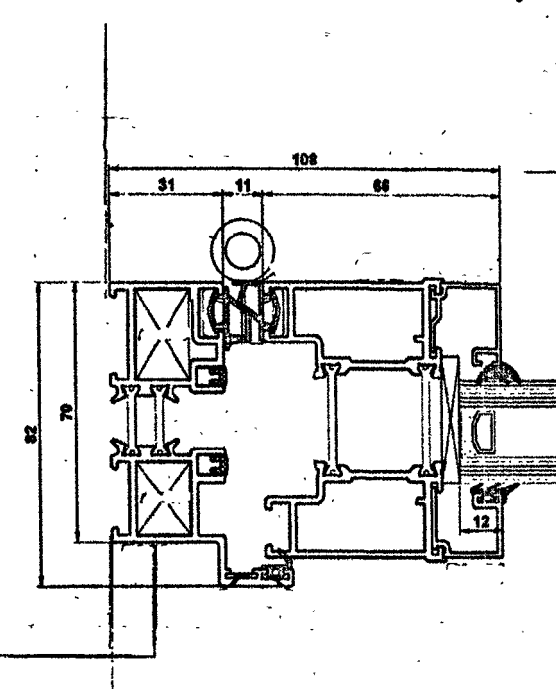


Section D-D

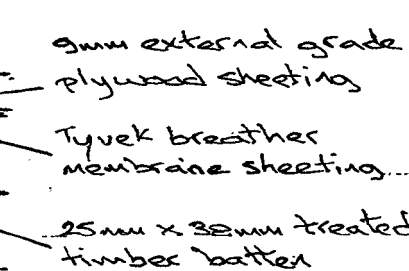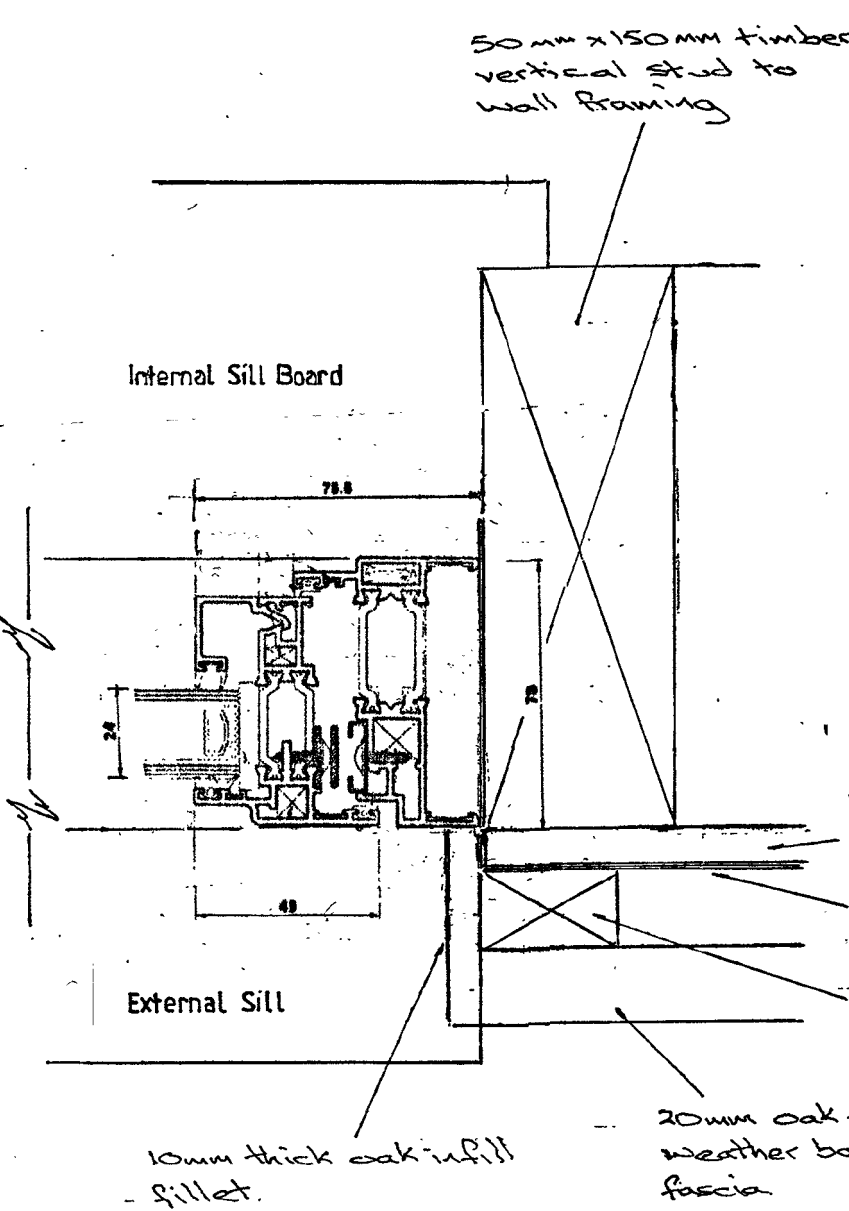

Section E-E

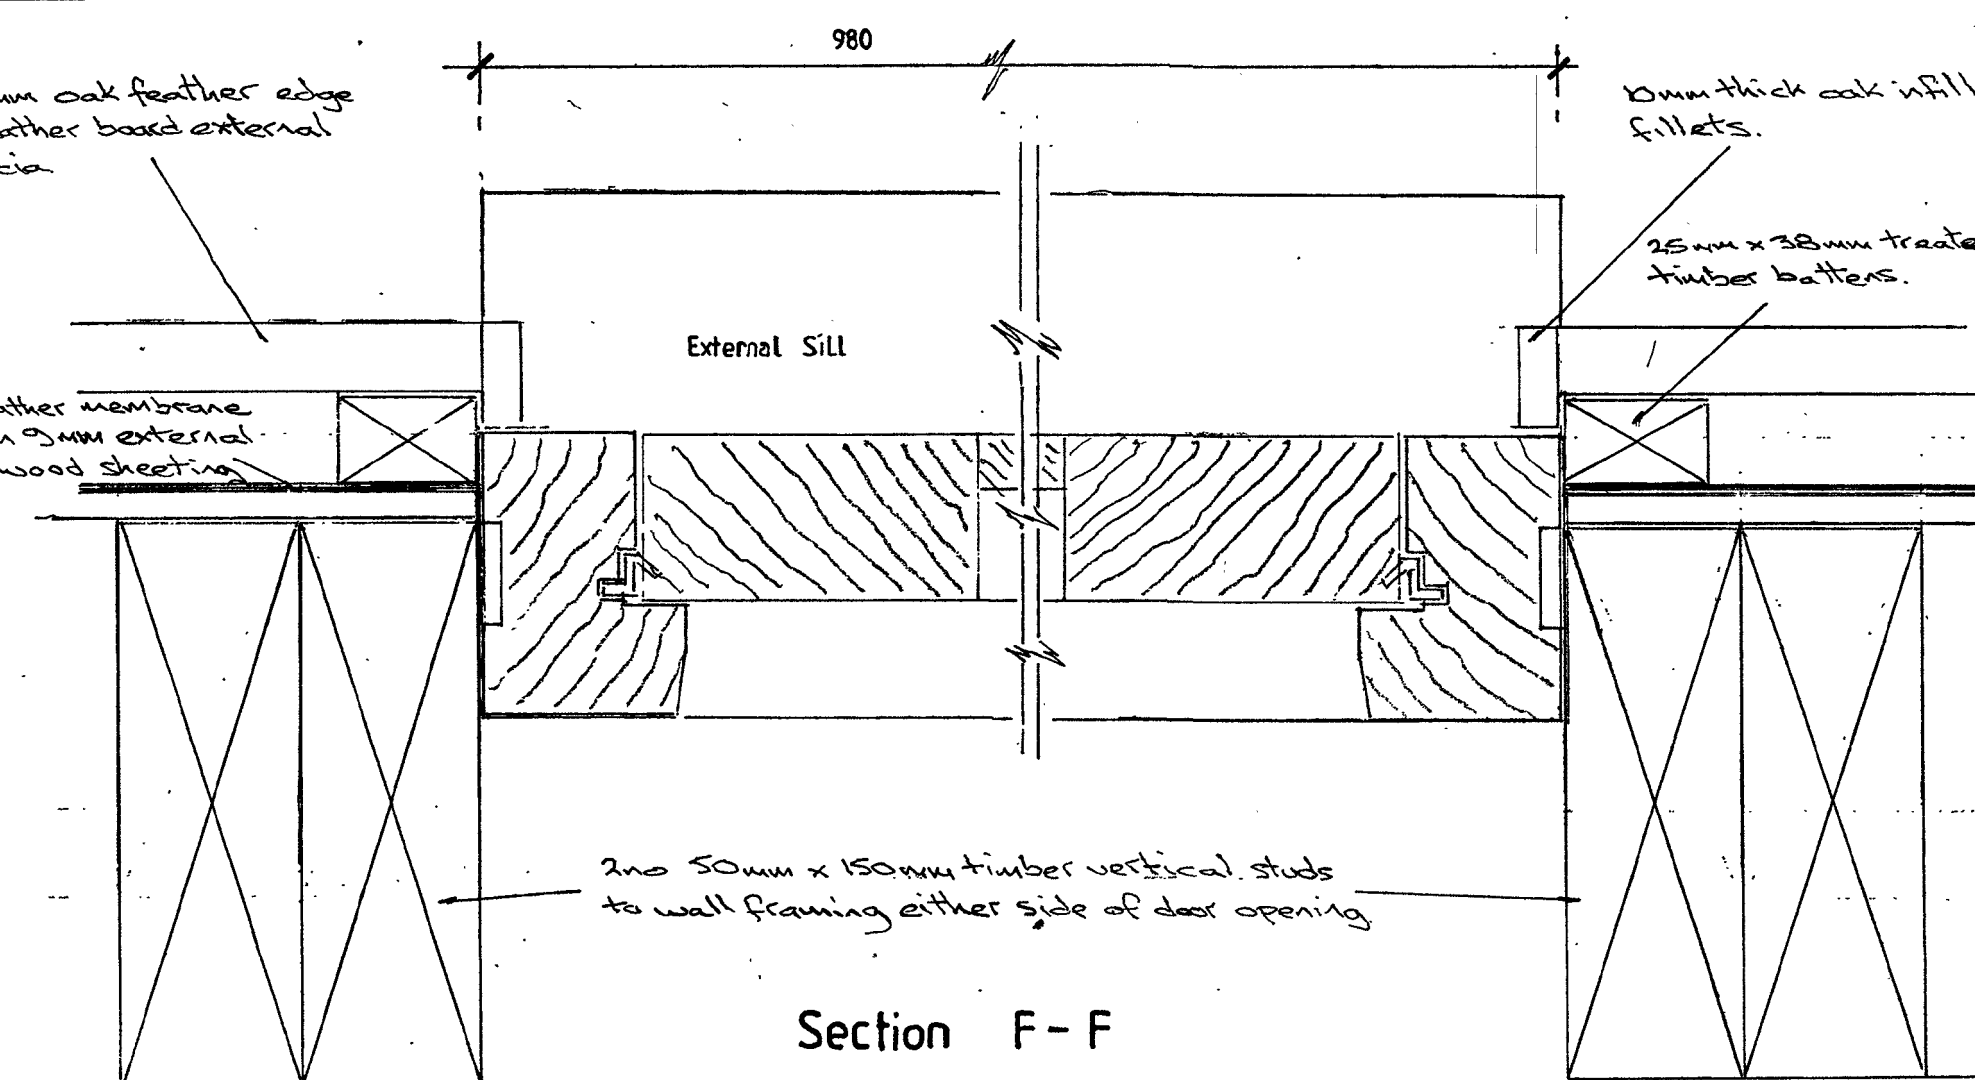

Section F-F

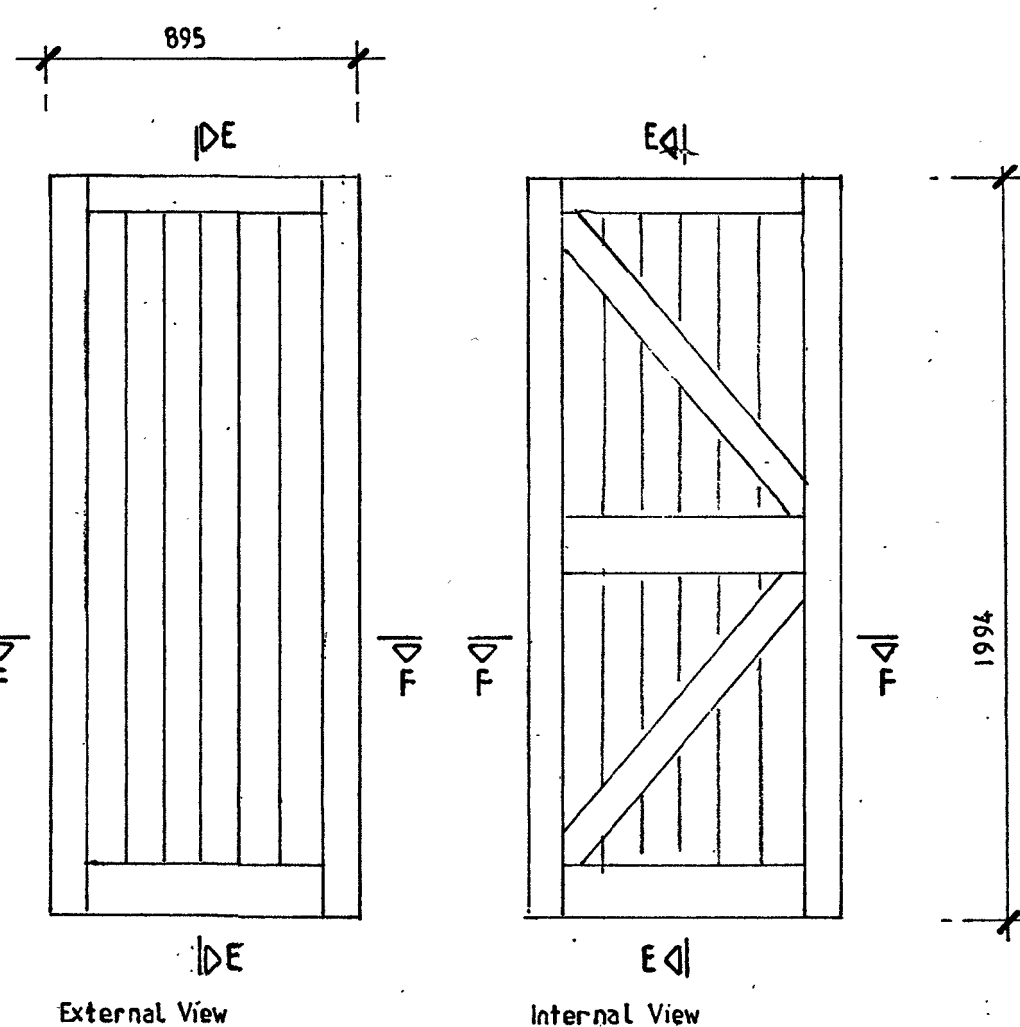

Framed Ledged and Braced Redwood Door + Frame
895mm x 1994mm x 44mm finish size door
Door and frame treated with oak stain finish to match cladding

Glebe House
Church Hill
West Hoathly
West Sussex

Replacement Pool House
Doors and Window Details

A.D. WALSH DEVELOPMENTS
Architectural Consultants
Alescroft,
Lewes Road, Scares Hill,
West Sussex RH17 7PG
Tel: (01444) 831777

Scale: Half Full Size
Date: November 2025
Drawn: M.D. Walsh
Drawing No: 123/755/17