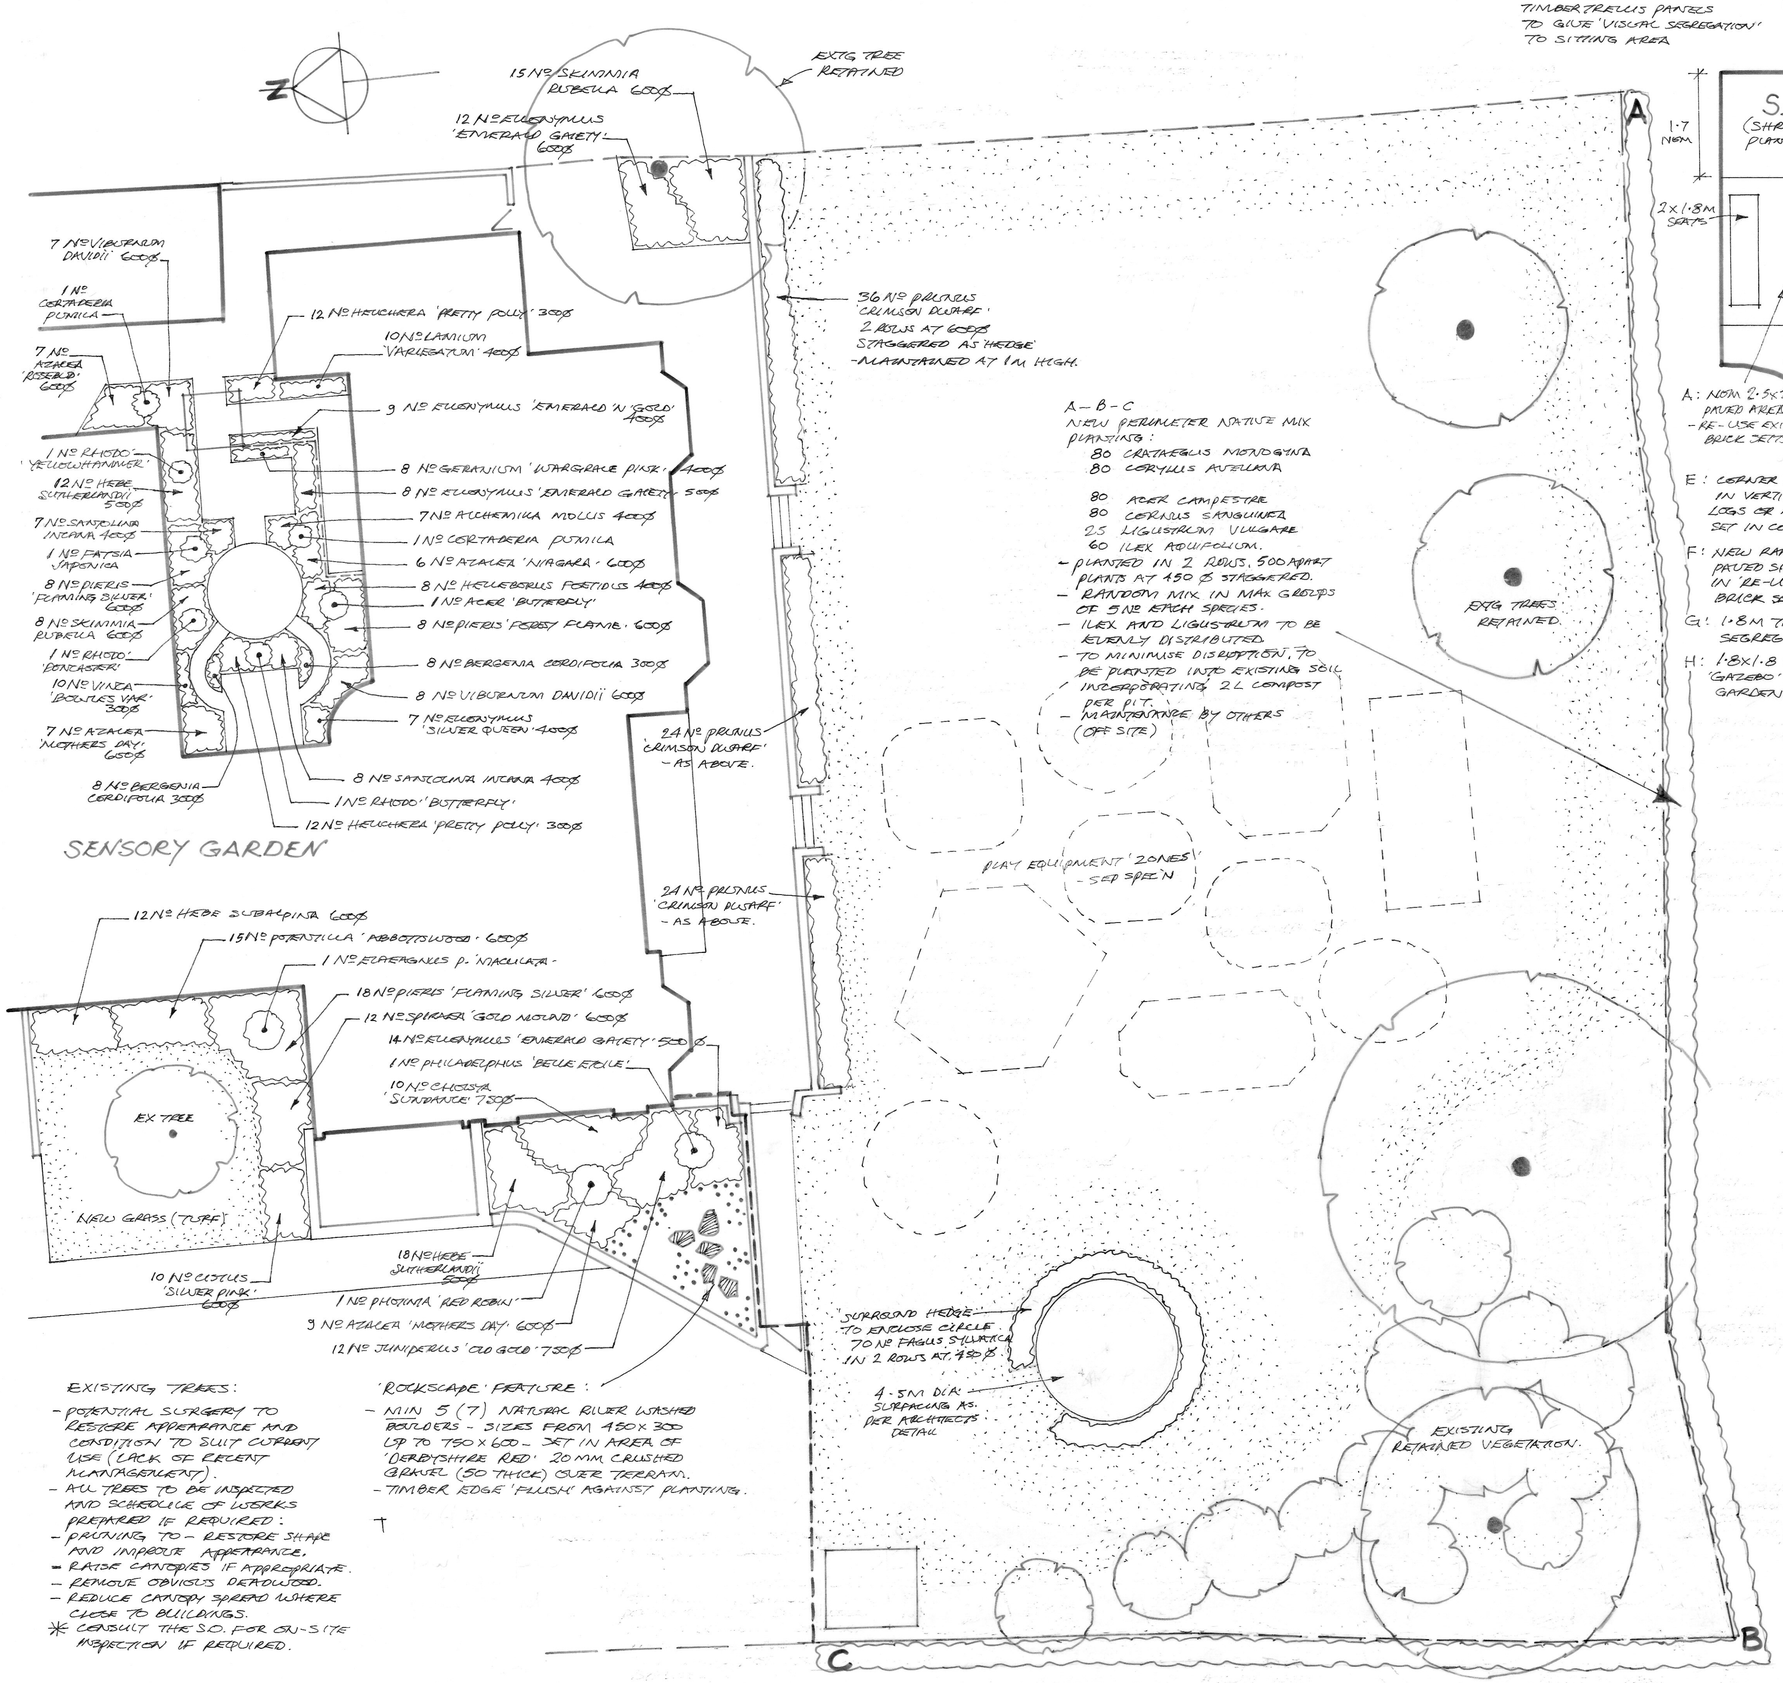

EXISTING TREES:

- POTENTIAL SURGERY TO RESTORE APPEARANCE AND CONDITION TO SUIT CURRENT USE (LACK OF RECENT MANAGEMENT).
- ALL TREES TO BE INSPECTED AND SCHEDULE OF WORKS PREPARED IF REQUIRED:
- PRUNING TO – RESTORE SHAPE AND IMPROVE APPEARANCE.
- RAISE CANOPIES IF APPROPRIATE.
- REMOVE OBVIOUS DETRITUS.
- REDUCE CANOPY SPREAD WHERE CLOSE TO BUILDINGS.

✳ CONSULT THE S.O. FOR ON-SITE INSPECTION IF REQUIRED.

'ROCKSCAPE' FEATURE:

- MIN 5 (7) NATURAL RIVER WASHED BOULDERS – SIZES FROM 450 x 300 UP TO 750 x 600 – SET IN AREA OF 'DERBYSHIRE RED' 20 MM CRUSHED GRAVEL (50 THICK) OVER TERRAM.
- TIMBER EDGE 'FLUSH' AGAINST PLANTING.

C: 1.2 HIGH 'CLOSE GRID' TIMBER TRELLIS PANELS TO GIVE 'VISUAL SEGREGATION' TO SITTING AREA

B': 600 WIDE GRAVEL PATHS IN DERBYSHIRE RED' 20mm CRUSHED GRAVEL - WITH 100 x 5 STEEL EDGING

D: 3m DIA CENTRAL CIRCLE IN 'WELSH GREEN' 20mm CRUSHED GRAVEL. 100 x 5 STEEL EDGING ('LOOSE' GRAVEL ALLOWS M/H. ACCESS)

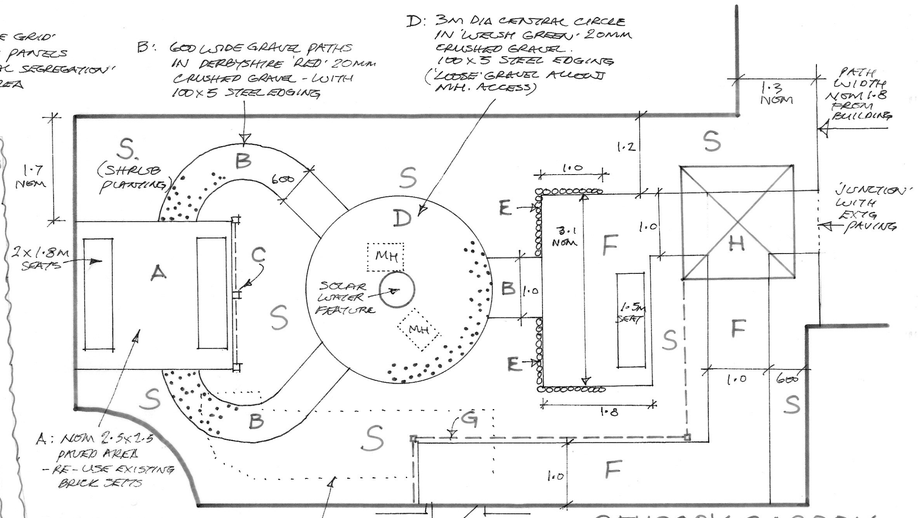

A: NOM 2.5 x 2.5 PAVED AREA - RE-USE EXISTING BRICK SETTS

E: CORNER 'FEATURES' IN VERTICAL (150 DIA) LOGS OR MINI-SLEEPERS SET IN CONC. (450 HIGH).

F: NEW RAMP AND PAVED SITTING AREA IN 'RE-USED' EXTG BRICK SETTS.

G: 1.8M TRELLIS TO SEGREGATE RAMP.

H: 1.8 x 1.8 TIMBER 'GAZEBO' OVER GARDEN 'ENTRANCE'

SENSORY GARDEN

1:50 LAYOUT, SETTING OUT, AND 'HARD' LANDSCAPING.

SCHEDULE OF PLANTING

TOTAL No	SPECIES	SIZE	POT SIZE
16	AZALEA 'MOTHERS DAY'		
7	A. 'ROSEBUD'	25/35	3
6	A. 'NIAGARA'		
7	ALCHEMILLA MOLLIS	15/25	2
1	ACER 'BUTTERFLY' (JAP)	90/120	10
16	BERGENIA CORDIFOLIA	15/25	2
10	CISTUS 'SILVER PINK'	30/45	3
10	CHOISYA 'SUNDANCE'	30/45	3
2	CERTADERIA PUMILA	30/45	5
80	CRATAEGUS MONOGYNA	60/75	O.G.
1	ELAEAGNUS P. 'MACULATA'	90/120	18
34	EUONYMUS 'EMERALD GAIETY'	30/45	3
9	E. 'EMERALD 'N' GOLD'	15/25	2
7	E. 'SILVER QUEEN'	15/25	2
80	CORYLUS AVELLANA	60/75	O.G. = OPEN GROUND (BARE ROOT)
1	FATSIA JAPONICA	75/90	10
8	GERANIUM 'WARGRAVE PINK'	20/30	3
30	HEBE SUTHERLANDII	25/35	3
12	H. SUBALPINA	25/35	3
24	HEUCHERA 'PRETTY POLLY'	20/30	3
8	HELLEBORUS FOETIDUS	20/30	3
80	ACER CAMPESTRE	60/75	O.G.
12	JUNIPERUS 'OLD GOLD'	30/45	3
80	CORNUS SANGUINEA	60/75	O.G.
10	LAMIUM 'VARIEGATUM'	15/25	2
25	LIGUSTRUM VULGARE	45/60	2
60	ILEX AQUIFOLIUM	45/60	2
84	PRUNUS 'CRIMSON DWARF'	45/60	3
1	PHOTINIA 'RED ROBIN'	120/150	18
8	PIERIS 'FOREST FLAME'	30/45	3
26	P. 'FLAMING SILVER'	30/45	3
1	PHILADELPHUS 'BELLE ETOILE'	90/120	10
15	POTENTILLA 'ABBOTTSWOOD'	30/45	3
1	RHODODENDRON 'YELLOWHAMMER'		
1	R. 'DONCASTER'	45/60	10
1	R. 'BUTTERFLY'		
12	SPIRAEA 'GOLD MOUND'	25/35	3
23	SKIMMIA RUBELLA	30/45	3
15	SANTOLINA INCANA	20/30	3
10	VINCA 'BOWLES VAR'	15/25	2
15	VIBURNUM DAVIDII	30/45	3
70	FAGUS SYLVATICA – (BARE ROOT)	75/90	O.G.

- ANY TREES/SHRUBS THAT DO NOT MEET WITH THE SPECIFICATION WILL BE REJECTED AT PRACTICAL COMPLETION (REPLACED WITHIN 14 DAYS).
- SUBSTITUTIONS (AVAILABILITY) MAY BE ACCEPTED IF AGREED MIN 21 DAYS BEFORE WORKS ON SITE.

✳ CONSULT THE S.O. IF IN DOUBT AS TO THE REQUIREMENTS OF THE SCHEDULE/DRAWING.

✳ GROUNDWORKS, TOPSOILING, AND GENERAL NOTES ON DRG 1 APPLY TO AREAS ON THIS DRAWING.

GRASSED AREAS – ALLOWANCE MADE FOR NEW SEED/'OVERSEEDING' AS REQ'D TO ENSURE FULL COVERAGE FOLLOWING EQUIPMENT INSTALLATION.

REV C. DEC '25 Perimeter hedge (A·B·C) modified. Schedule revised.

REV B · NOV '25. MUGA OMITTED. Perimeter planting amended to native mix. Play equipment added. Schedule revised to suit.

REV A · JULY '23. Layout amended to show new activity areas, MUGA, Quiet zone, Trim trail space etc. Planting adjusted. Schedule revised.

PROPOSED ALTERATIONS
MARLE PLACE
LAYLANDS ROAD
BURGESS HILL

LANDSCAPE PROPOSALS

1:100 (A1) MAY '23 DRG No. 2C OF 2

MARTIN F. HOLLAND CMLI
LANDSCAPE DESIGN CONSULTANT
WOODSIDE HOUSE MUCKLOW HILL
HALESOWEN WEST MIDLANDS B62 8BT
TEL 0121 503 0507 EMAIL martinmfh@aol.com