




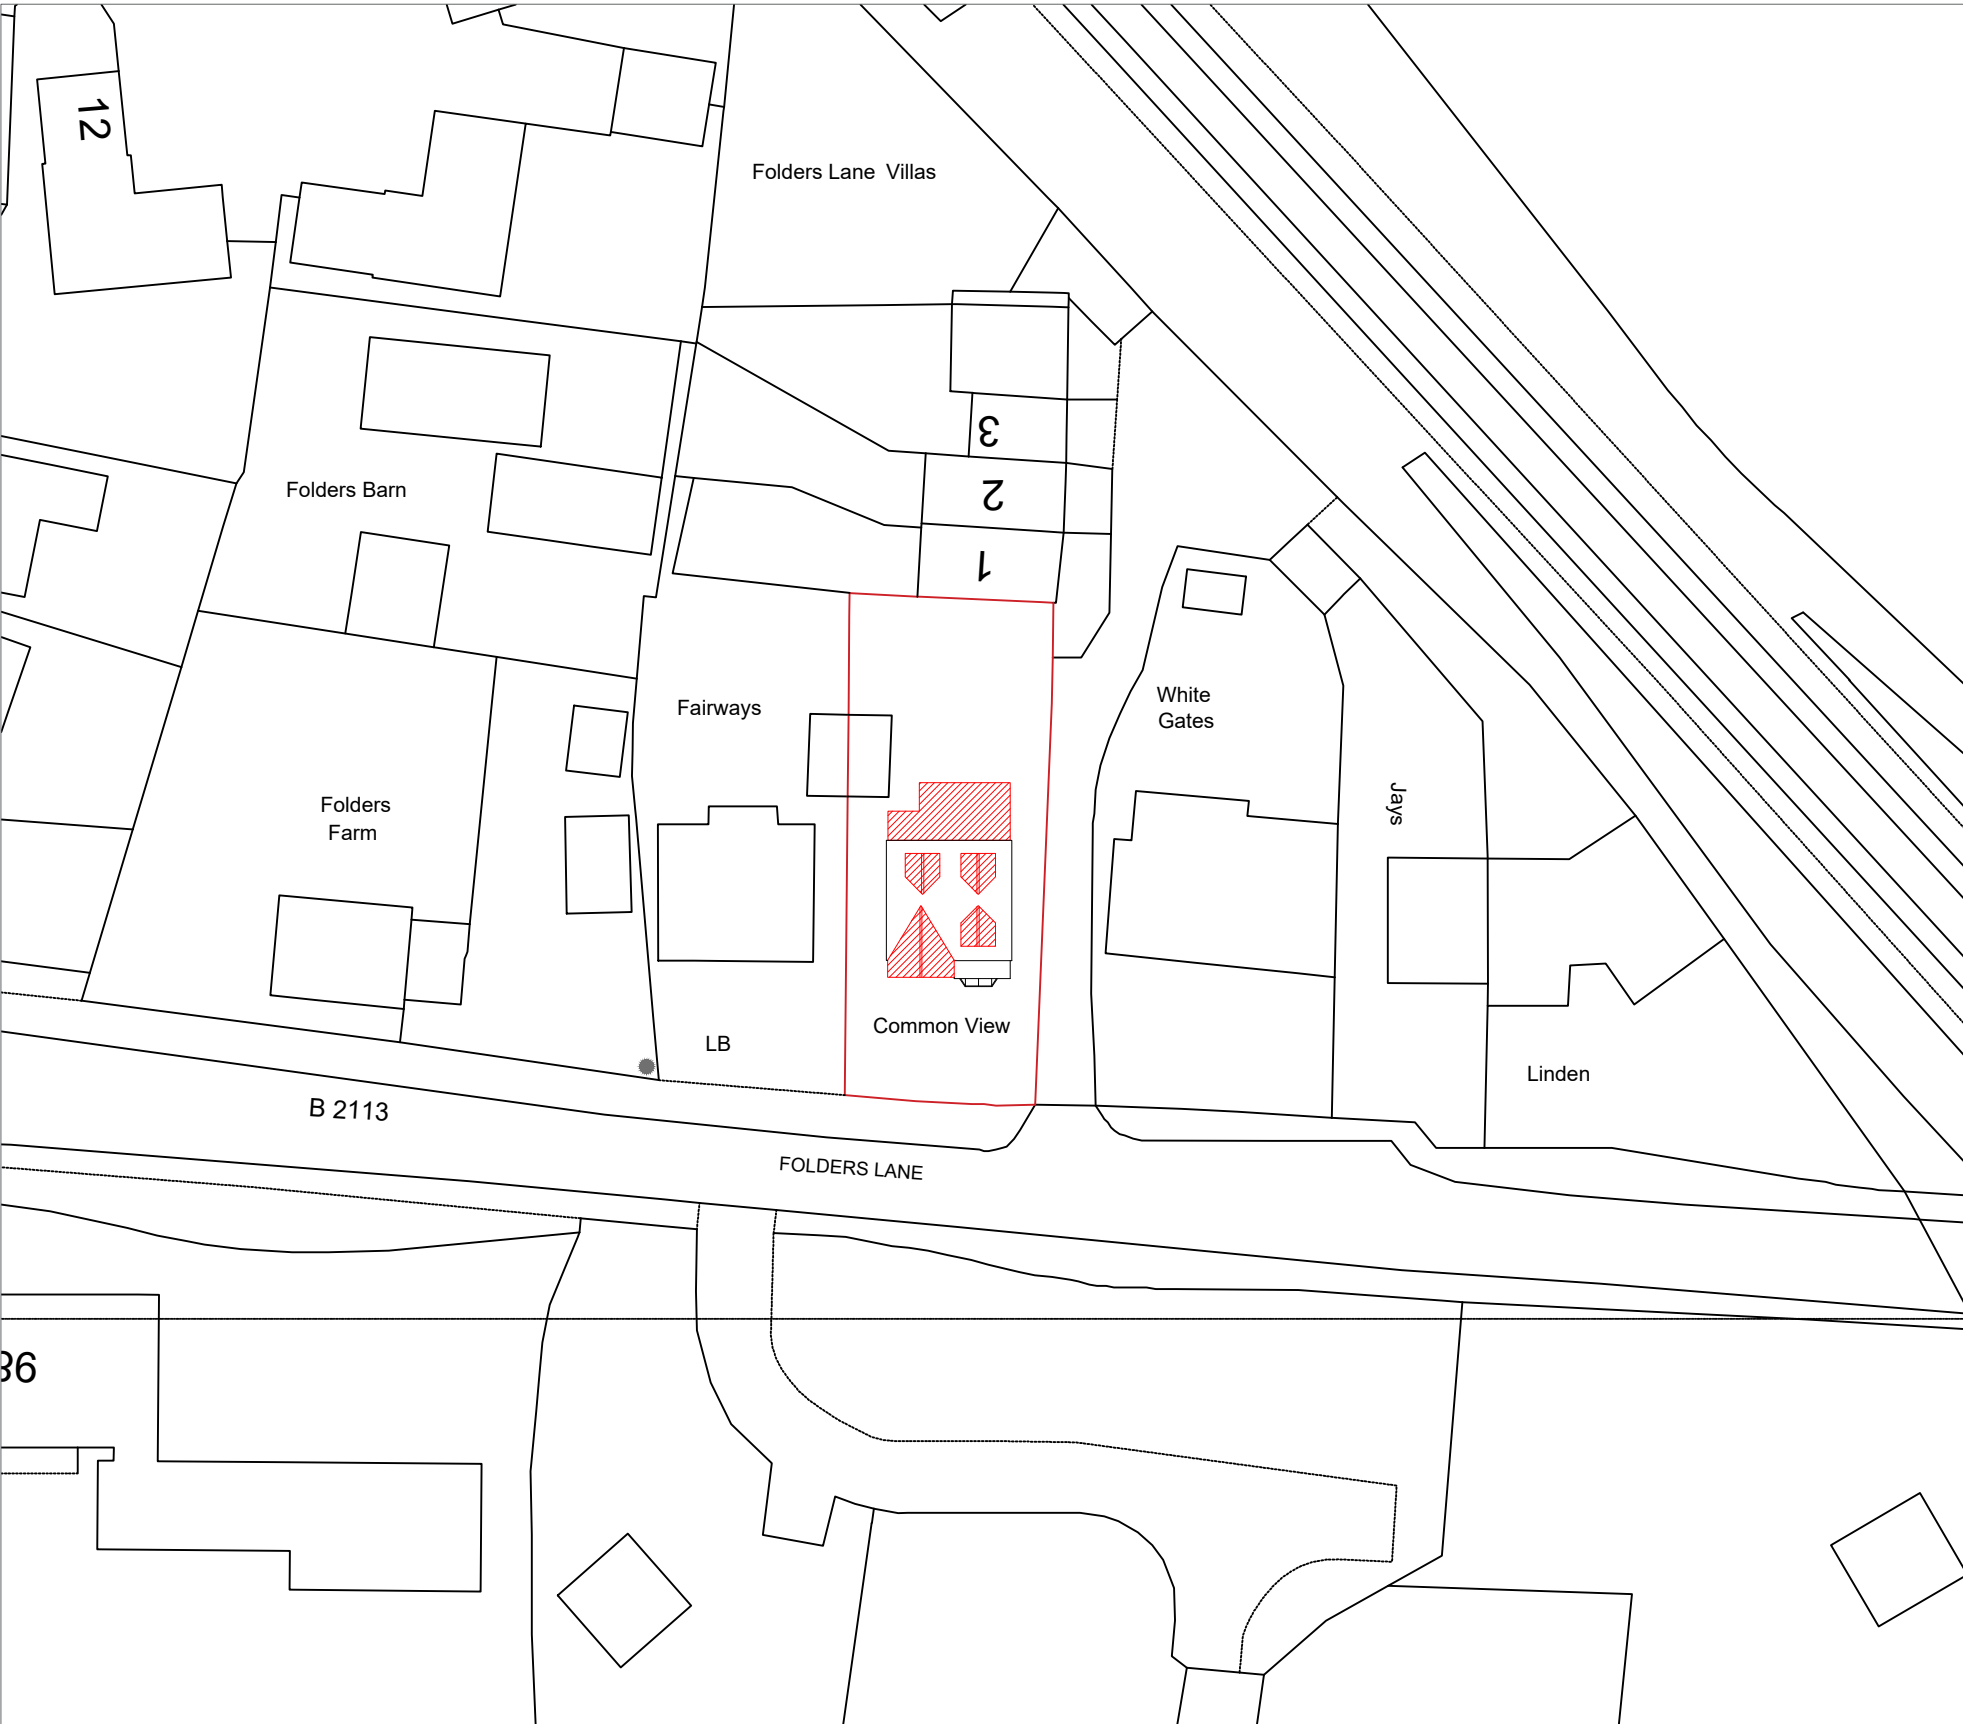



 **Block Plan**
1:500

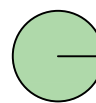


Scale Bar 1:200

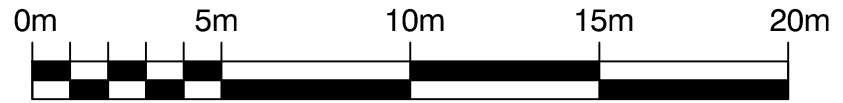

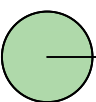 **Location Plan**
1:1250

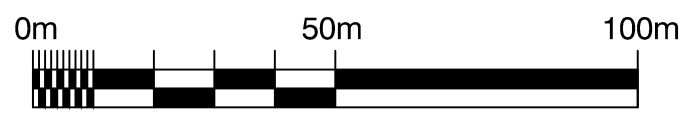

Scale Bar 1:1250

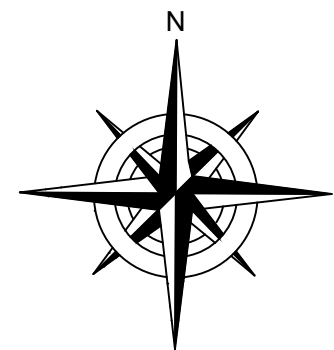

Client
Mr Josh Allum

Project title
**Common View
Folders Lane
Burgess Hill
RH15 ODY**

Drawing description
Block and Location Plan

Page Size	Drawn By	Checked By	Date
A3	MB	RT	Jan 2024

SPRUCE
ARCHITECTURE

T 01273 885 440 E info@sprucearchitecture.com

This drawing is the copyright of Spruce Architecture.
Do not scale from this drawing.
All dimensions shown are approximate and should be checked on site.
Any discrepancies on this drawing are to be reported to Spruce Architecture.

Drawing no.	Revision
SP-0526.01	-