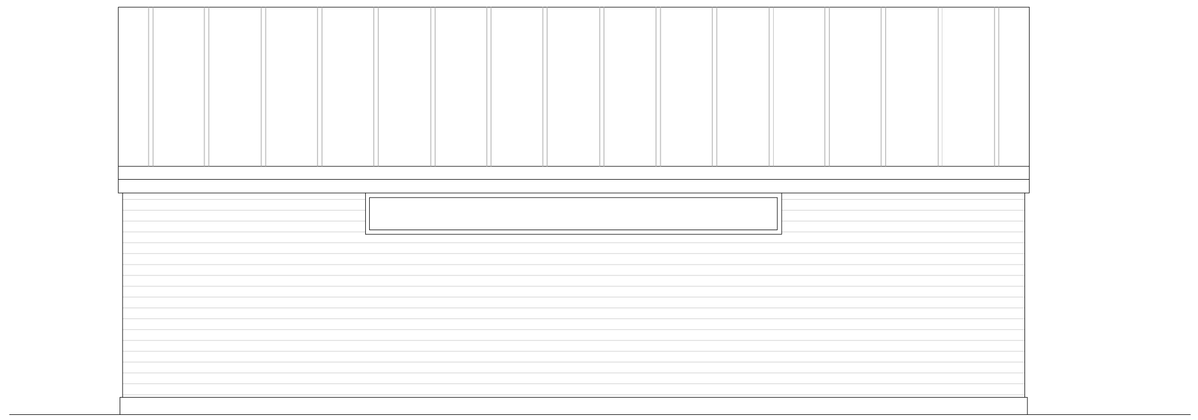

Rear Elevation 1:50

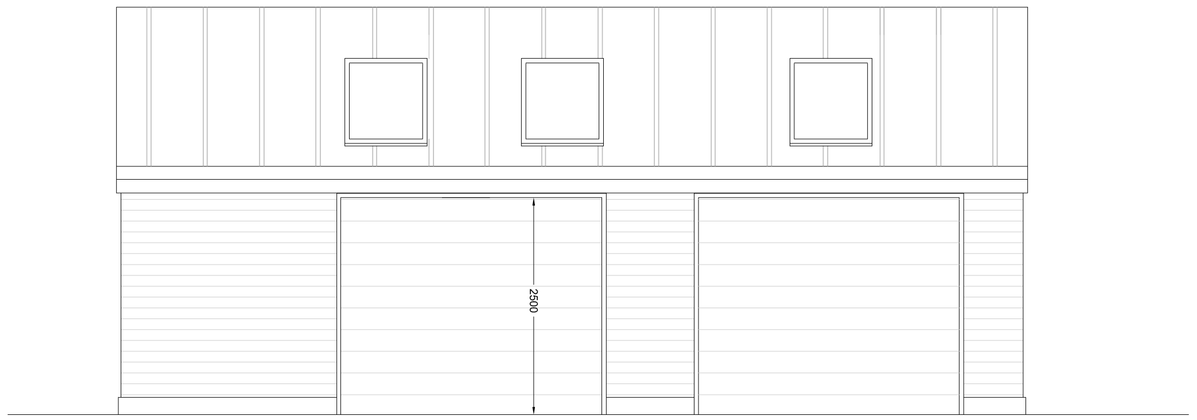

Front Elevation 1:50

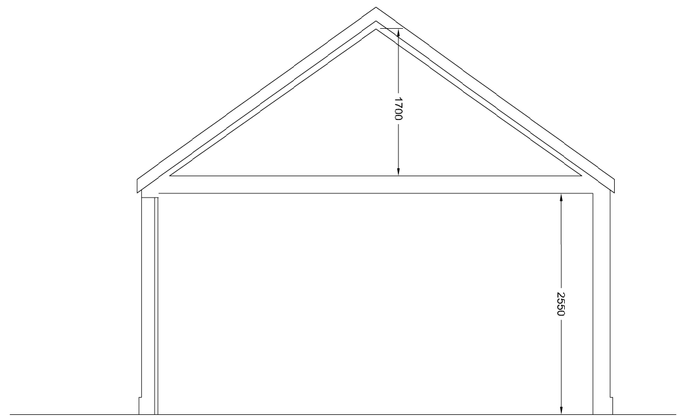

Section 1:50

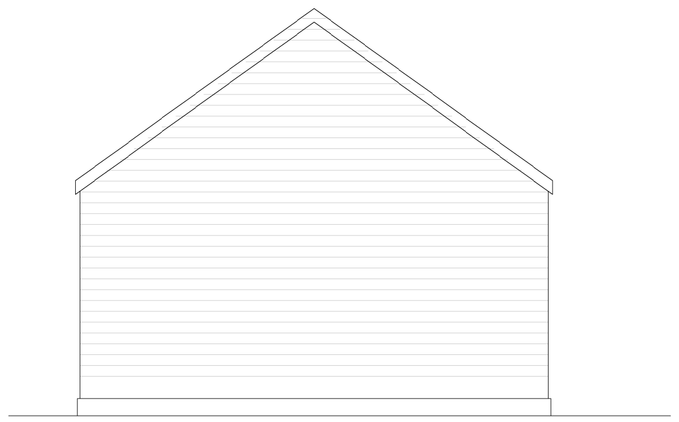

Side Elevation 1:50

Side Elevation 1:50

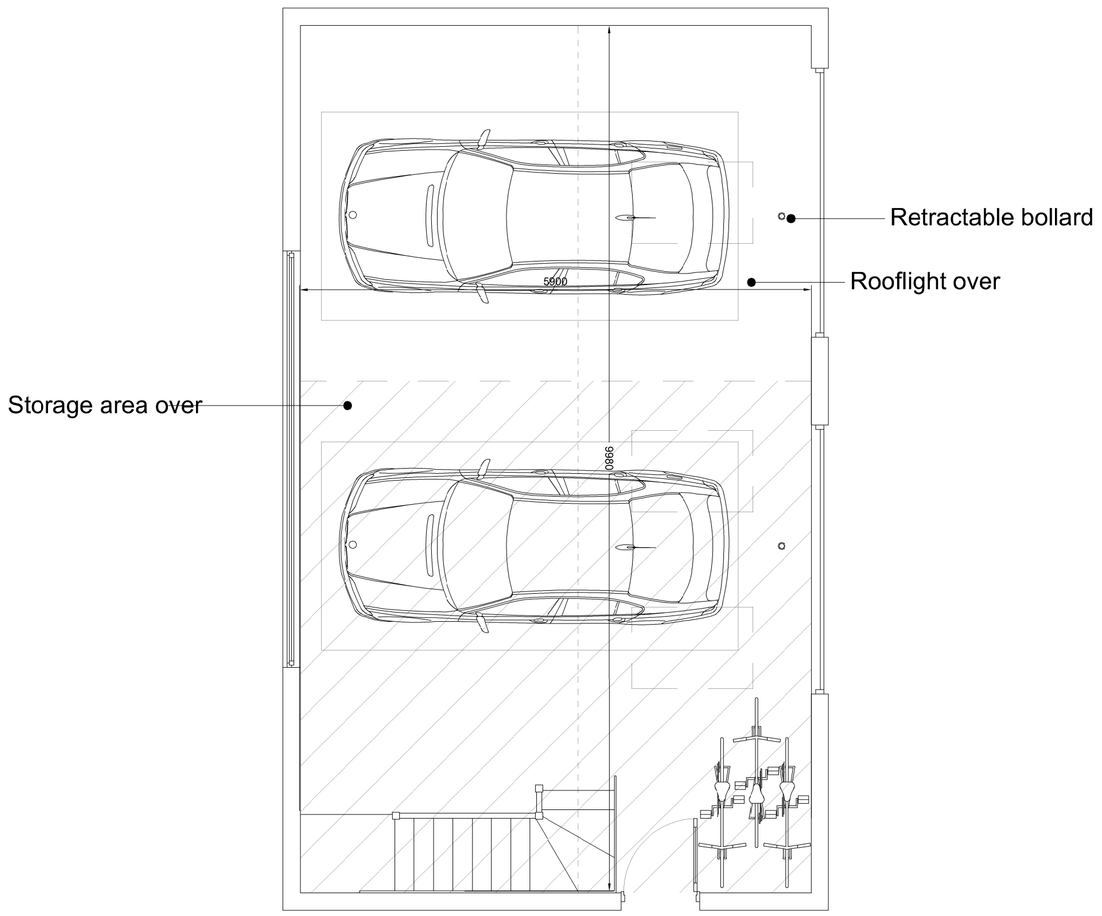

Ground Floor Plan 1:50

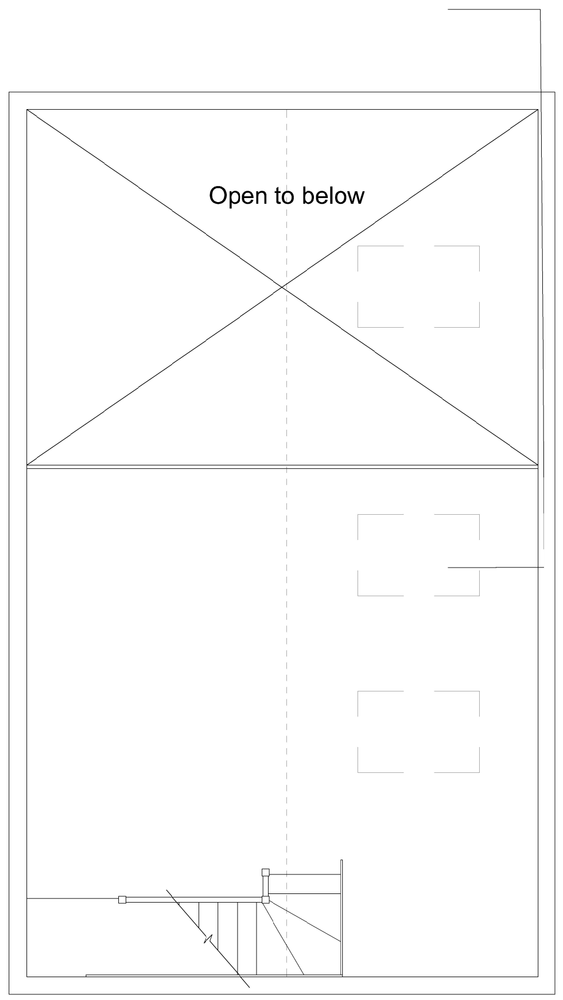

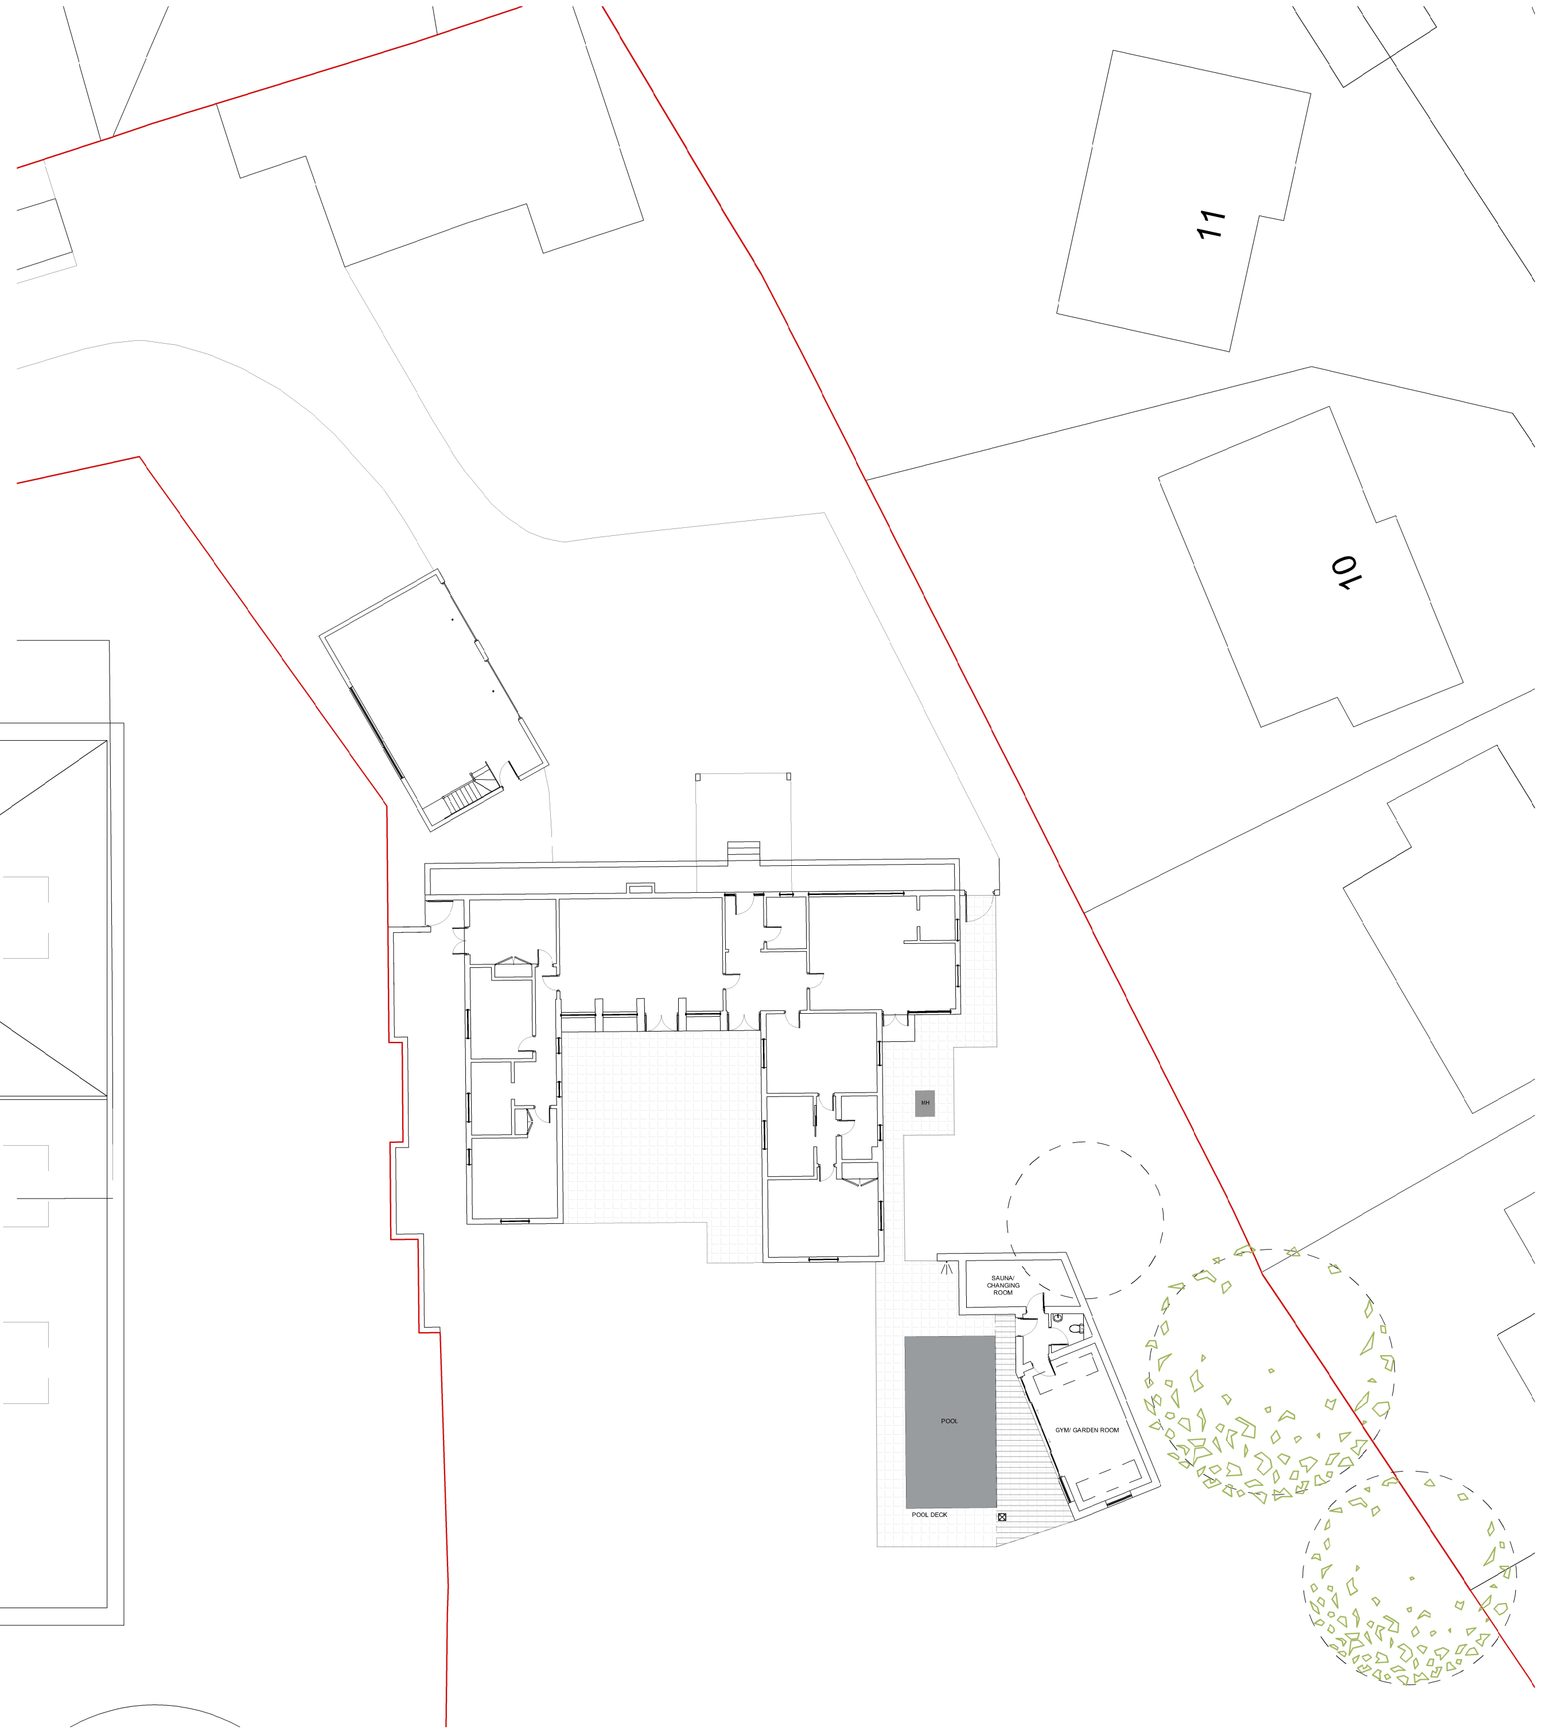

Site Plan 1:200

SKETCH DRAWING

NOTES:

© Copyright of this drawing remains the property of Buchan Rum Architects Limited and should not be reproduced in full or parts or re-issued without written permission from Buchan Rum Architects
~ These drawings must be read in conjunction with the structural engineers drawings & details, and with all other consultants, sub-contractor and specialist's drawings & details.

~ All dimensions are in millimetres, unless stated otherwise.
~ All goods materials workmanship to conform with current building regulations BSS and COP's.

~ All dimensions must be checked on site, and any discrepancies verified with the architect.

~ Do not scale fmm the drawing

~ Any discrepancies between the drawings, details and specification must be reported to the architect immediately before work is put in hand.

~ All works to be carried out in full accordance with current Building Regulations, British Standards and all Health & Safety Regulations

~ If in doubt please ask.

rev.	date	comment

amendments

Client

Site address

Renovo House, Whitemans Green, Haywards Heath, RH17 5DA

Job Title

Pool House and Garage Building

Proposed Garage and Pool House

BUCHAN RUM
9 SAVILL ROAD
LINDFIELD
WEST SUSSEX RH162NY

E : info@buchanrumarchitecture.co.uk

Scale	Size
1:50, 1:200	A1
	Drn By: BR

Drawing number:	Rev.
25_119_PL_110	04