




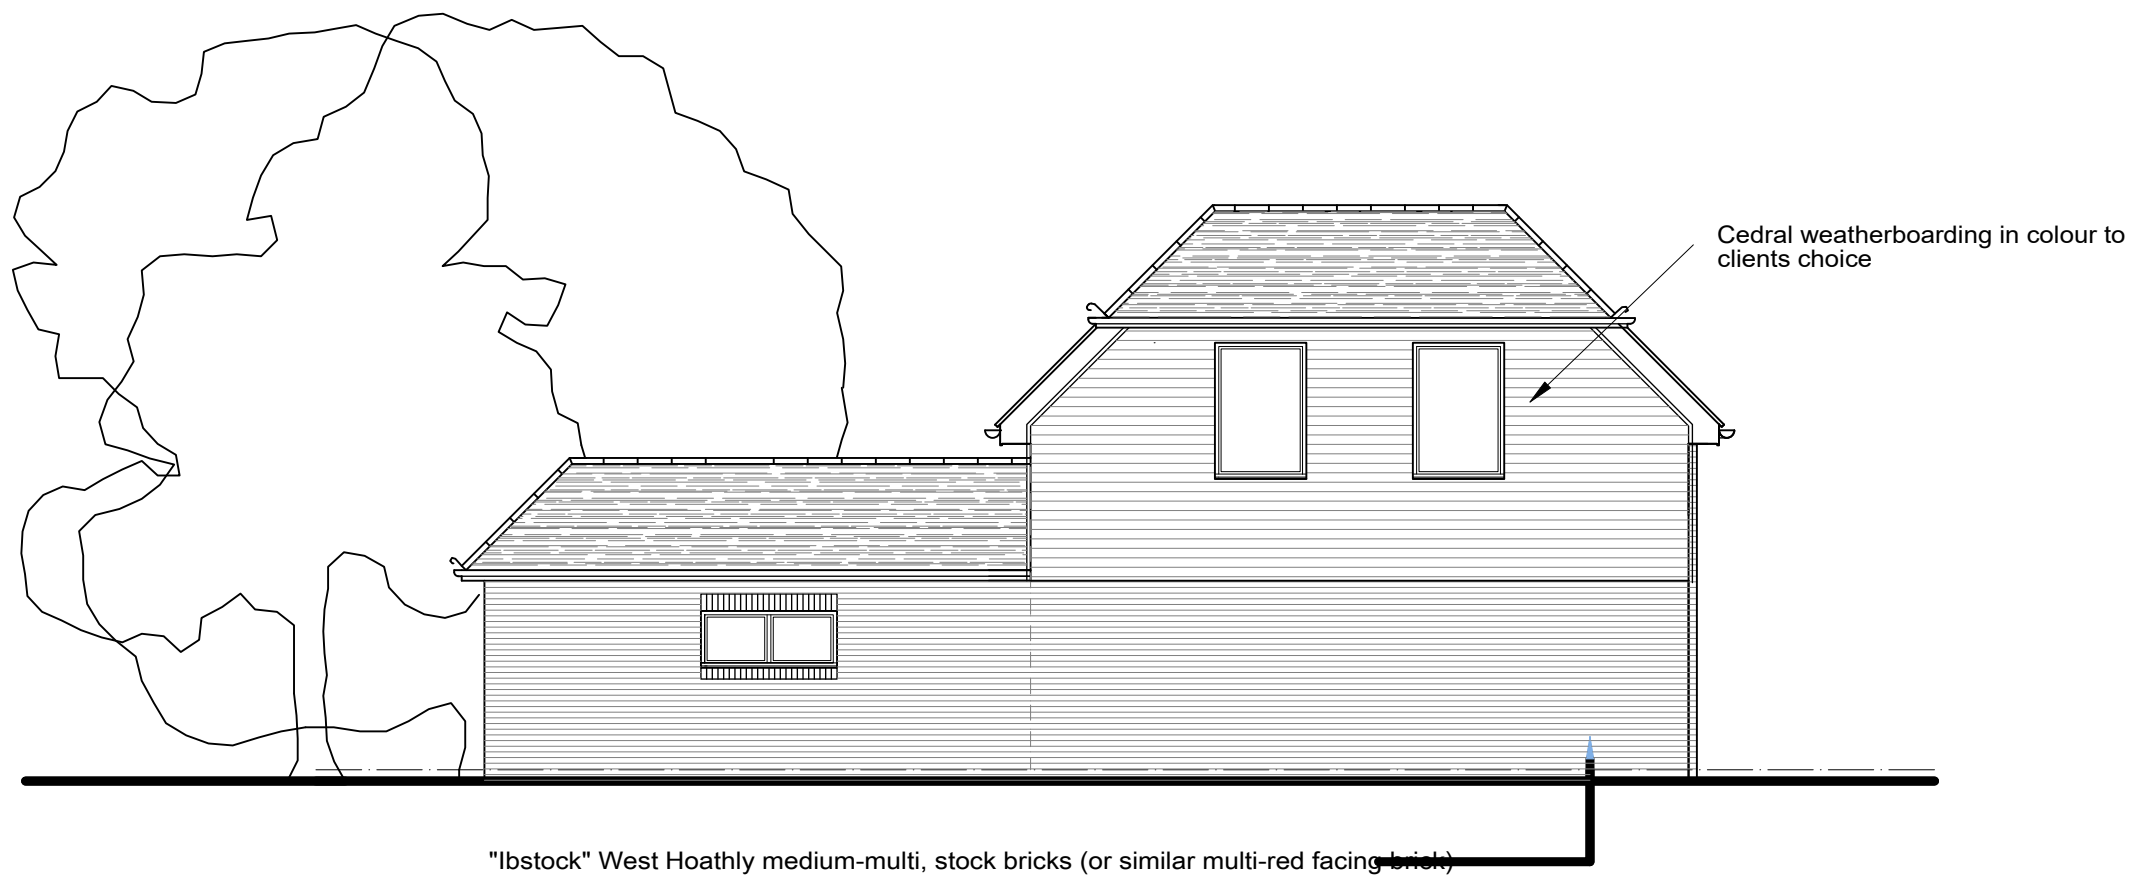

SOUTH (front) ELEVATION

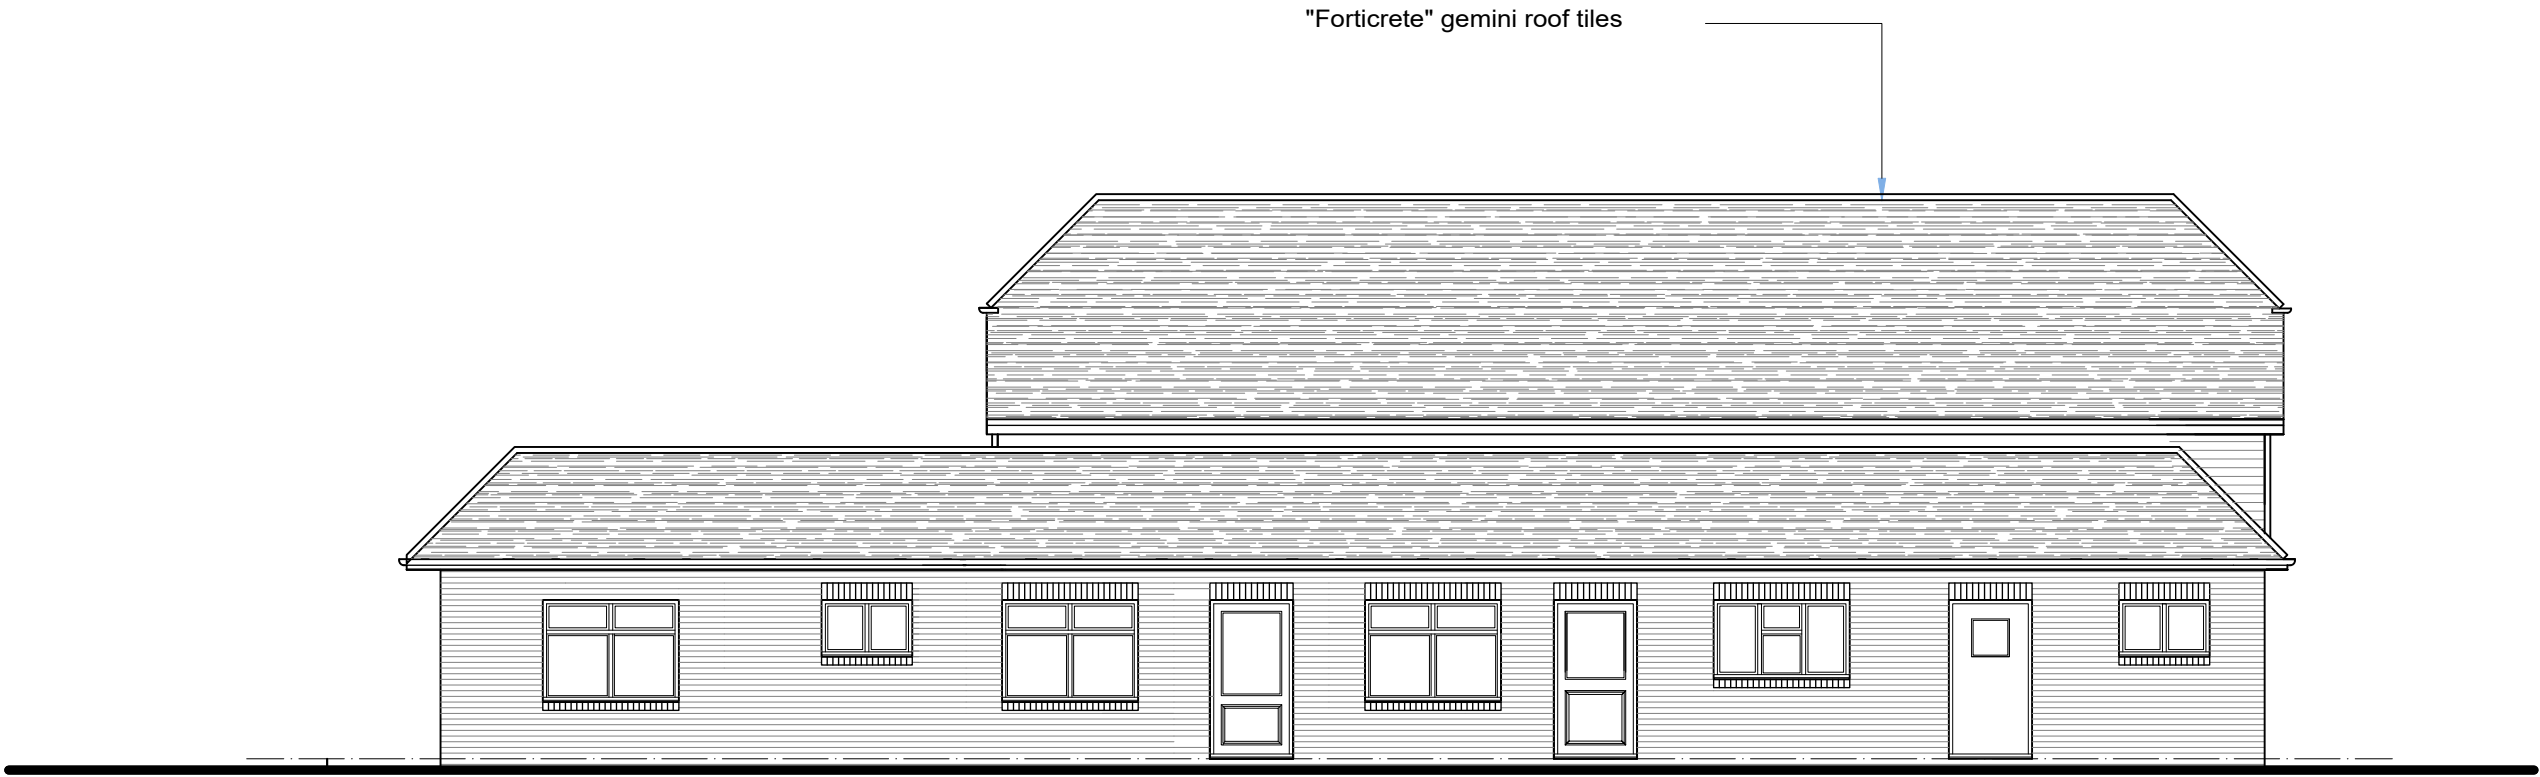

WEST (side) ELEVATION

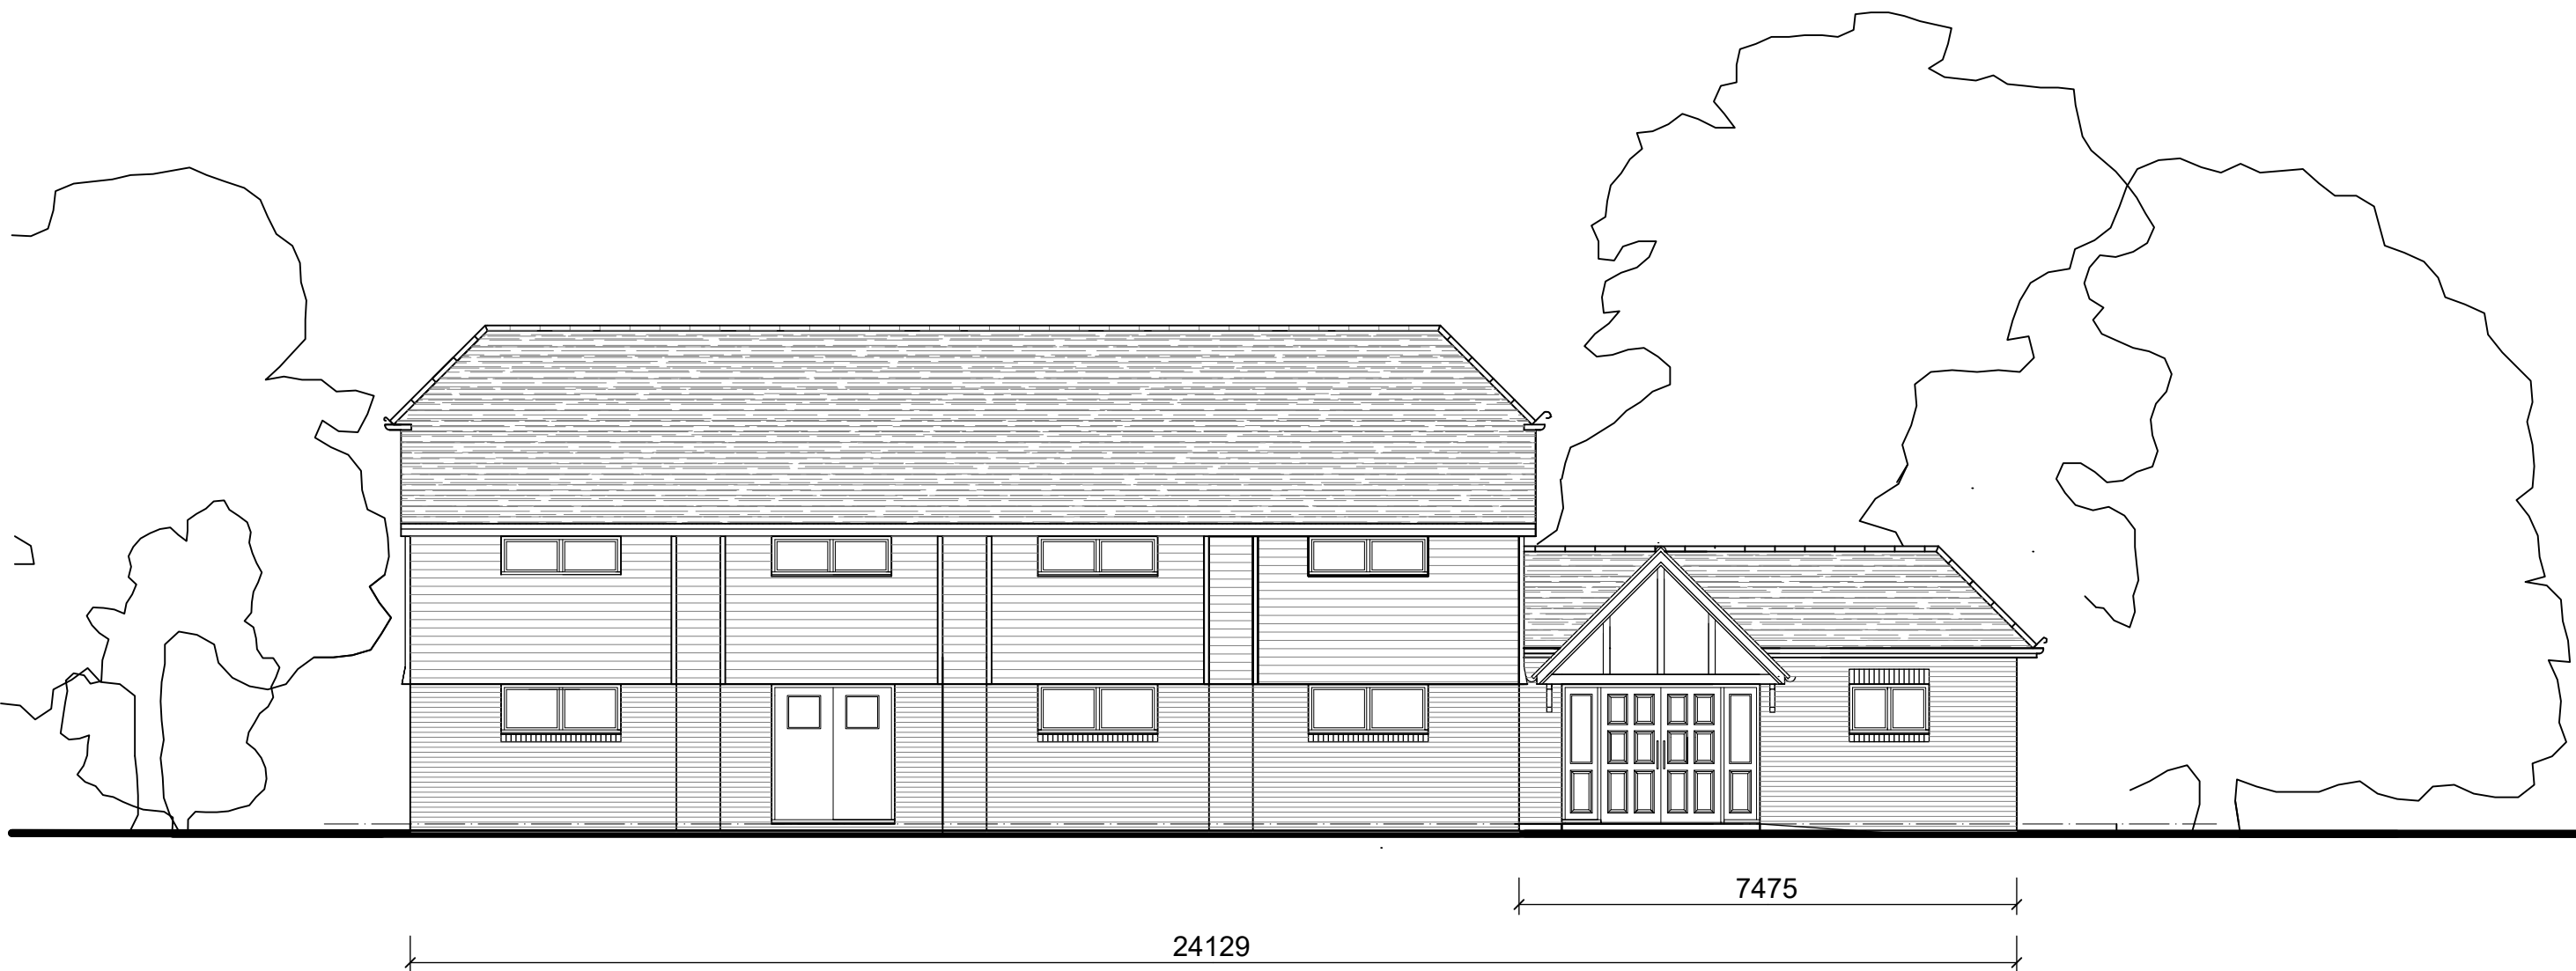

EAST (side) ELEVATION



NORTH (rear) ELEVATION



A	Date	Revisions

© copyright

Les Humphrey Associates

Architecture · Chartered Surveyors · Designers

The Studio - The Rocks
Ivy Dene Lane
Ashurst Wood
West Sussex RH19 3TN

telephone: 01342 315206 fax: 01342 313984
email: les@leshumphreyassociates.co.uk



Client:
THE TRUSTEES & COMMITTEE OF
THE CRAWLEY DOWN VILLAGE HALL

Job Title

Proposed:
New/Replacement Village Hall at:
Land Adjacent to the Haven Sports
Field, Hophurst Lane,
Crawley Down.
West Sussex,
RH10 4LJ

Drawing Title

PROPOSED ELEVATIONS

SUGGESTED SCHEME B

Scale 1 : 100

Date 23-06-2021 Drawn by lah

Drg. No.	Rev
2116-11	